
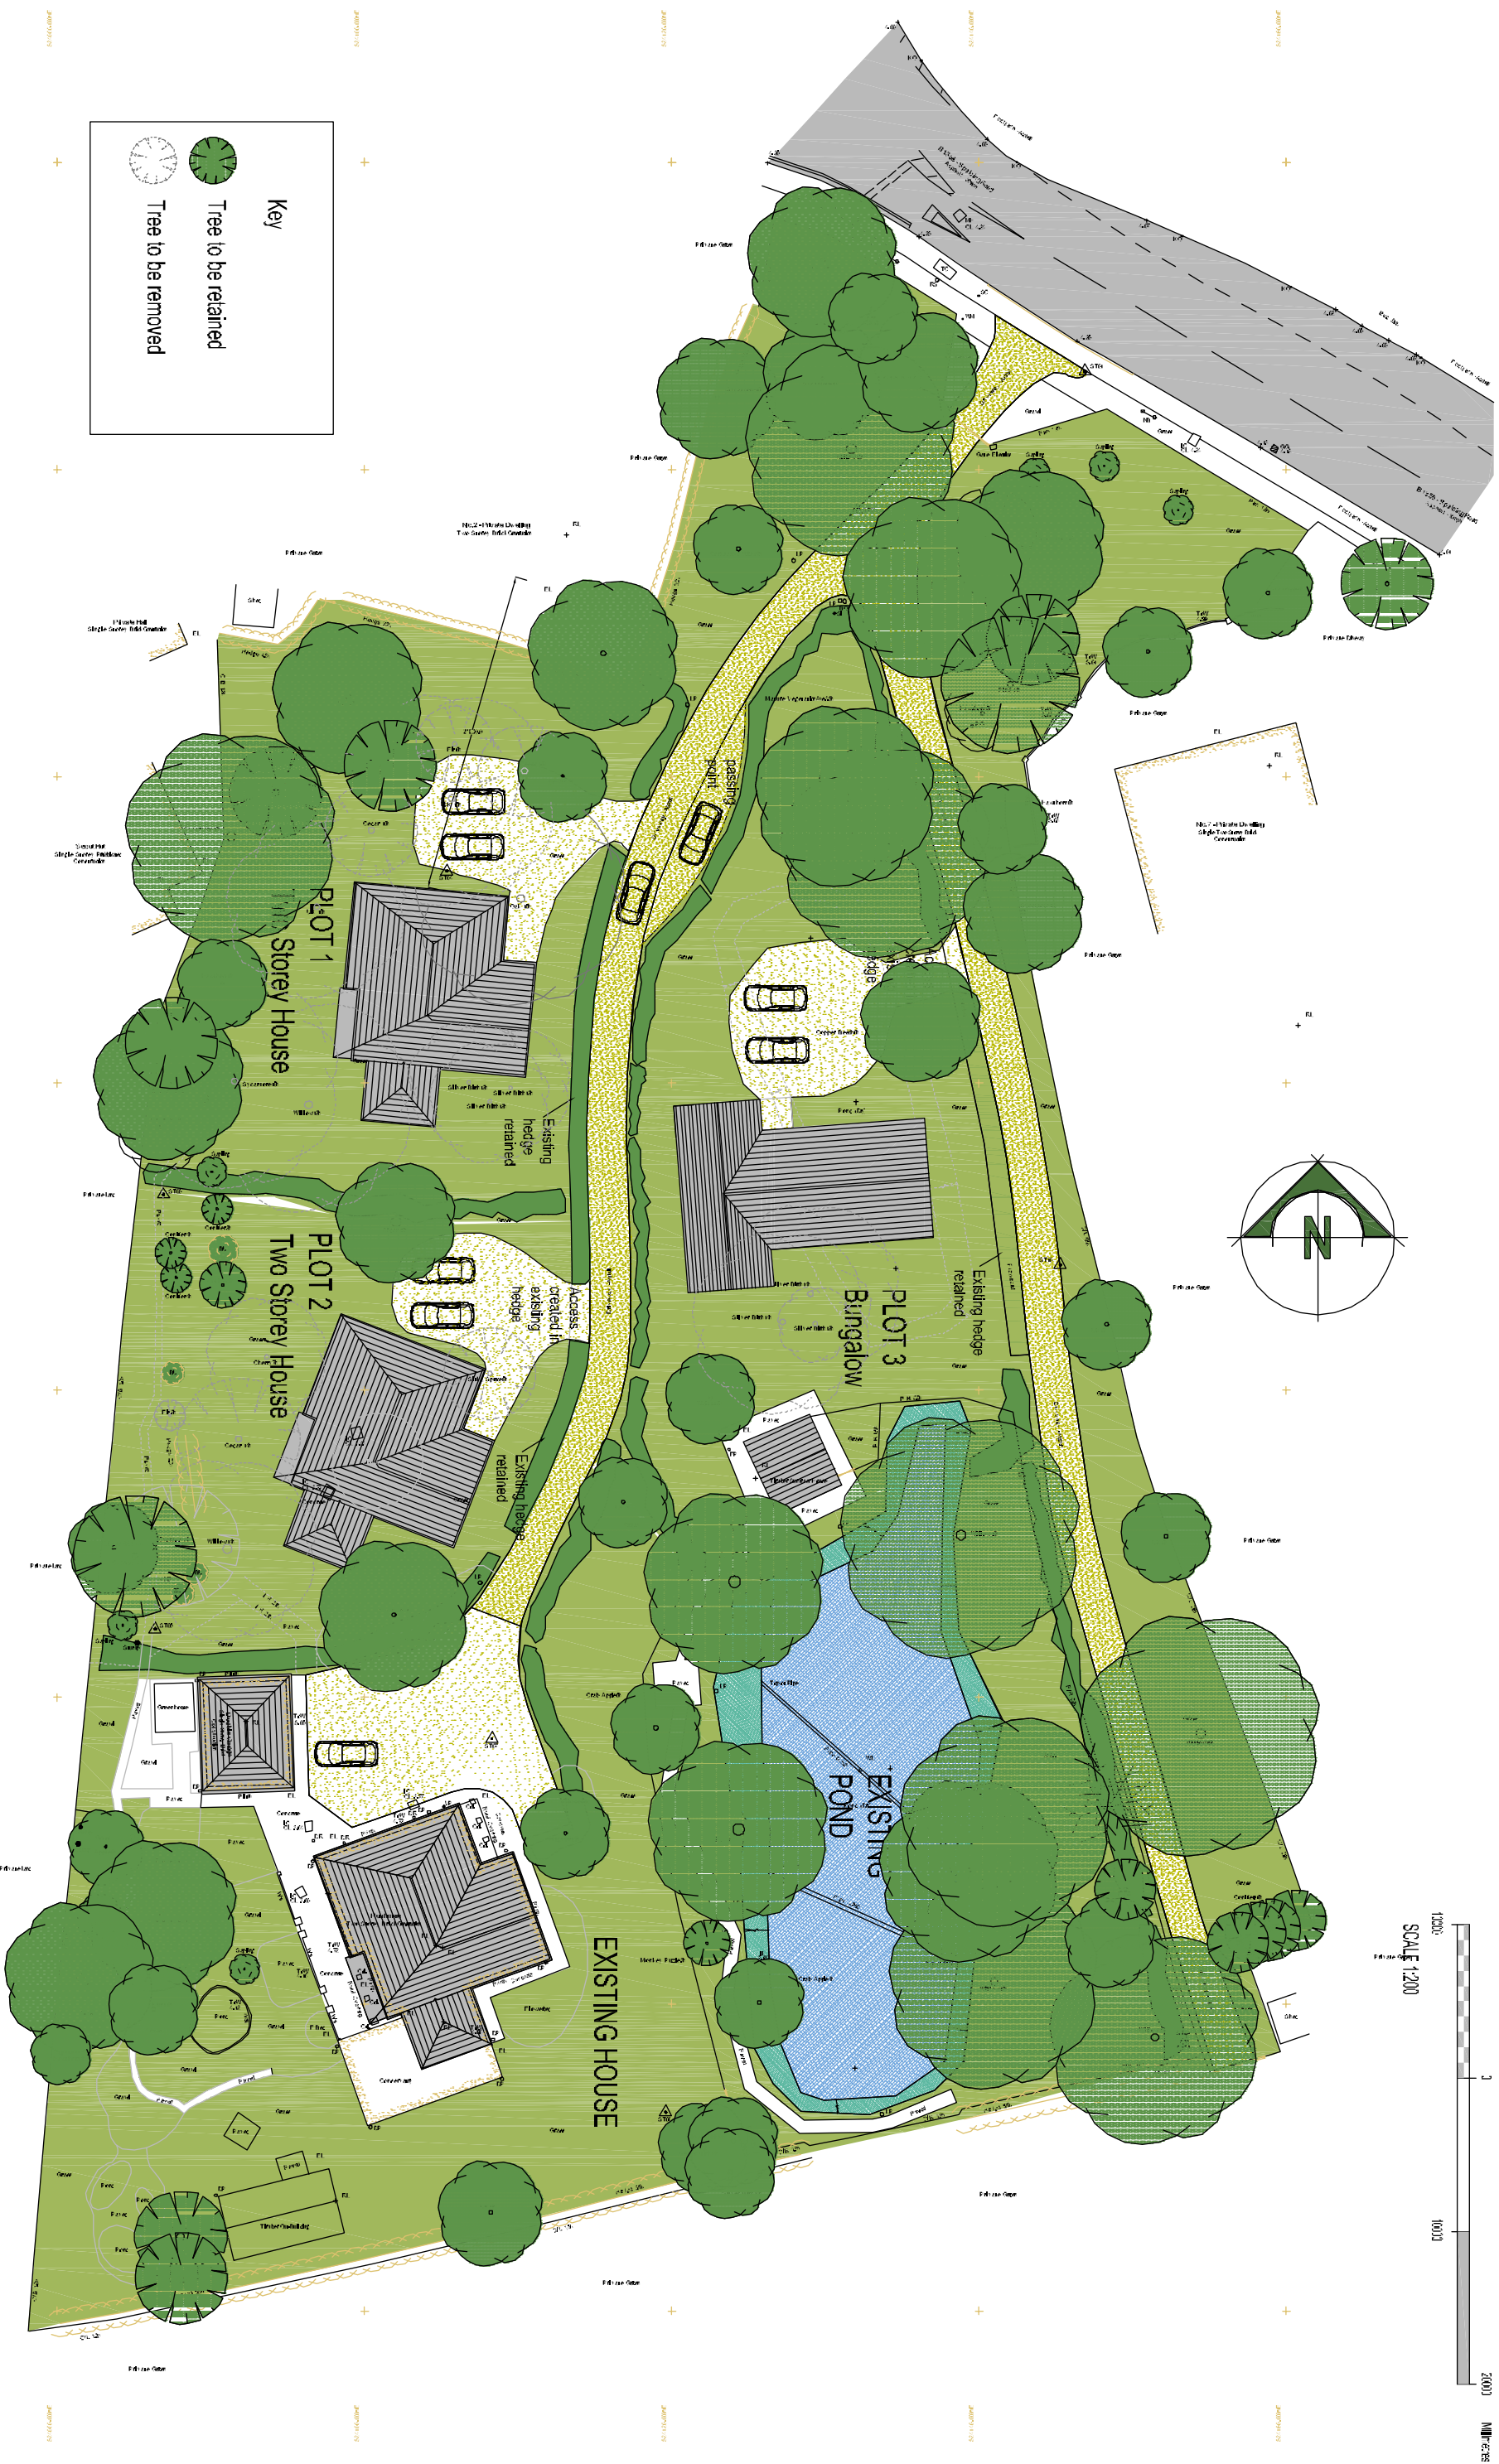


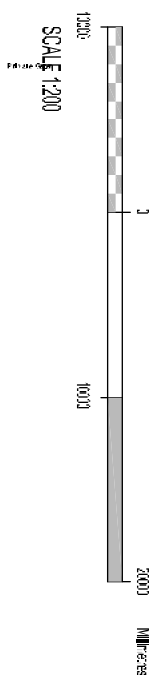

Key

Tree to be retained

Tree to be removed

SPALDING ROAD, PINCHBECK

SITE FEASIBILITY STUDY

PROJECT No: 2245
DRAWING No: AK0001_B

SCALE: 1:200@A1
DATE: APRIL 2016

DAVID TURNOCK ARCHITECTS

Datum House 3 Commerce Road
Lynch Wood Peterborough PE2 6LR
Phone 01733 393010 Fax 01733 393013
Email info@datarchitects.co.uk

