


7

EXISTING C.F.P.

GROUND FLOOR AS
EXISTING. JAN 09

Scale 1:50

SHDC
Planning & Development
22 MAY 2009
Ref: 0365/09

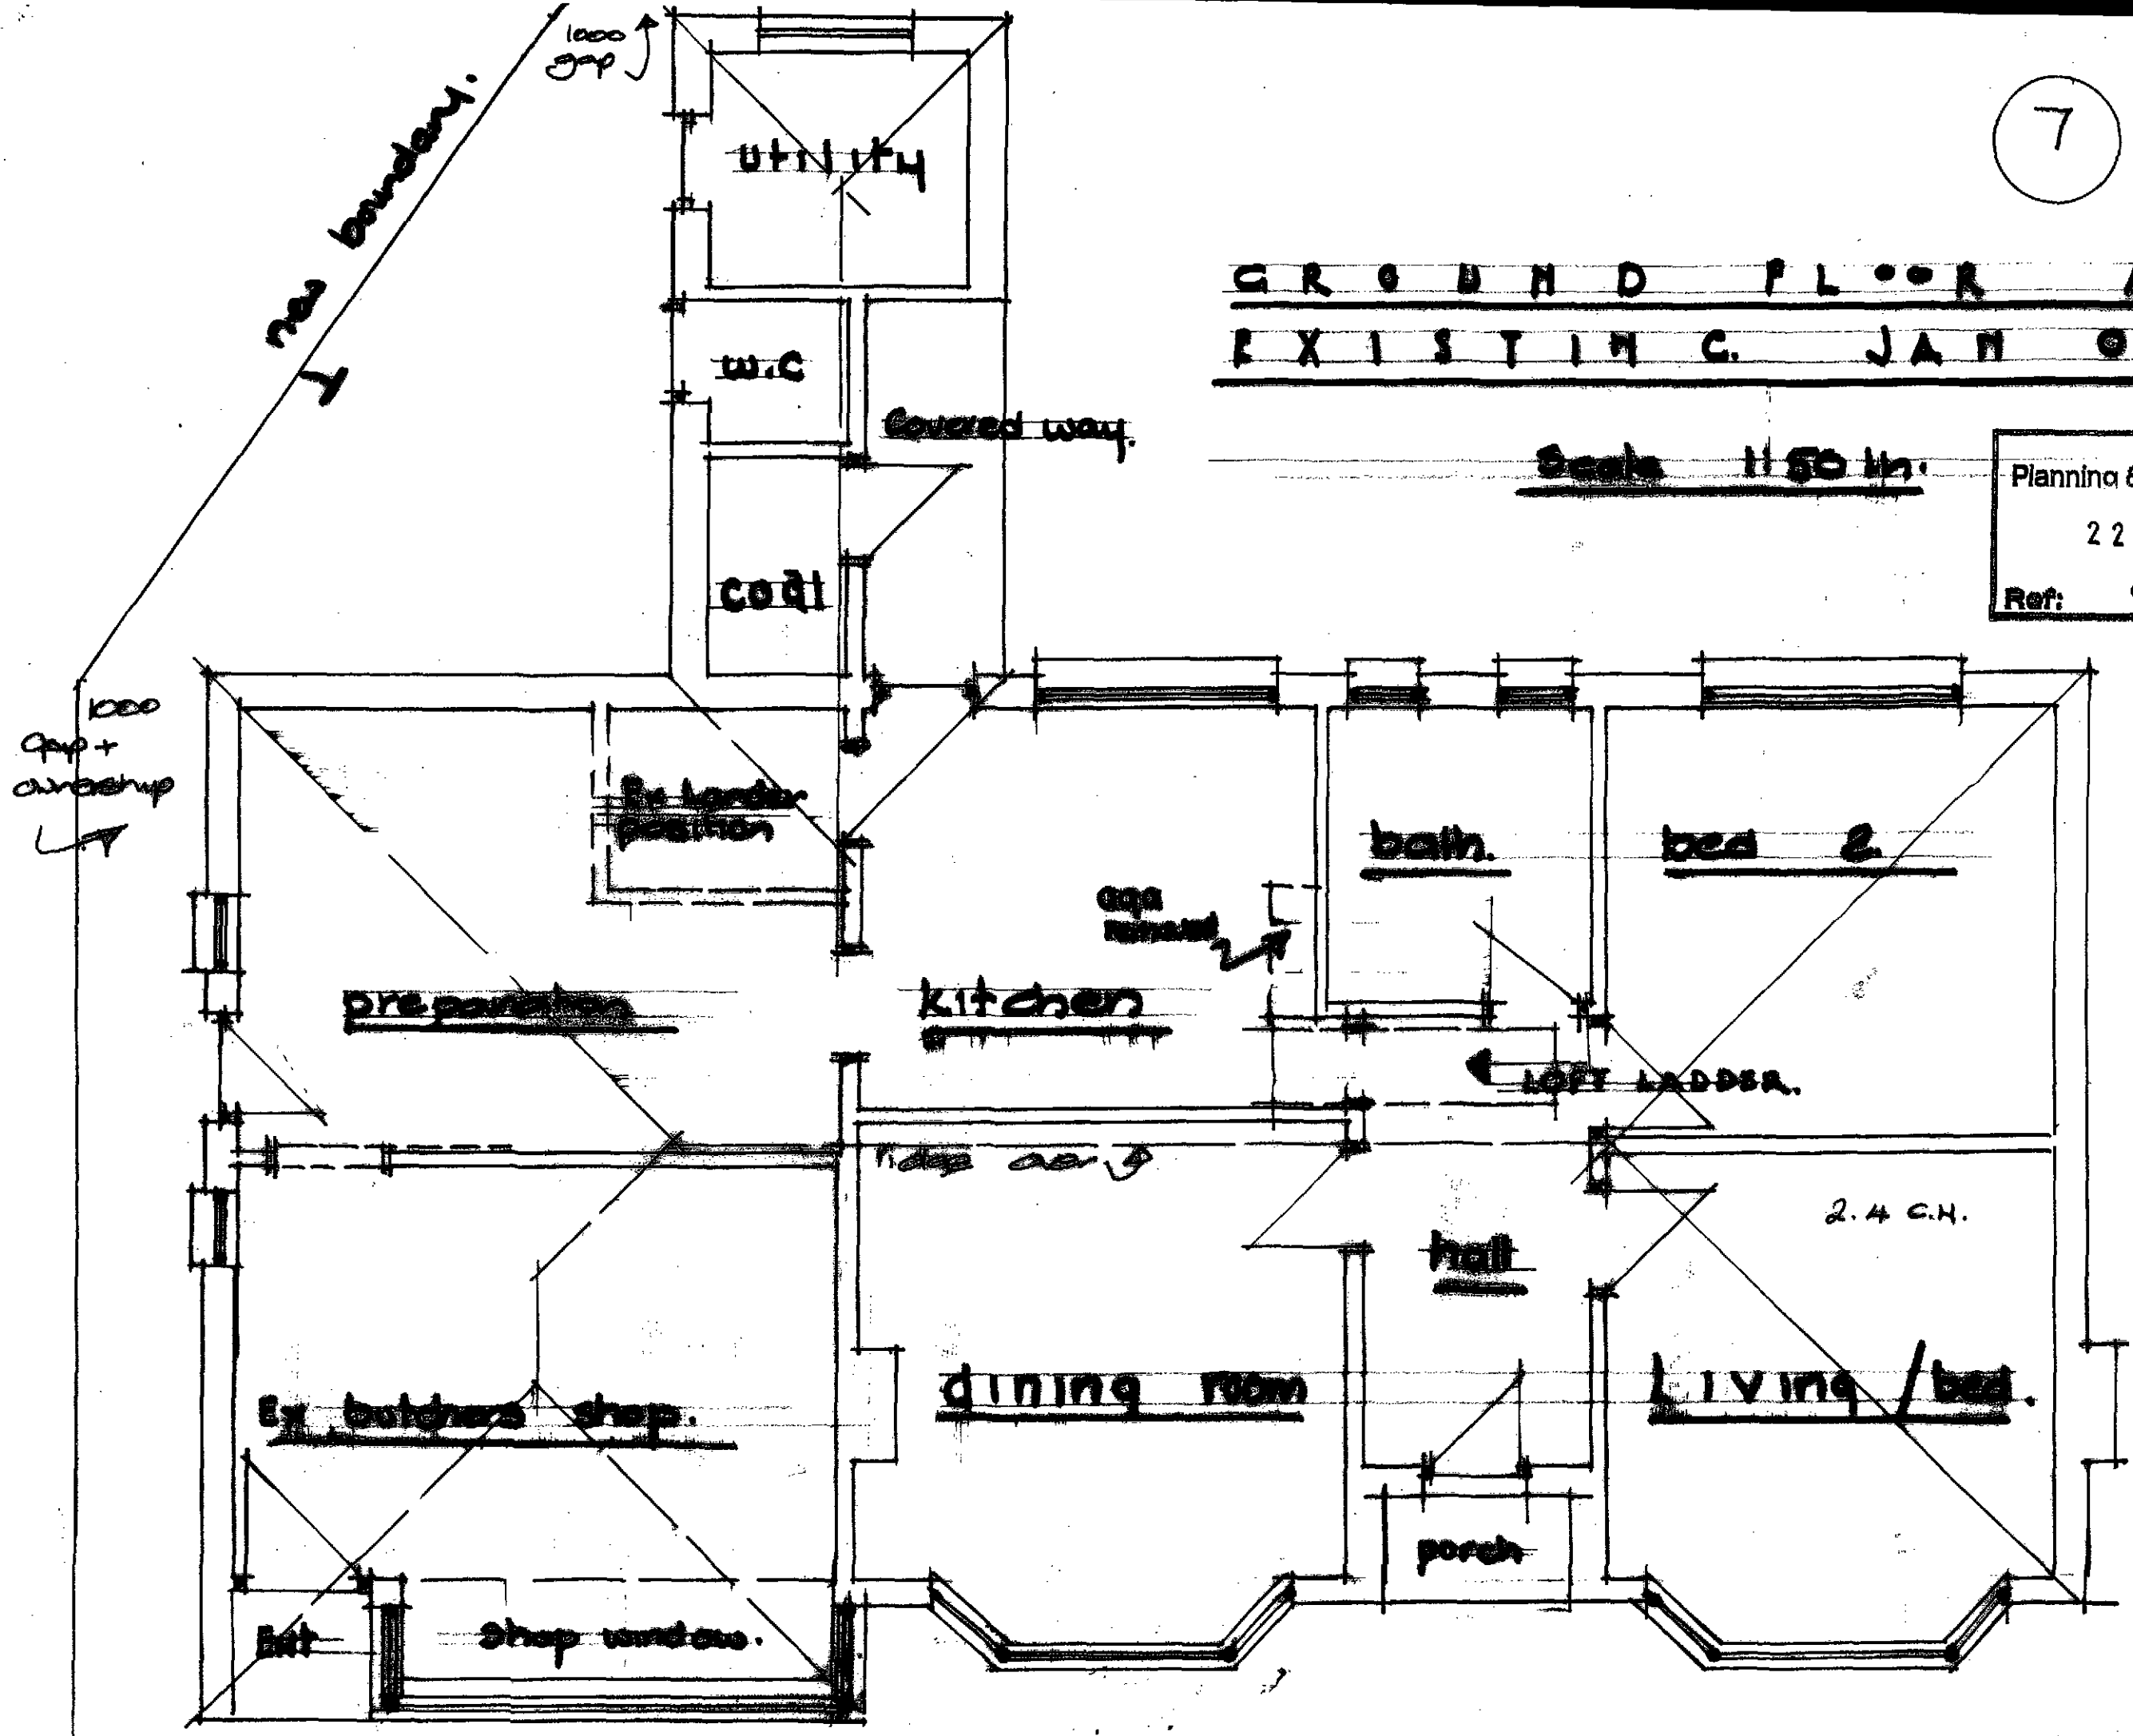


8

Exg. FF.

FIRST FLOOR LEFT
WITH DORMER AS EXIST'C
JAN 09.

Scale 1:50th.

SHDC
Planning & Development
22 MAY 2009
Ref: 0365/09

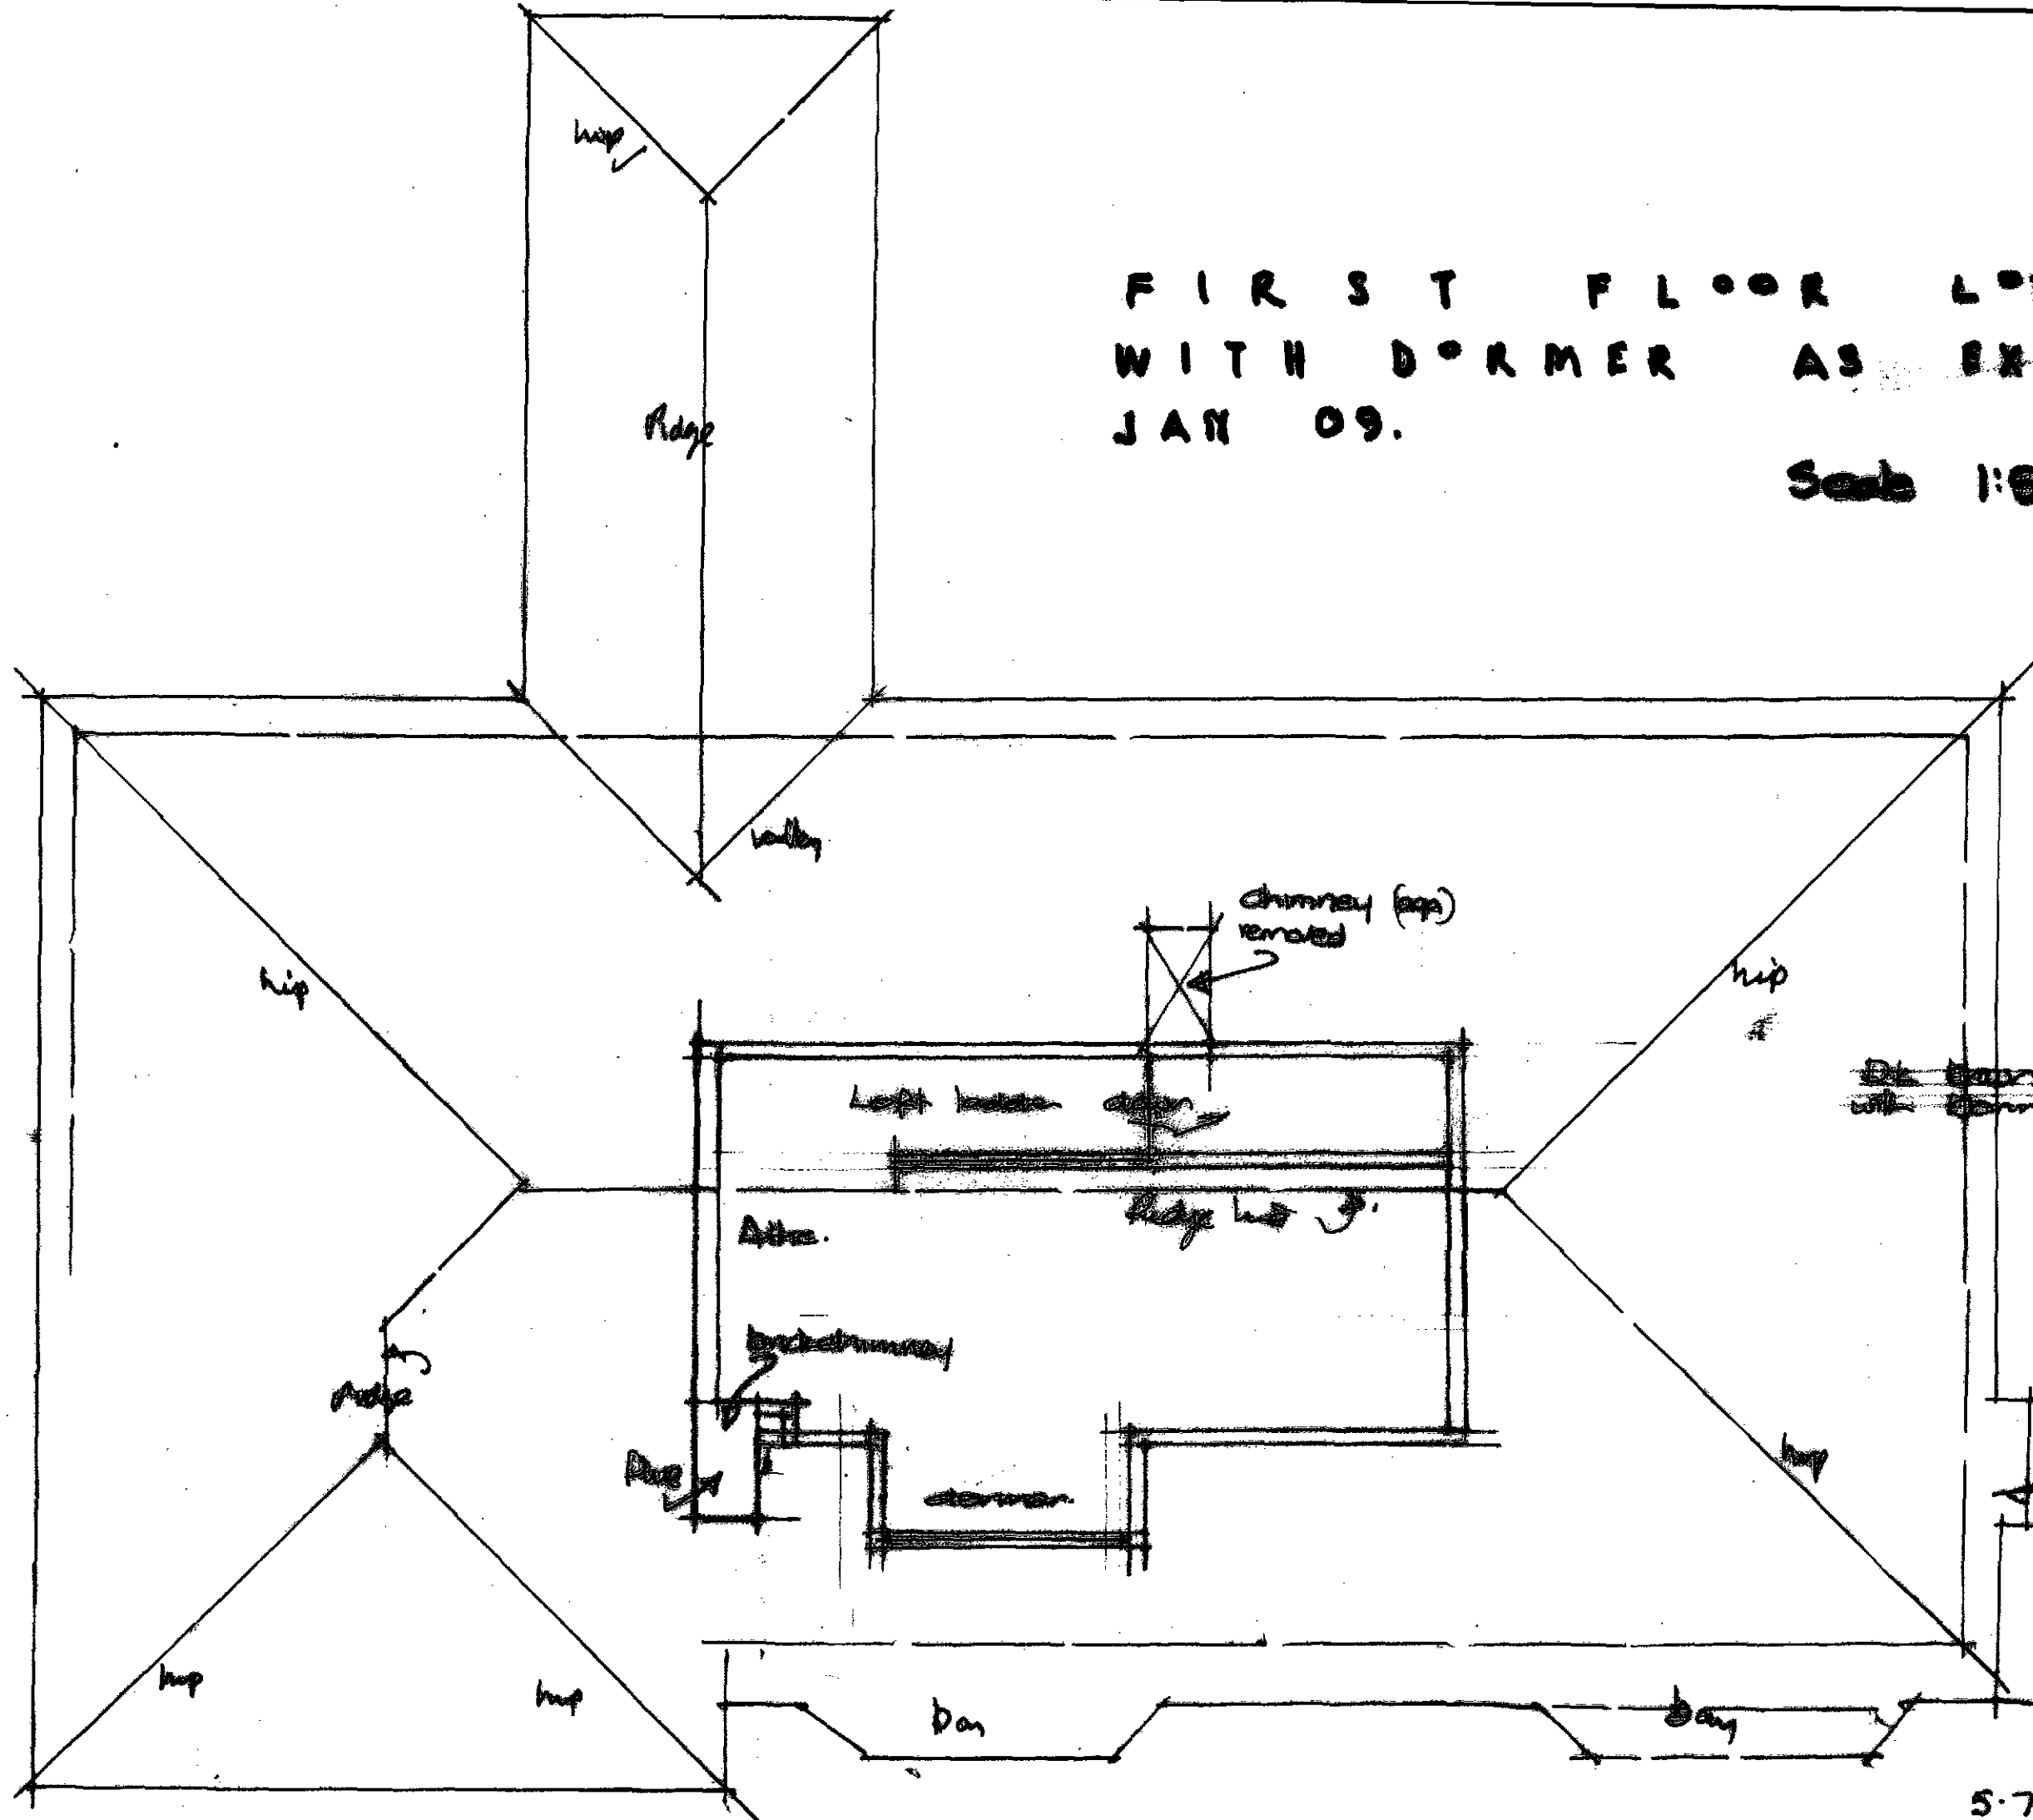

See plan files
with dormer hips.