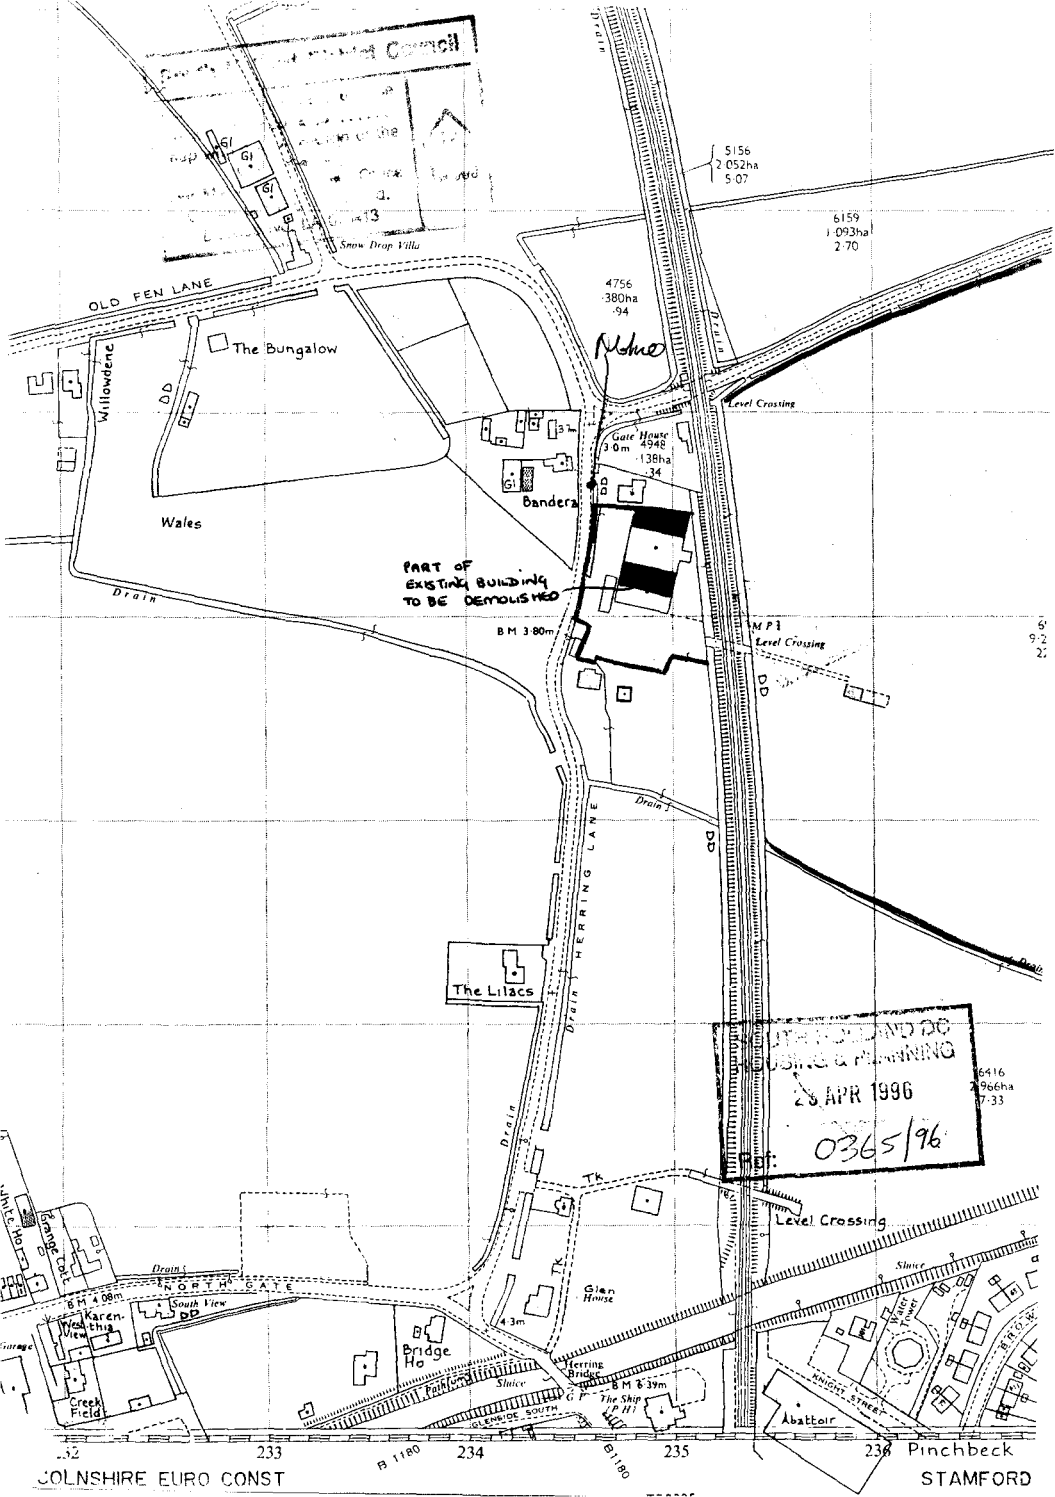

OLD FEN LANE
The Bungalow
Willowdene
Wales
Drain
Snow Drop Villa
Gate House
Level Crossing
Bandera
PART OF EXISTING BUILDING TO BE DEMOLISHED
B M 3·80m
HERRING LANE
The Lilacs
Drain
Level Crossing
28 APR 1996
Ref: 0365/96
Glen House
Bridge Ho
Herring Bridge
The Ship P H
Abattoir
Pinchbeck
NORTH GATE
South View
Karen-Westhia View
Creek Field
Sluice
Water Tower
KNIGHT STREET
GLENRIDGE SOUTH
B 1180
233
234
235
236
LINCOLNSHIRE EURO CONST
STAMFORD