




OLD FEN LANE
Snow Drop Villa
The Bungalow
Willowdene
Wales
OWNED BY MR HEALEY.
PART OF EXISTING BUILDING TO BE DEMOLISHED
Bandera
Gate House
Level Crossing
UNDEFINED BOUNDARY
OWNED BY MR HEALEY.
AREAS MARKED 1, 2 & 3 OWNED BY PARISH COUNCIL
BUT Nos 1 & 3 FARMED BY A.W HEALEY RENTED FROM PARISH COUNCIL.
HERRING LANE
The Lilacs
OWNED BY MR HEALEY.
OWNED BY MR HEALEY.
Level Crossing
Glen House
Bridge Ho
Herring Bridge
The Ship (P H)
Abattoir
Karenthia
Creek Field
South View
NORTH GATE
Parkfield Sluice
ISOLENSIDE SOUTH
KNIGHT STREET
Water Tower
Sluice
Drain
B 1180
232
233
234
235
236 Pinchbeck
STAMFORD



OLD FEN LANE
The Bungalow
Willowdene
DD
Snow Drop Villa
Wales
OWNED BY HEALEY
PART OF EXISTING BUILDING TO BE DEMOLISHED
Drain
Bandera
Gate House
Level Crossing
BM 3·80m
UNDEFINED BOUNDARY
OWNED BY HEALEY
AREAS MARKED 1 2 & 3 OWNED BY PARISH COUNCIL.
BUT Nos 1 & 3 FARMED BY A.W HEALEY RENTED FROM
The Lilacs
OWNED BY HEALEY
OWNED BY HEALEY
6416
2·966ha
7·33
Level Crossing
Sluice
Glen House
Bridge Ho
Herring Bridge
BM 6·39m
The Ship PH
Creek Field
Abattoir
NORTHGATE
South View
Karen-Wei-thia View
232
233
B 1180
234
B1180
235
236 Pinchbeck
STAMFORD


OLD FEN LANE
Snow Drop Ville
The Bungalow
Willowdene
Wales
OWNED BY
MR HEALEY
PART OF
EXISTING BUILDING
TO BE DEMOLISHED
Drain
Gate House
Bandera
Level Crossing
B M 3 80m
UNDEFINED
BOUNDARY
AREAS MARKED 1 2 & 3
OWNED BY PARISH COUNCIL
BUT Nos 1 & 3 FARMED BY
A.W HEALEY
RENTED FROM PARISH COUNCIL.
The Lilacs
OWNED
BY
HEALEY
OWNED
BY
HEALEY.
OWNED BY
HEALEY
Level Crossing
Glen House
Bridge Ho
Herring Bridge
The Ship (P H)
Abattoir
Sluice
Pinchbeck
STAMFORD
233
234
235
236


FABRICATION TOLERANCE + OR − 2mm	ALL WELDS 6 CFW UNO	HOLE PITCHES + OR − 1mm	DO NOT SCALE - IF IN DOUBT ASK

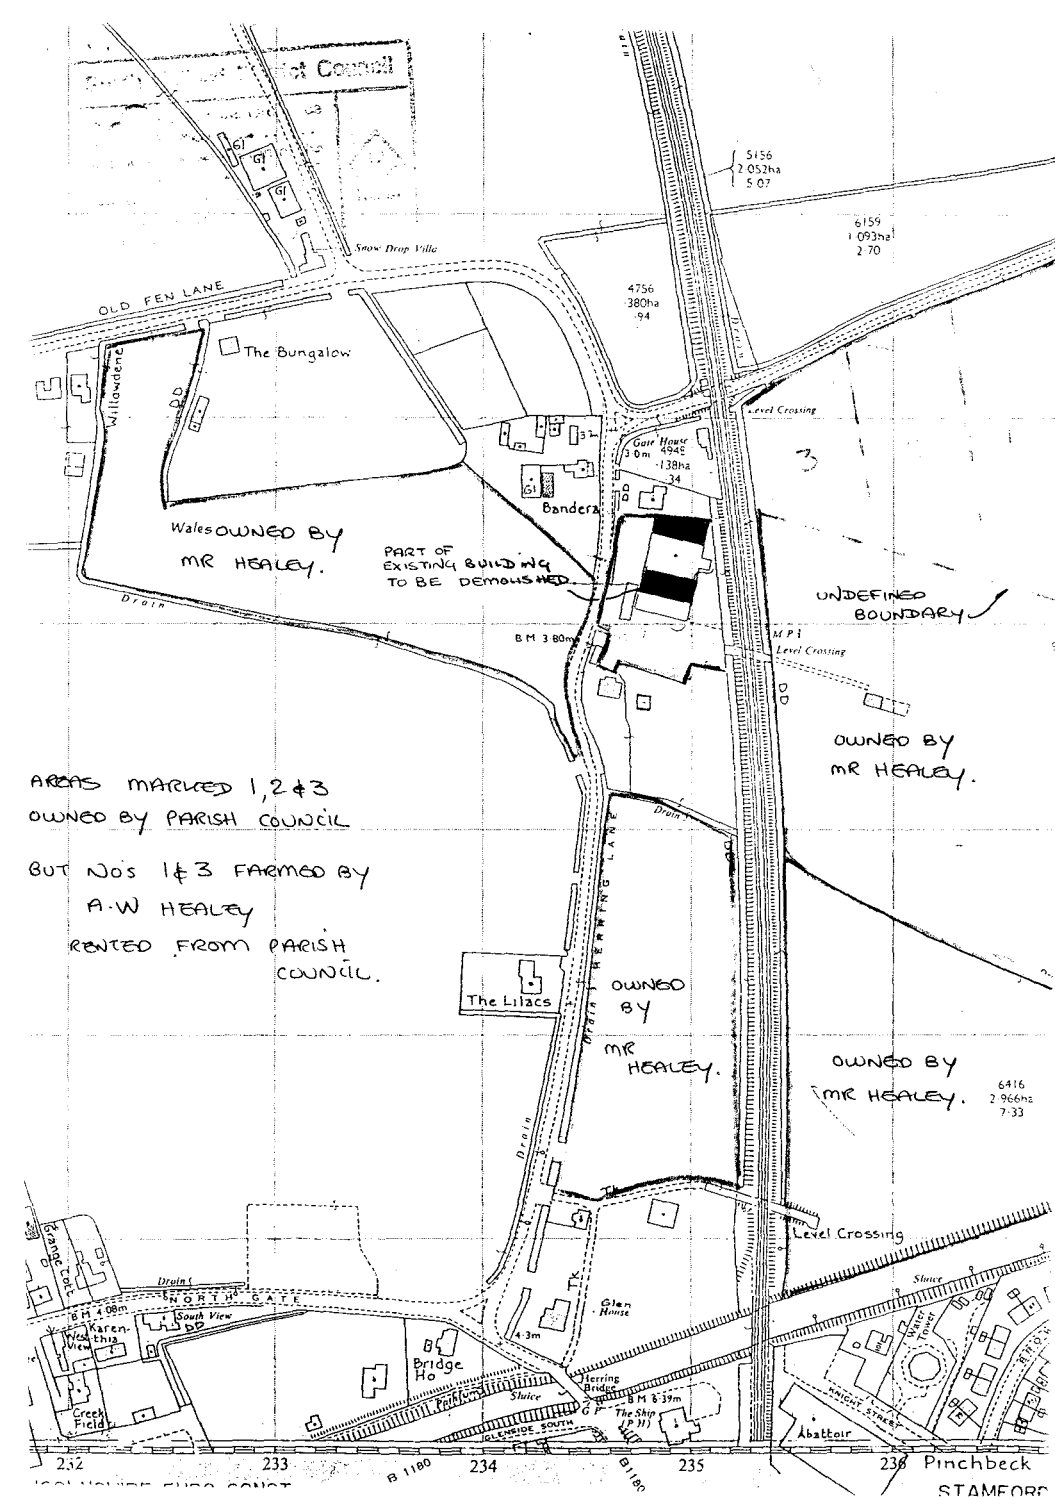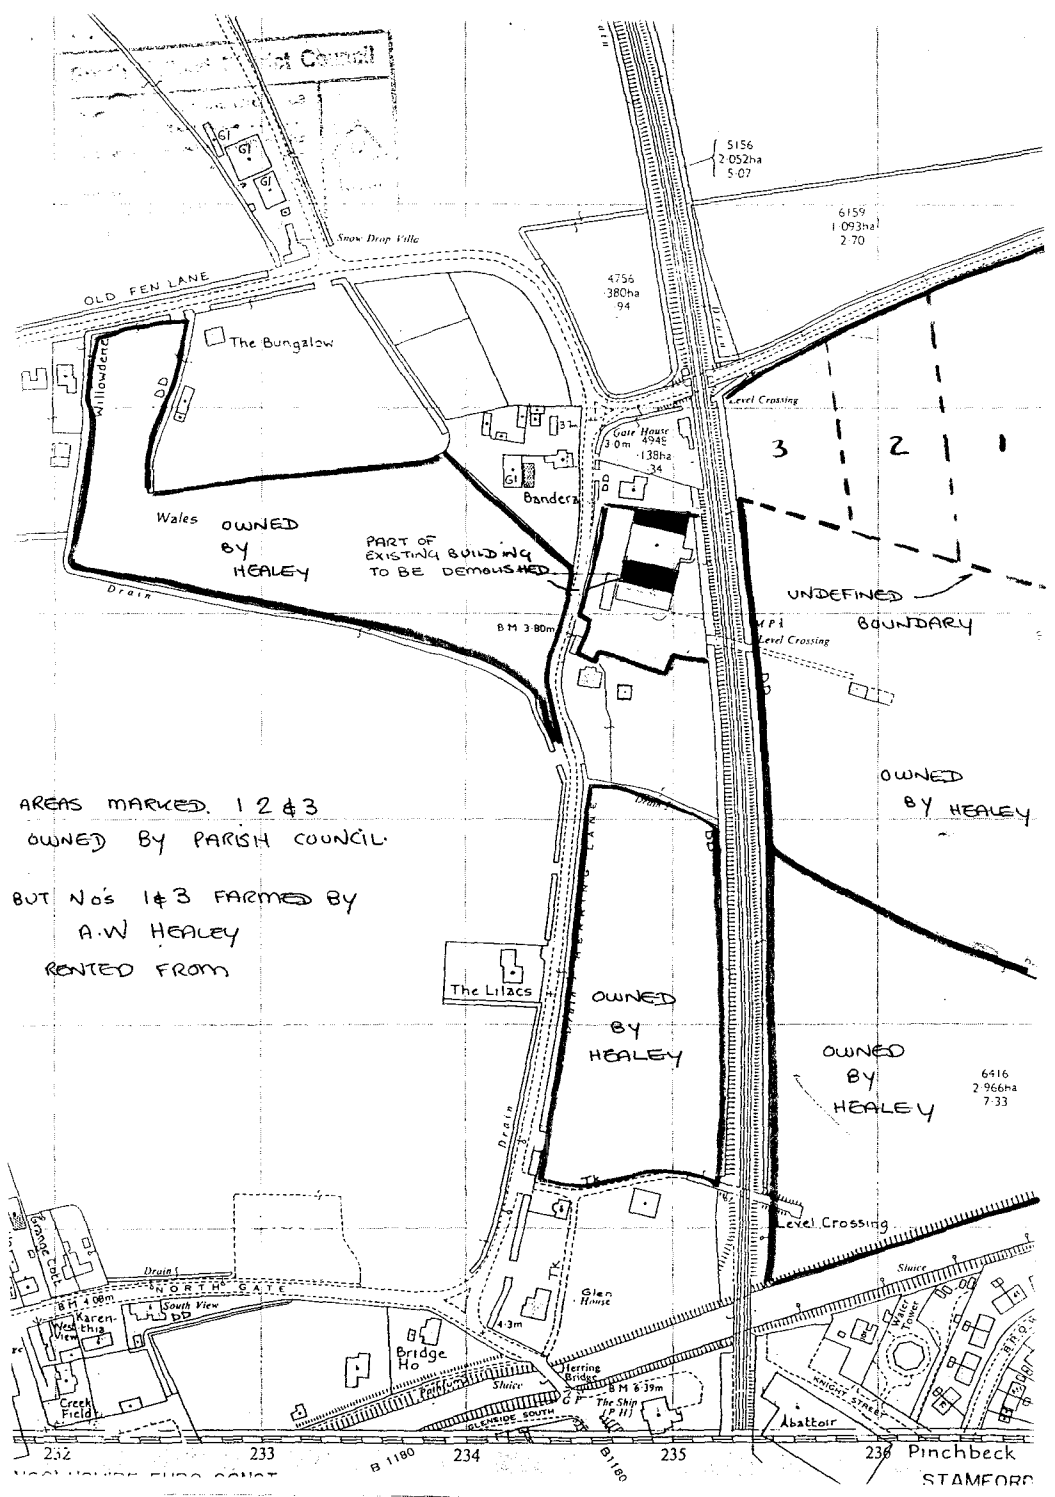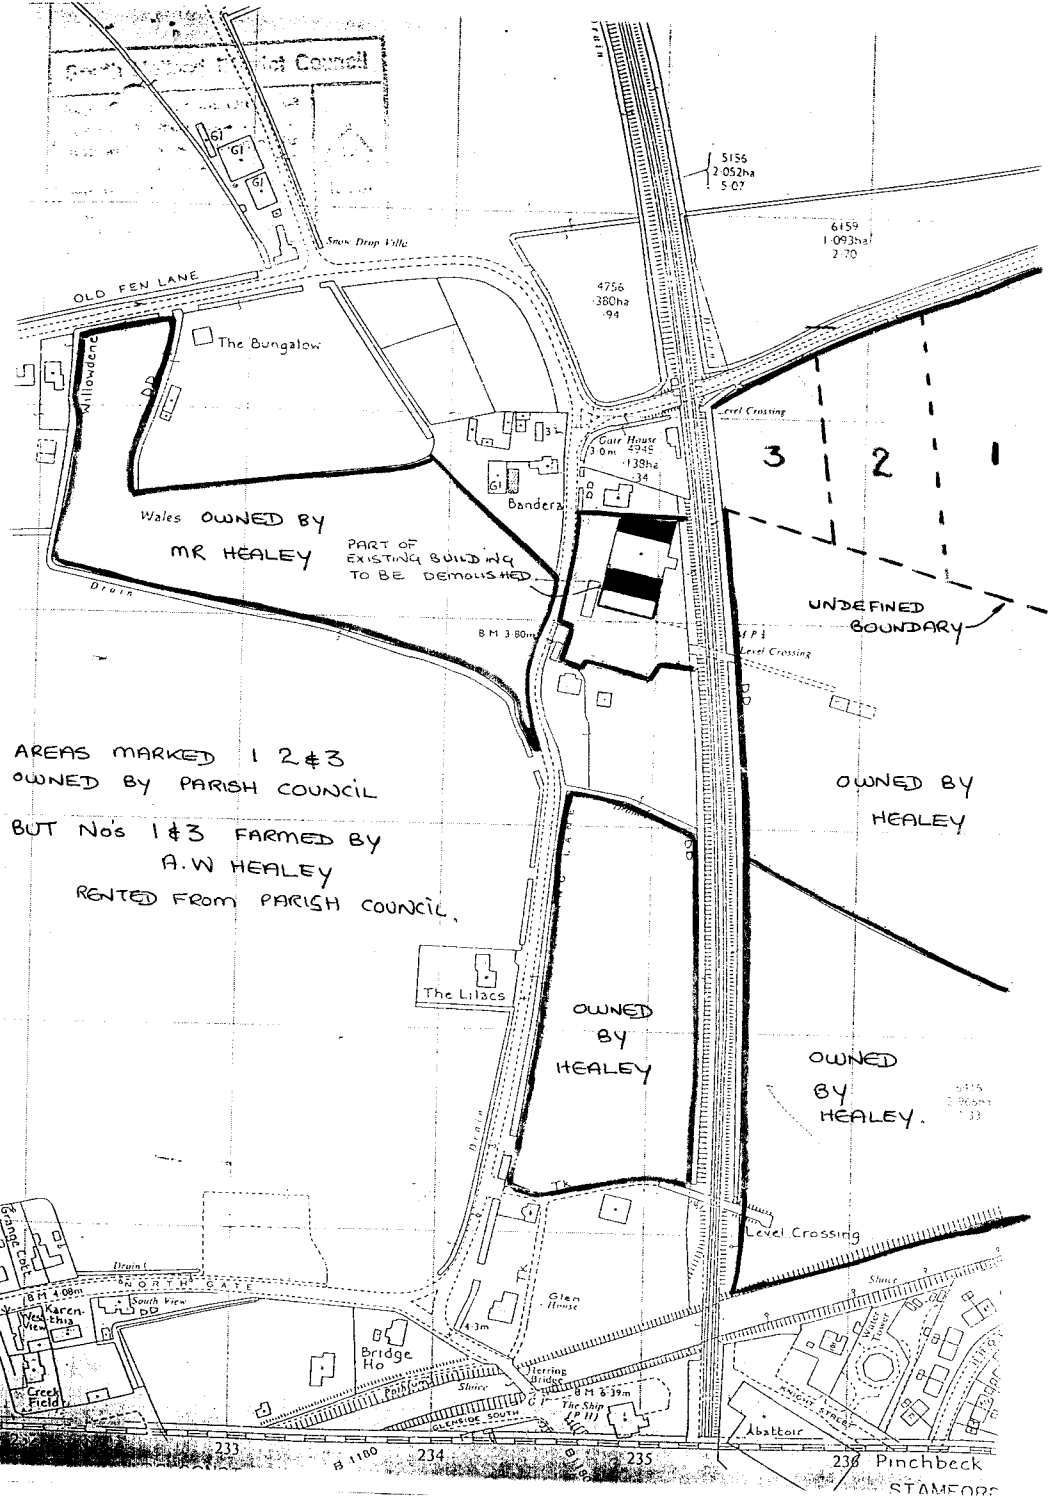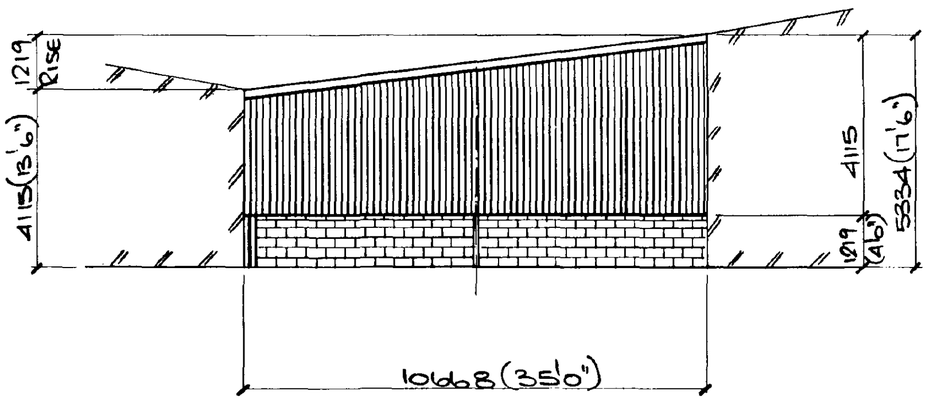

ELEVATION ON 'B'

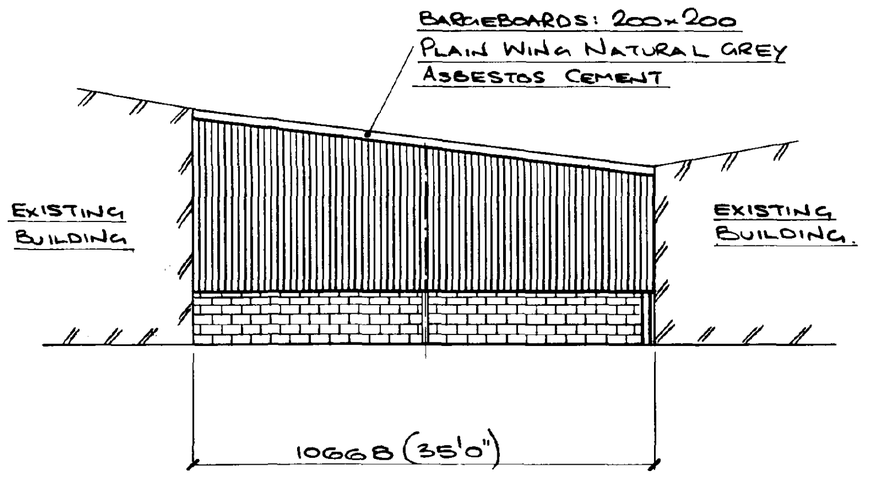

ELEVATION ON 'A'

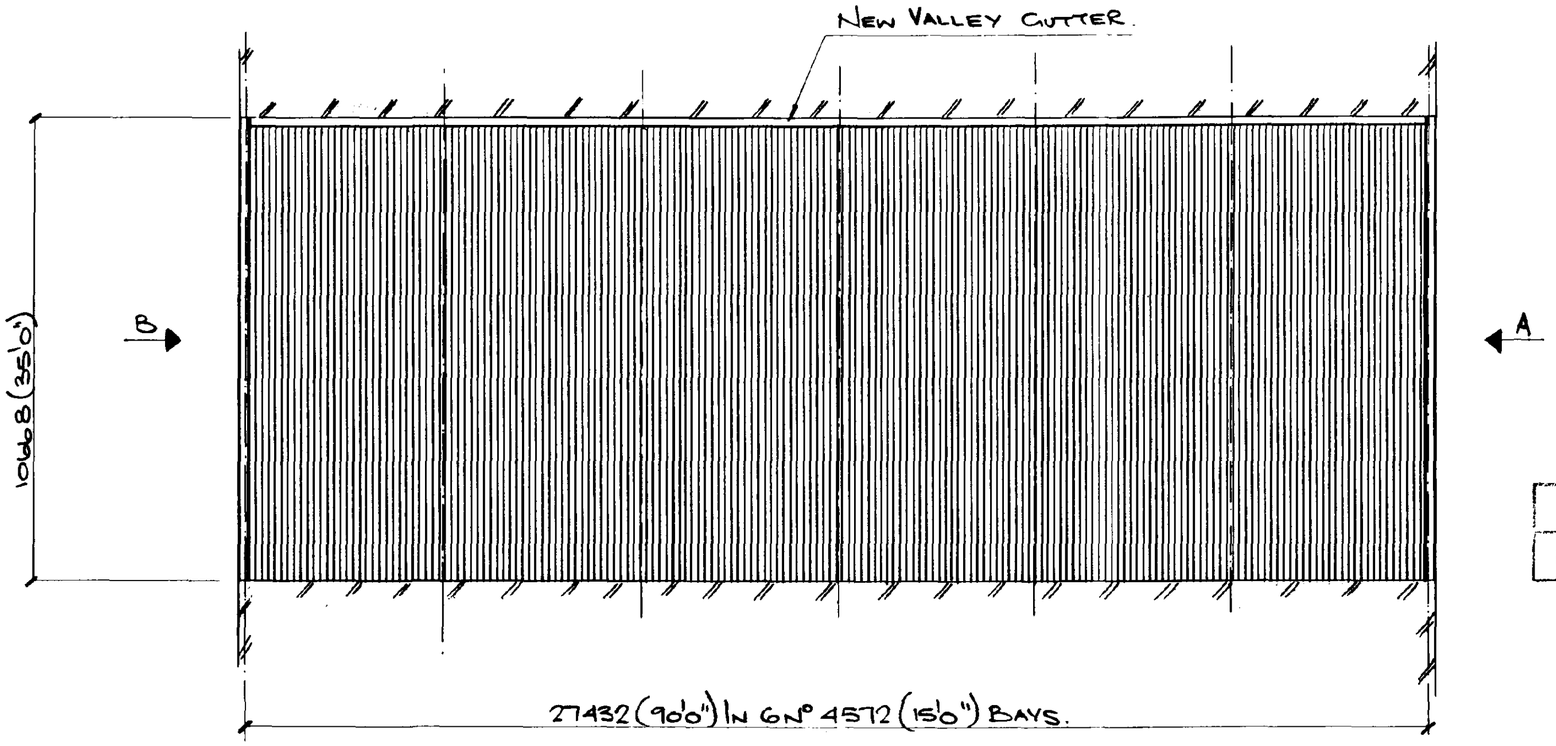

SPECIFICATION

ROOF CLADDING

BIG 6 PROFILE NATURAL GREY ASBESTOS CEMENT SHEETS.

VERTICAL CLADDING

AS ROOF EXCEPT LAUREL GREEN 12-B-29

WALLS.

CONCRETE BLOCKS.

AMENDED PLAN
Ref.

SOUTH ... HOUSING ...
24 MAY 1996
Ref: 0365/96

REVISION

REV.	BY	DATE	AMENDMENT	CHKD.	DATE
A	MR	23-5-96	VERT. SHEETS NOW GREEN		

PAINT SPEC:

Robinson CONSTRUCTION

S. ROBINSON & SONS (Engineers) LIMITED
WINCANTON CLOSE
ASCOT DRIVE INDUSTRIAL ESTATE
DERBY, DE24 8NJ
Tel: (01332) 574711 (6 Lines)
Telex: 377670 Fax: (01332) 573054

	INITIALS	DATE
DRAWN BY	MR	11-4-96
CHKD. BY		


TITLE: MR. TEMPLEMAN. RE:- MR HEALEY, PINCHBECK, LINCS.

CONTENTS: PROPOSED AGRICULTURAL BUILDING


SCALE	DRAWING No.	REV.	SHEET
1:100	P309	A	

UDO 0776 9


FABRICATION TOLERANCE + OR − 2mm	ALL WELDS 6 CFW UNO	HOLE PITCHES + OR − 1mm	DO NOT SCALE - IF IN DOUBT ASK

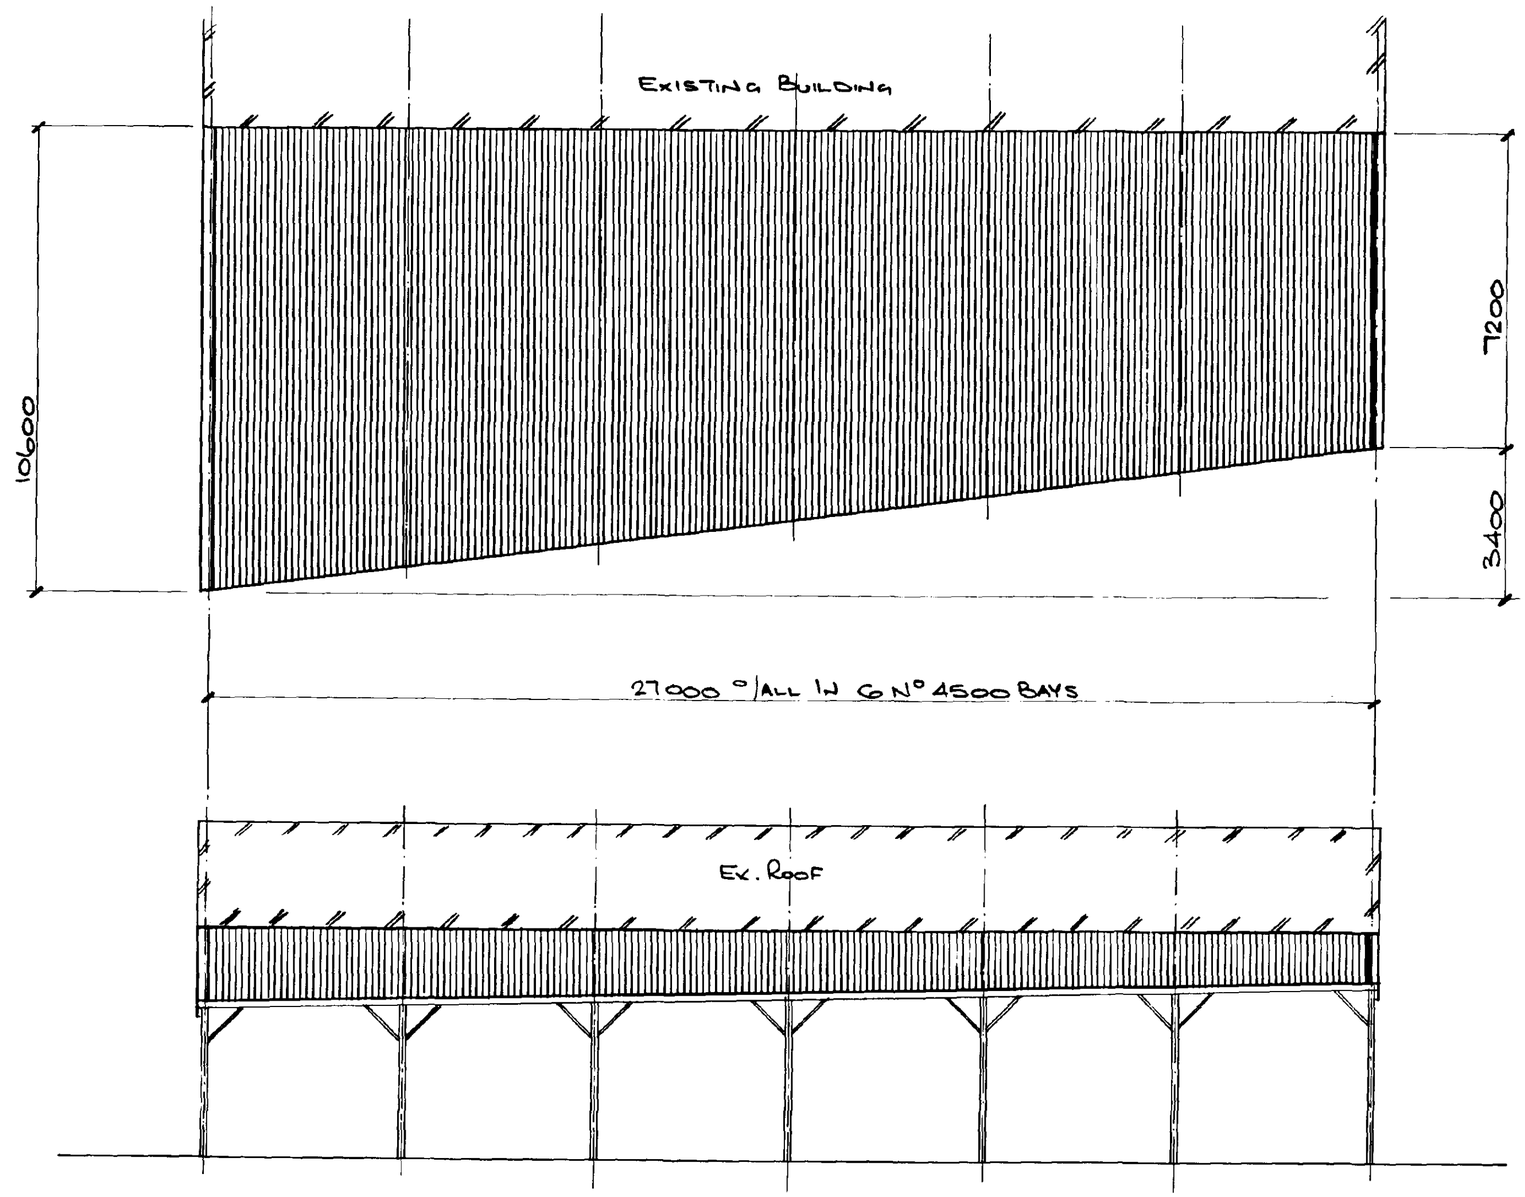

SIDE ELEVATION

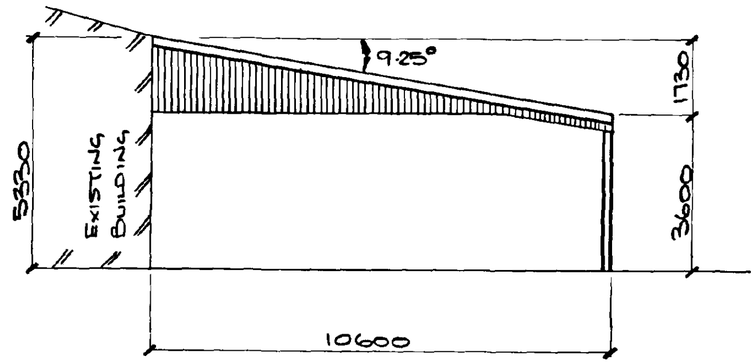

GABLE ELEVATION

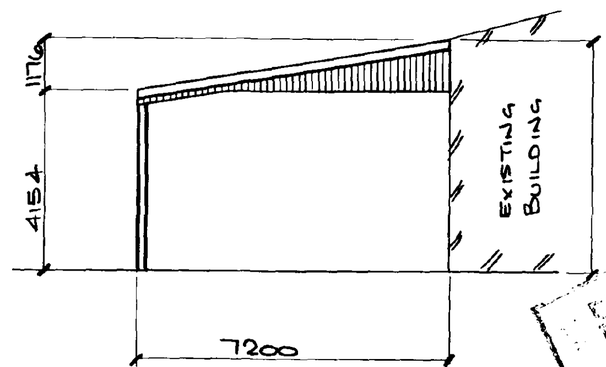

GABLE ELEVATION

SPECIFICATION

ROOF CLADDING

BIG 6 PROFILE NATURAL GREY ASBESTOS CEMENT SHEETS.

VERTICAL CLADDING

AS ROOF EXCEPT LAUREL GREEN 12-B-29 IN COLOUR

AMENDED PLAN
Rev.
RECEIVED ... NO DC
HOUSING ... PLANNING
24 MAR 1996
Ref: 0365/96

REV	BY	DATE	AMENDMENT	CHKD.	DATE
'A'	MR	23.5.96	VERT. SHEETS NOW GREEN		

Robinson Construction

S. ROBINSON & SONS (Engineers) LIMITED
WINCANTON CLOSE
ASCOT DRIVE INDUSTRIAL ESTATE
DERBY, DE24 8NJ
Tel: (01332) 574711 (5 Lines)
Telex: 377670 Fax: (01332) 573054

	INITIALS	DATE
DRAWN BY	MR	11.4.96
CHKD. BY		

TITLE: MR. TEMPLEMAN. RE:- MR. HEALY, PINCH BECK, LINCS.

CONTENTS: PROPOSED AGRICULTURAL BUILDING

PAINT SPEC:

SCALE	DRAWING No.	REV.	SHEET
1:100	PS10	'A'	

U D O 0776 9