


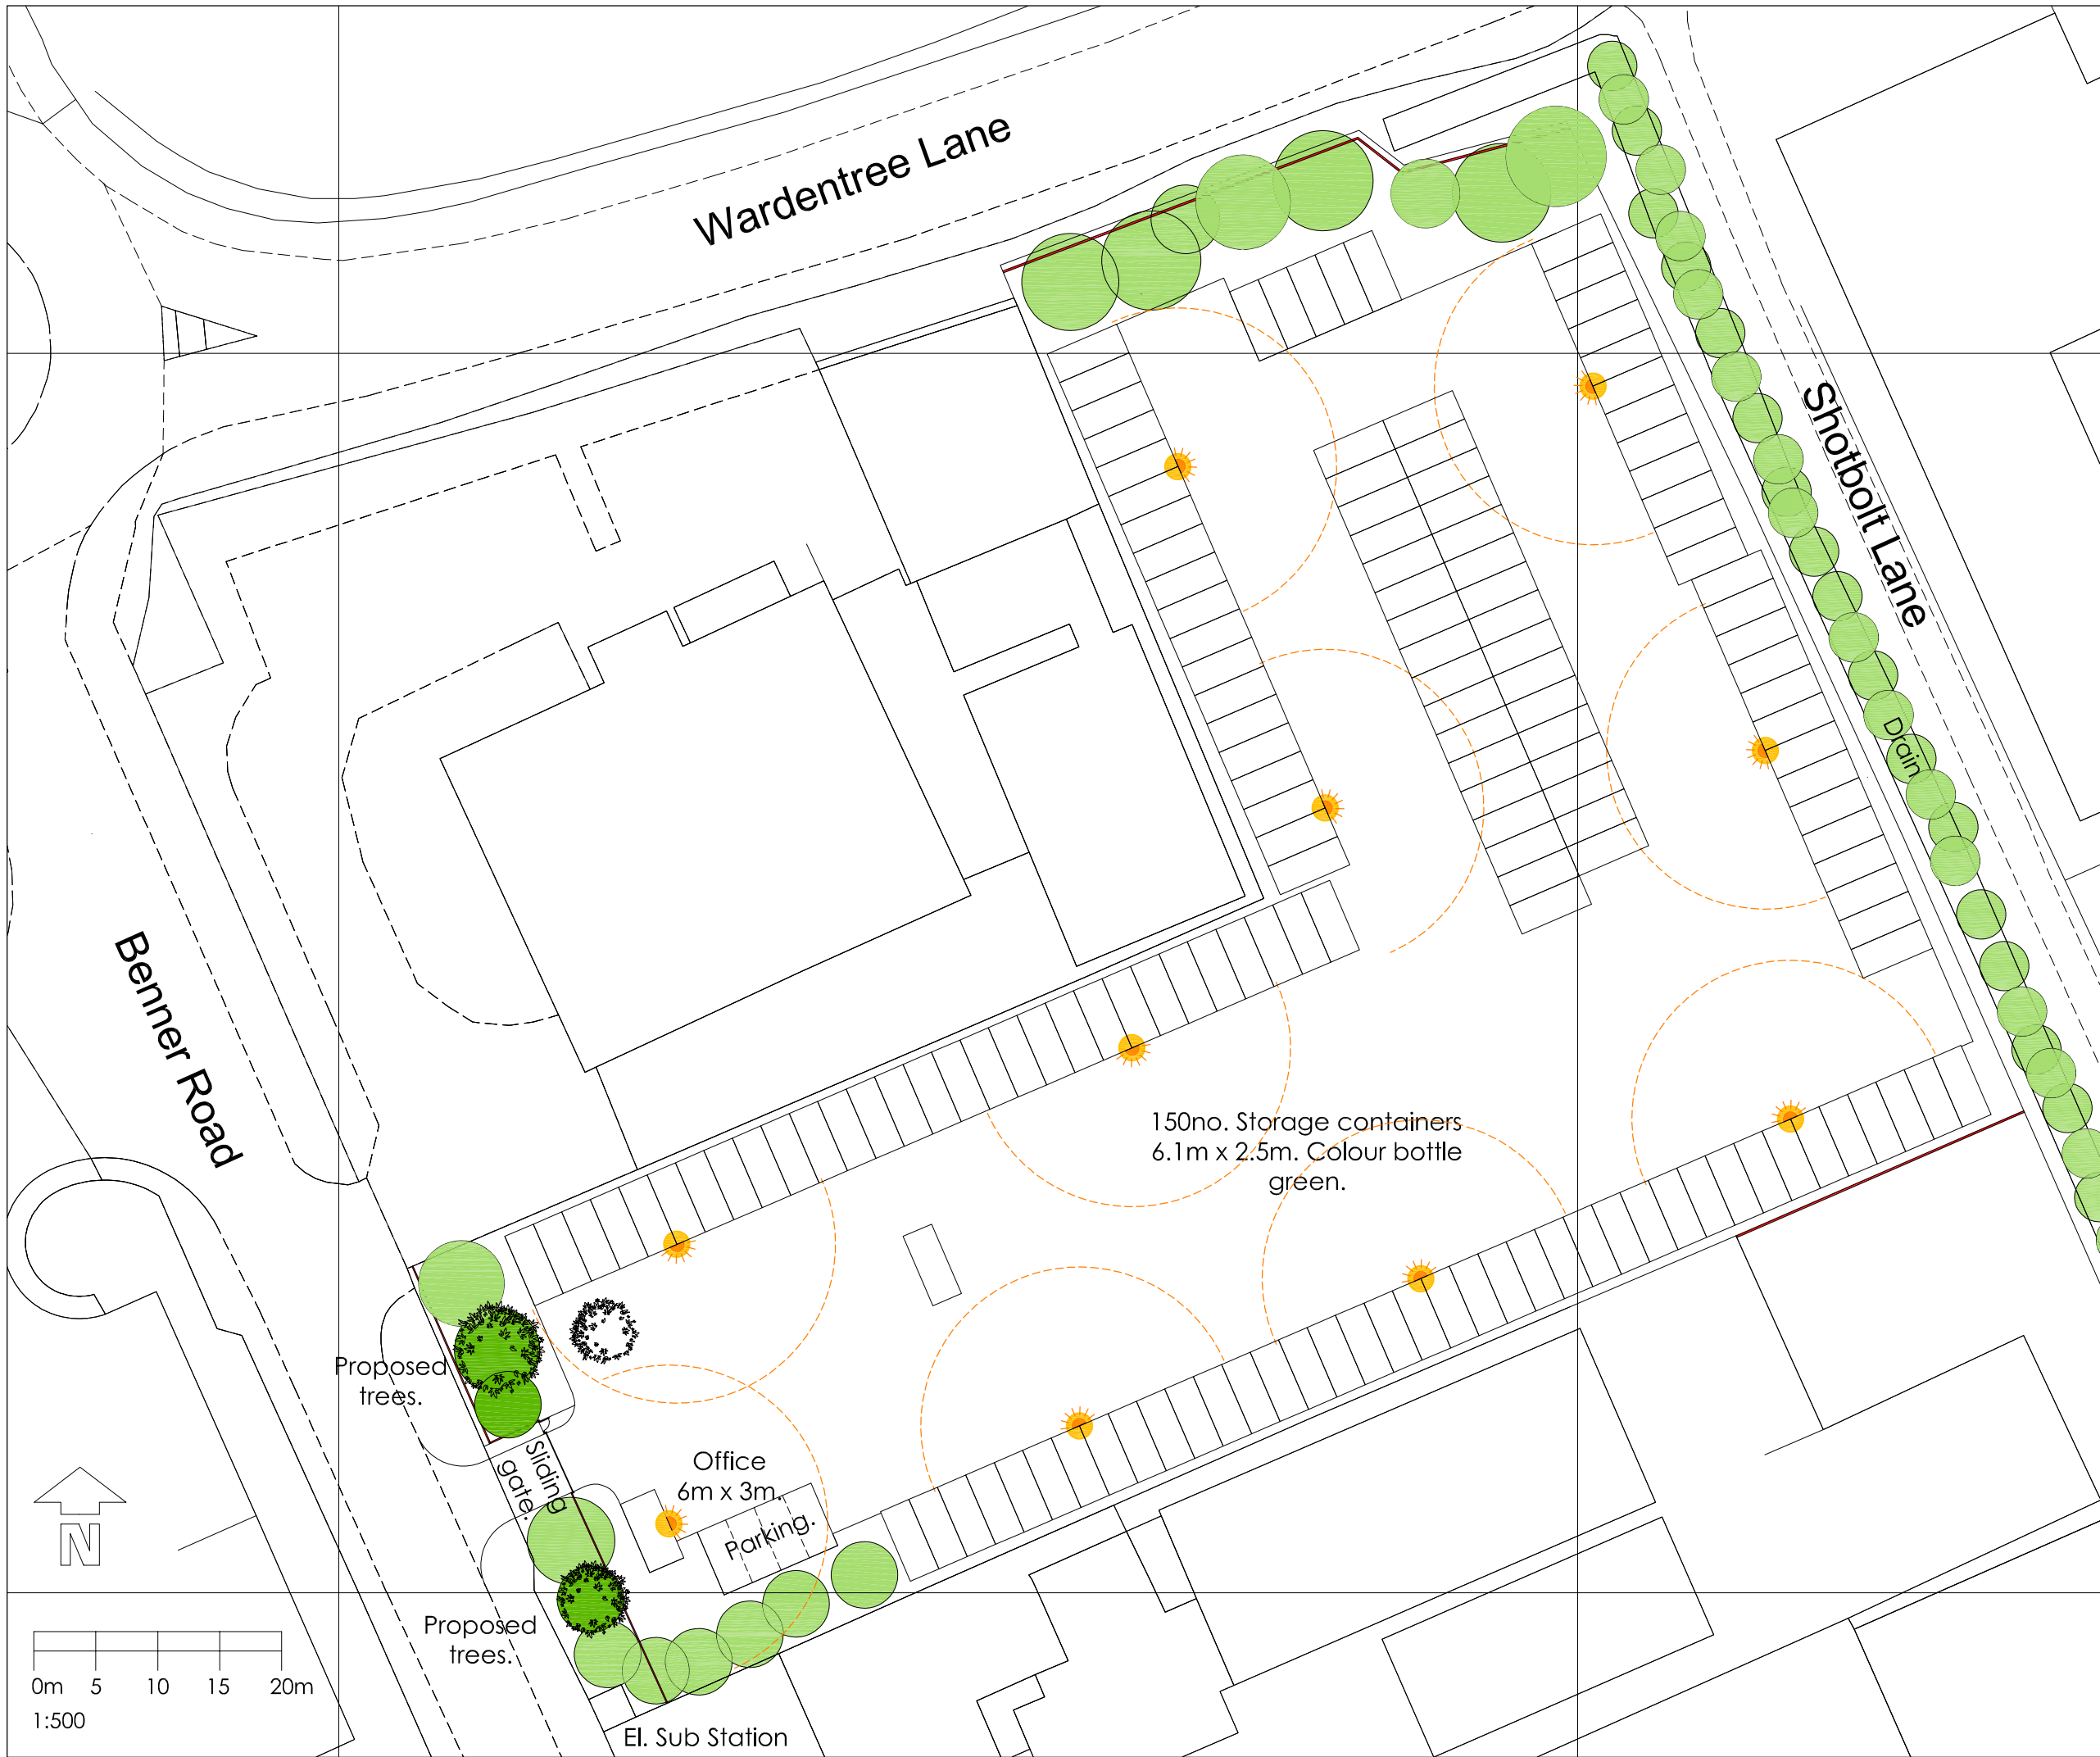

 Lighting/ CCTV

 Proposed fencing
2.1m high

Rev.	Date.	Revision Details.



Fisher German LLP. The Estates Office
Norman Court, Ashby de la Zouch
Leicestershire. LE65 2UZ
fax: 01530 413896 tel: 01530 412821
e-mail: ashby@fishergerman.co.uk

Client:	STEVEN LAYN (HOLDINGS) LTD
Project:	CONTAINER STORAGE WARDENTREE LANE SPALDING
Title:	BLOCK PLAN AS PROPOSED

Scale:	1:500 [Printed A3]		
Date:	MARCH 2019		
Drawn:	SN	Checked:	EW
Drg No:	122154-003		

THIS DRAWING IS PROTECTED BY COPYRIGHT. IT MAY NOT BE REPRODUCED IN ANY FORM OR BY ANY MEANS FOR ANY PURPOSE WITHOUT WRITTEN PERMISSION OF FISHER GERMAN LLP CHARTERED SURVEYORS.
FISHER GERMAN LLP IS A LIMITED LIABILITY PARTNERSHIP.
REGISTERED IN ENGLAND AND WALES. REGISTERED NUMBER: 00317554.
REPRODUCED USING ORDNANCE SURVEY DATA. CROWN COPYRIGHT.
ALL RIGHTS RESERVED. LICENCE NUMBER: 10005237