

Tel : 01775 - 723 680

Building Design & Plans

**Alwyn Roffe,
1, Green Lane,
SPALDING,
Lincs. PE11 2YB**

26th March 2001

Dear Sirs,

your ref. H14 / 1385 / 00

Cecil Francis Limited, Bear Lane, PINCHBECK


Conversion of Shed into Offices.

I enclose four copies of application form and drawing showing the revised elevation to Bear Lane with the lower window cills level. Instead of lowering the cill to the Kitchen, the cills of the Lounge area have been raised, the reason being that to lower the Kitchen cill would cause problems with the height of the sink and kitchen units,


Yours faithfully



Alwyn Roffe

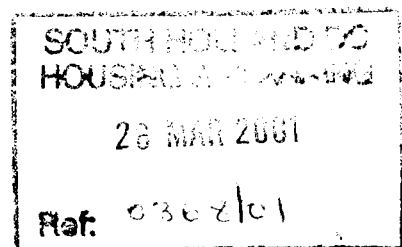



Condition Approval

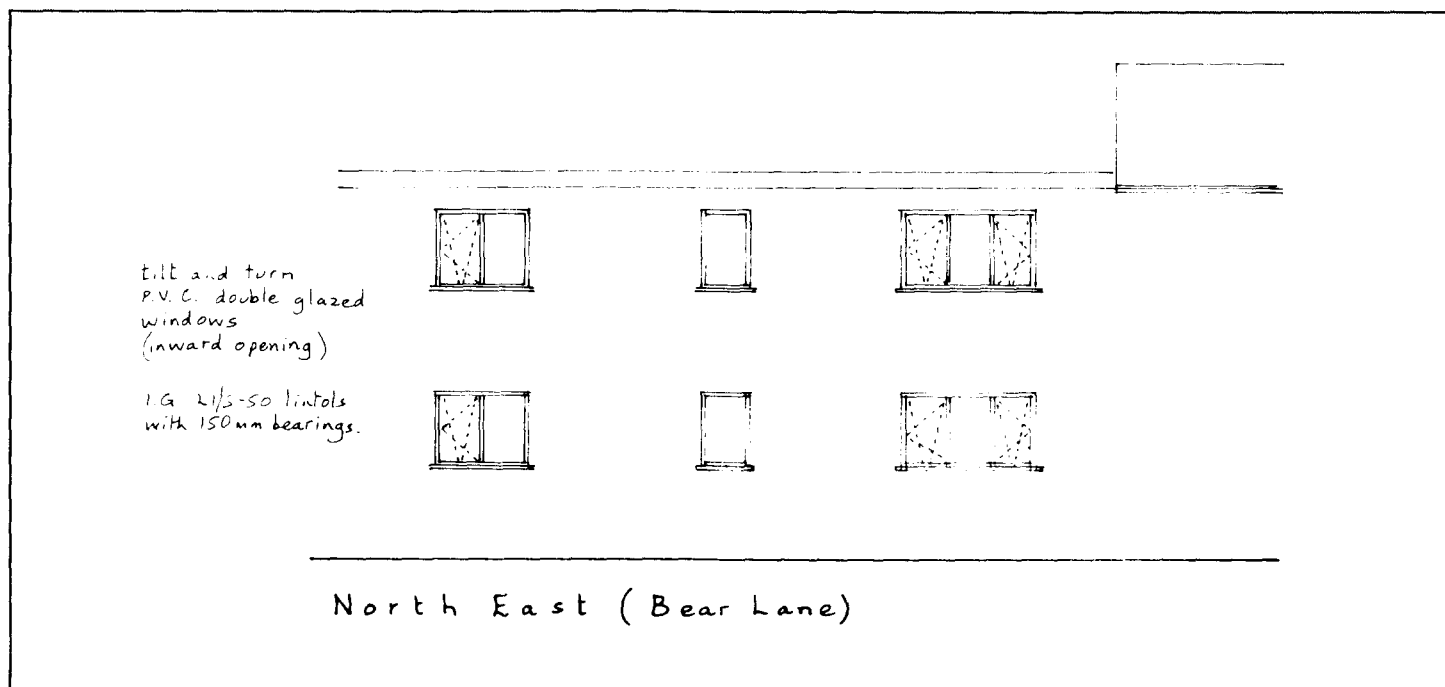

Scale 1 : 100

Cecil Francis Limited,
Bear Lane, PINCHBECK

Conversion to Offices

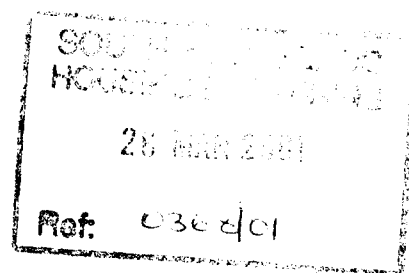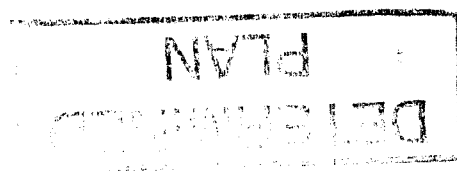

BUILDING DESIGN and PLANS

ALWYN ROFFE,
1, Green Lane,
SPALDING, Lincs. PE11 2YB
tel : 01775 - 723 680