



Indicative Site Sections


Scale: 1:200

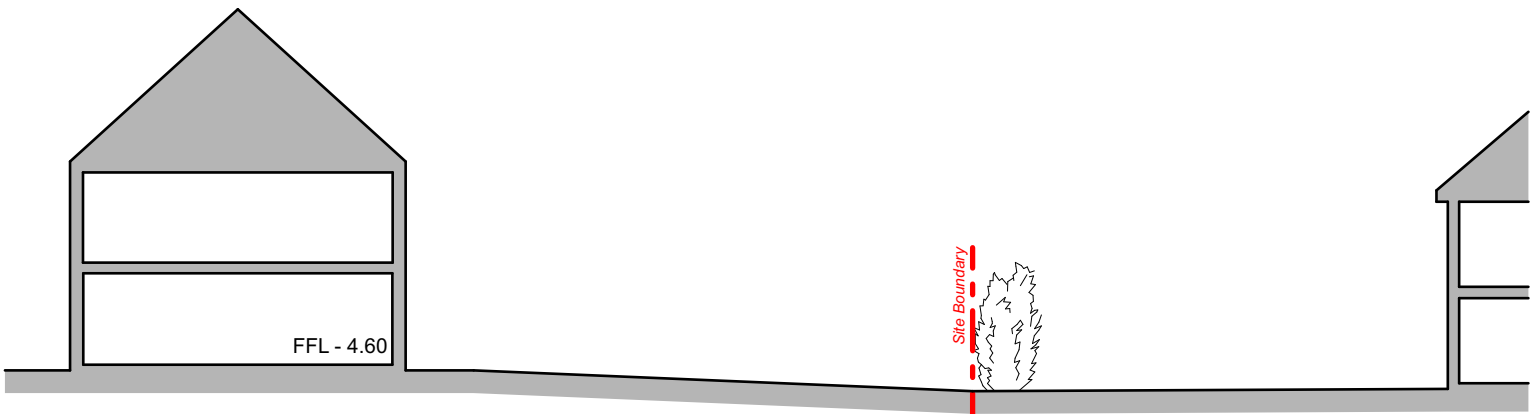


01 Section A-A

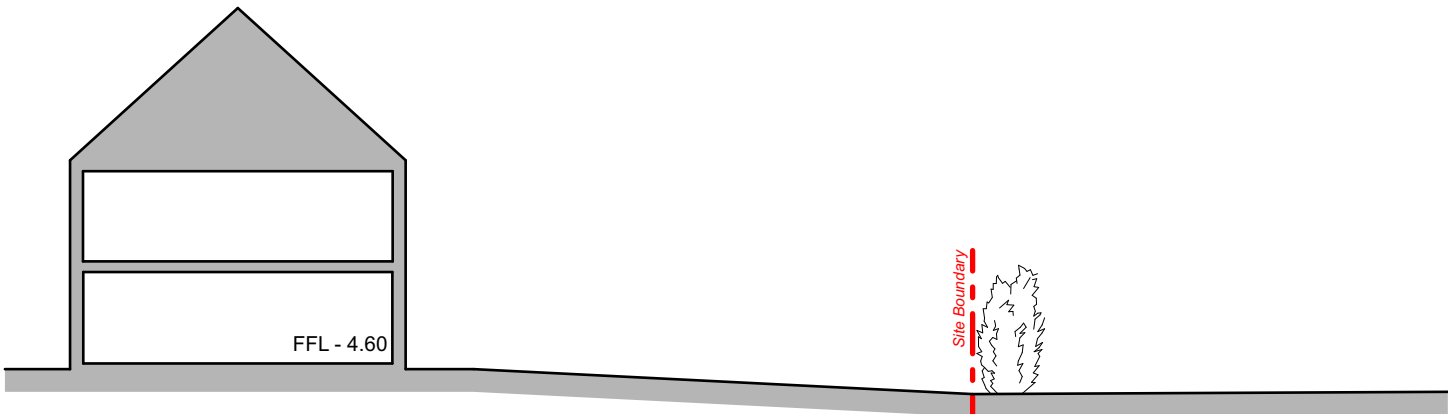

02 Section B-B

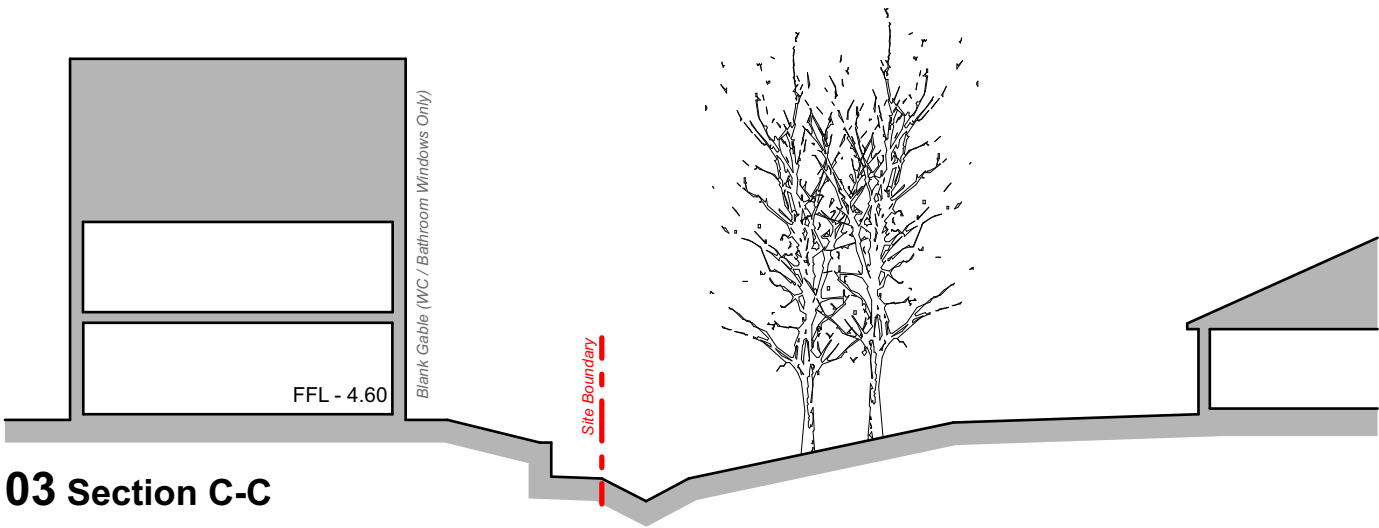


03 Section C-C

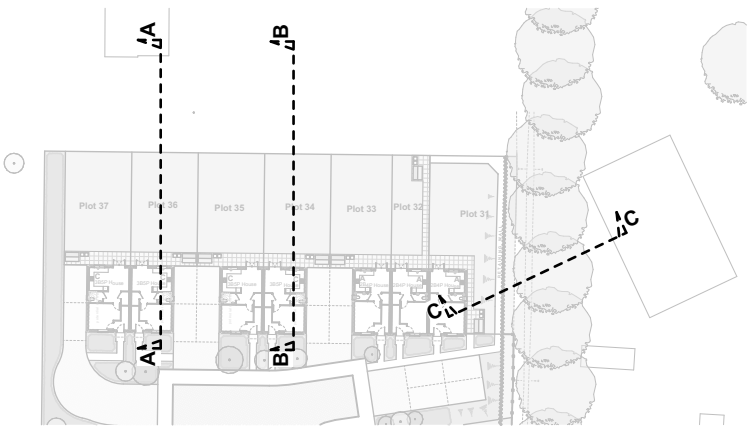

Section Key

Disclaimer: This document and its design content is copyright protected ©. It shall be read in conjunction with all other associated project information including models, specifications, schedules and related consultants documents. Do not scale from documents. All scales noted correct at original paper size. All dimensions to be checked on site. Immediately report any discrepancies, errors or omissions on this document to the originator. If in doubt ask. Source File: 23001 Site.pjn			
Rev	Date	Drawn	Note

Scale (m)

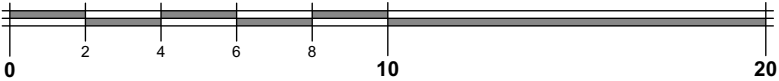



e: hello@jg-a.co.uk t: 07429 162 747

Client:
Burmor Construction Ltd.

Project Title:
Proposed Residential Development at Land off Surfleet Road, Pinchbeck

Drawing Title:
Indicative Site Sections

Drawing Status:
Preliminary

Scale(s):
1:200

Drawn:
JKG

Project Number:
23001

Original Paper Size:
A3

Date:
04.01.24

Revision:
P 01