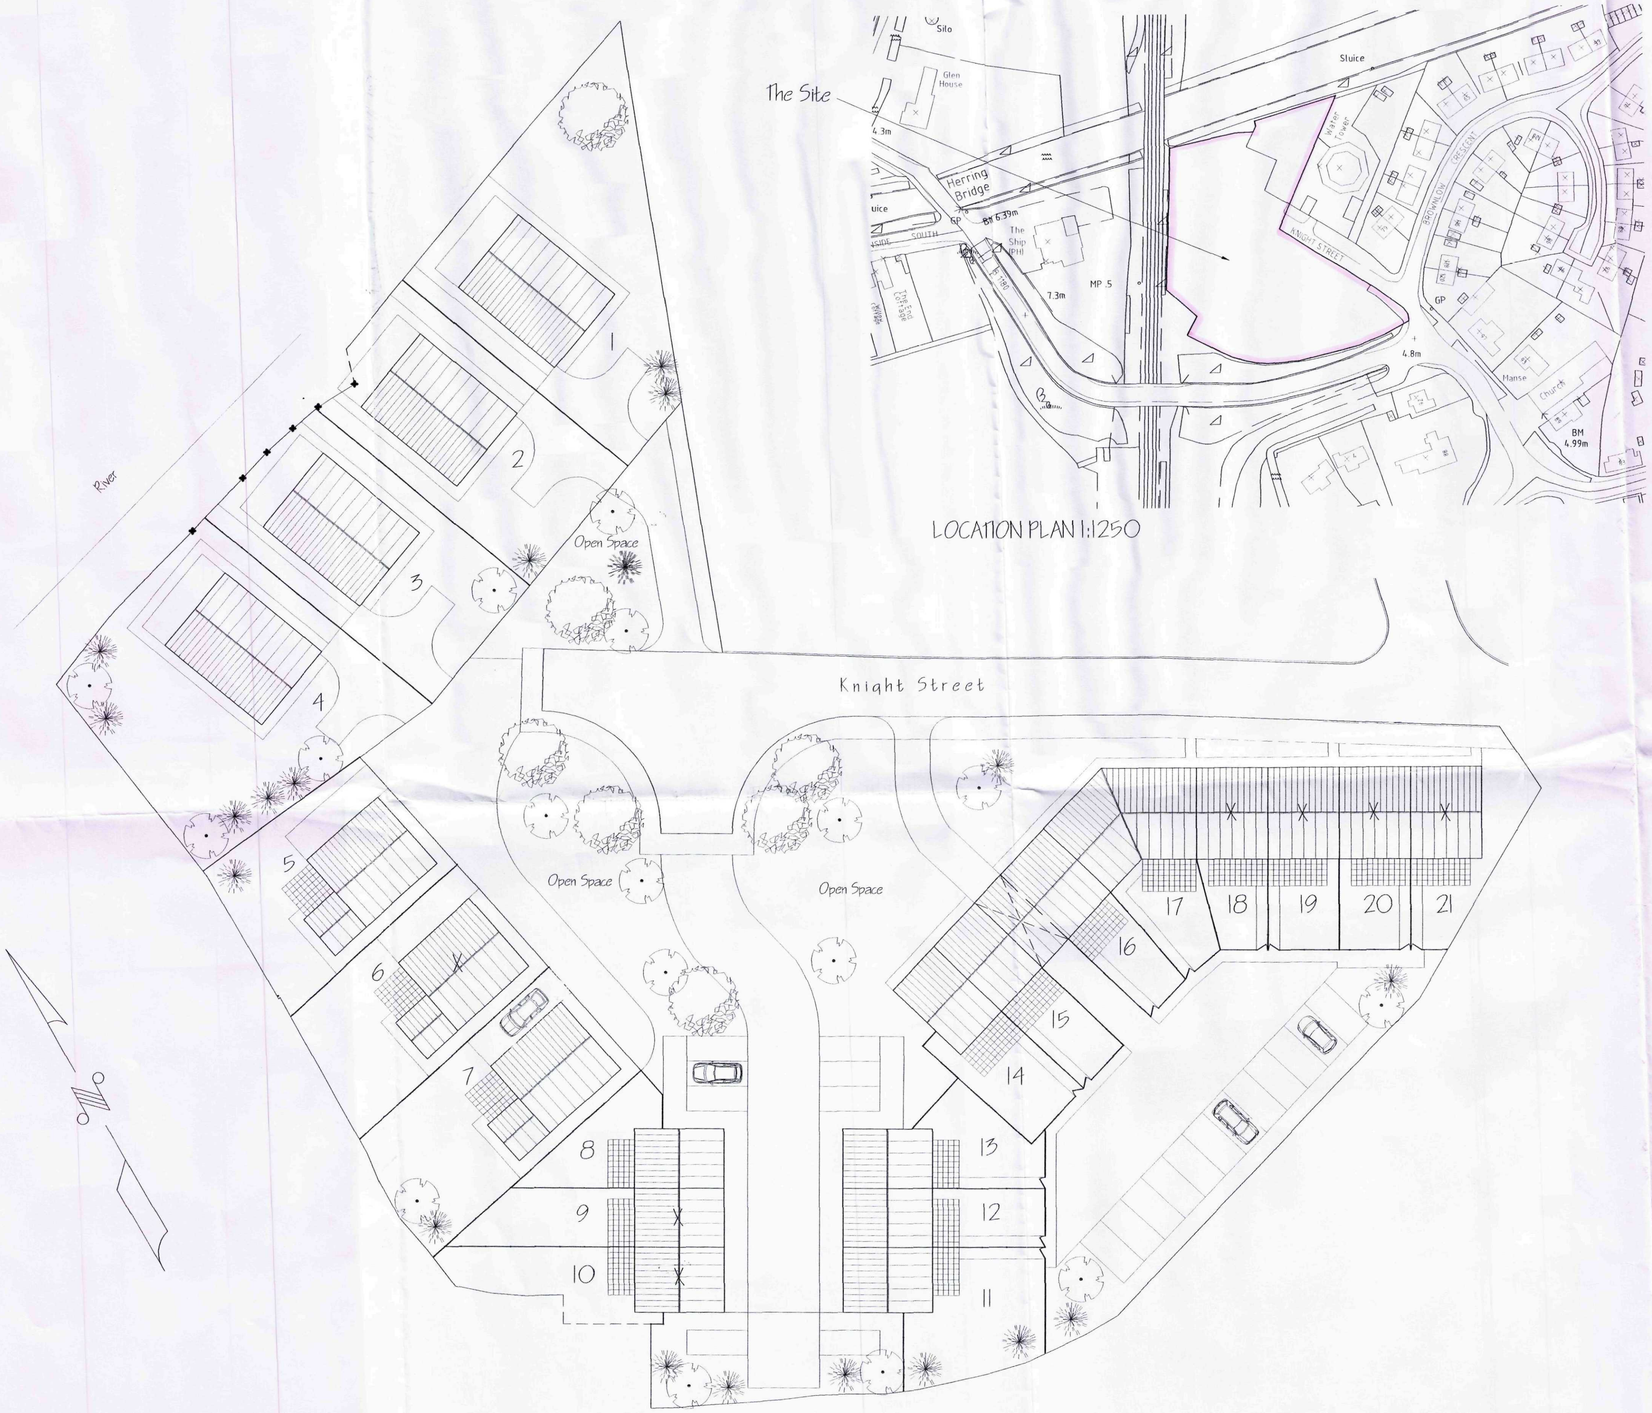

LOCATION PLAN 1:1250

Plot No.	Type	Affordable
1	Four Bedroom House	
2	Four Bedroom House	
3	Four Bedroom House	
4	Four Bedroom House	
5	Three Bedroom House - Large	
6	Three Bedroom House - Large	X
7	Three Bedroom House - Large	
8	Three Bedroom House - Small	
9	Three Bedroom House - Small	X
10	Three Bedroom House - Small	X
11	Three Bedroom House - Small	
12	Three Bedroom House - Small	
13	Three Bedroom House - Small	
14	Three Bedroom House - Small	
15	Three Bedroom House - Small	
16	Three Bedroom House - Small	
17	Three Bedroom House - Large	
18	Two Bedroom House - Small	X
19	Two Bedroom House - Small	X
20	Two Bedroom House - Small	X
21	Two Bedroom House - Small	X

ref:	revision	date

G. R. MERCHANT LTD.
I.ENG AMICE FIWO
ARCHITECTURAL, STRUCTURAL AND LAND DRAINAGE CONSULTANTS
4 Wrights Mews
12A Park Road, Holbeach,
Spalding, Lincs. PE12 7EE
Tel: 01406 490800
Fax: 01406 425744
E-Mail: gr.merchant@btconnect.com

Project
RESIDENTIAL DEVELOPMENT
KNIGHT STREET
PINCHBECK
LINCS

Client
KNIGHT HOMES (PINCHBECK) LTD

Drawing
SKETCH SITE LAYOUT DESIGN

Job Ref.	Drawing No.
1718/07	01
Date: AUG '08	Drawn: SLB

Scales
1/250

DO NOT SCALE FROM THIS DRAWING
This drawing is copyright and may not be altered, traced, photographed or used for any other purpose other than that for which it is issued. The General Contractor is to check all dimensions on site and report any discrepancies to the Architect. All details shown on this drawing including foundations are based upon typical site conditions related to the area. No responsibility can be accepted for abnormal conditions which may be discovered during construction unless reported to the Architect so that design amendments may be considered. Site soil surveys are recommended in respect of foundations to establish specific site conditions before foundation work is undertaken. This drawing is limited in the amount of information contained and does not purport to contain a full specification of the works. It is solely for the purpose of obtaining Planning / Building Regulation approval. This drawing must not be used as a contract document alone. The works will not be supervised or inspected on site by G R Merchant Ltd unless specifically agreed in writing. The Contractor is to be responsible for all temporary and permanent workmanship, substitution of materials, adherence to specifications and to comply with all materials to be new unless otherwise stated and all components and materials etc. to be used fitted and installed all in strict accordance with manufacturers instruction and relevant code of practice. Materials shall conform to appropriate British standard specification or BBA certificate or European code equivalent. The Employer / Client shall ensure that the selected contractor is conversant with and adopts all measures necessary to achieve compliance with Health and Safety legislation for Building sites and Work places. The Employer / Client is advised that should the works need to comply with the Construction Design and Management Regulations an independent Planning Supervisor will be required. The works shall comprise of all that is shown on the drawing and details. Work that may not specifically be shown but may be reasonably inferred as necessary to carry out the works shall be deemed to be included. It is the plot / land owners responsibility to be aware of the Party Wall etc. Act 1996, when building in close proximity to adjoining neighbors boundaries.

SHDC
Planning & Development
26 MAY 2009
Ref: 0370/09