



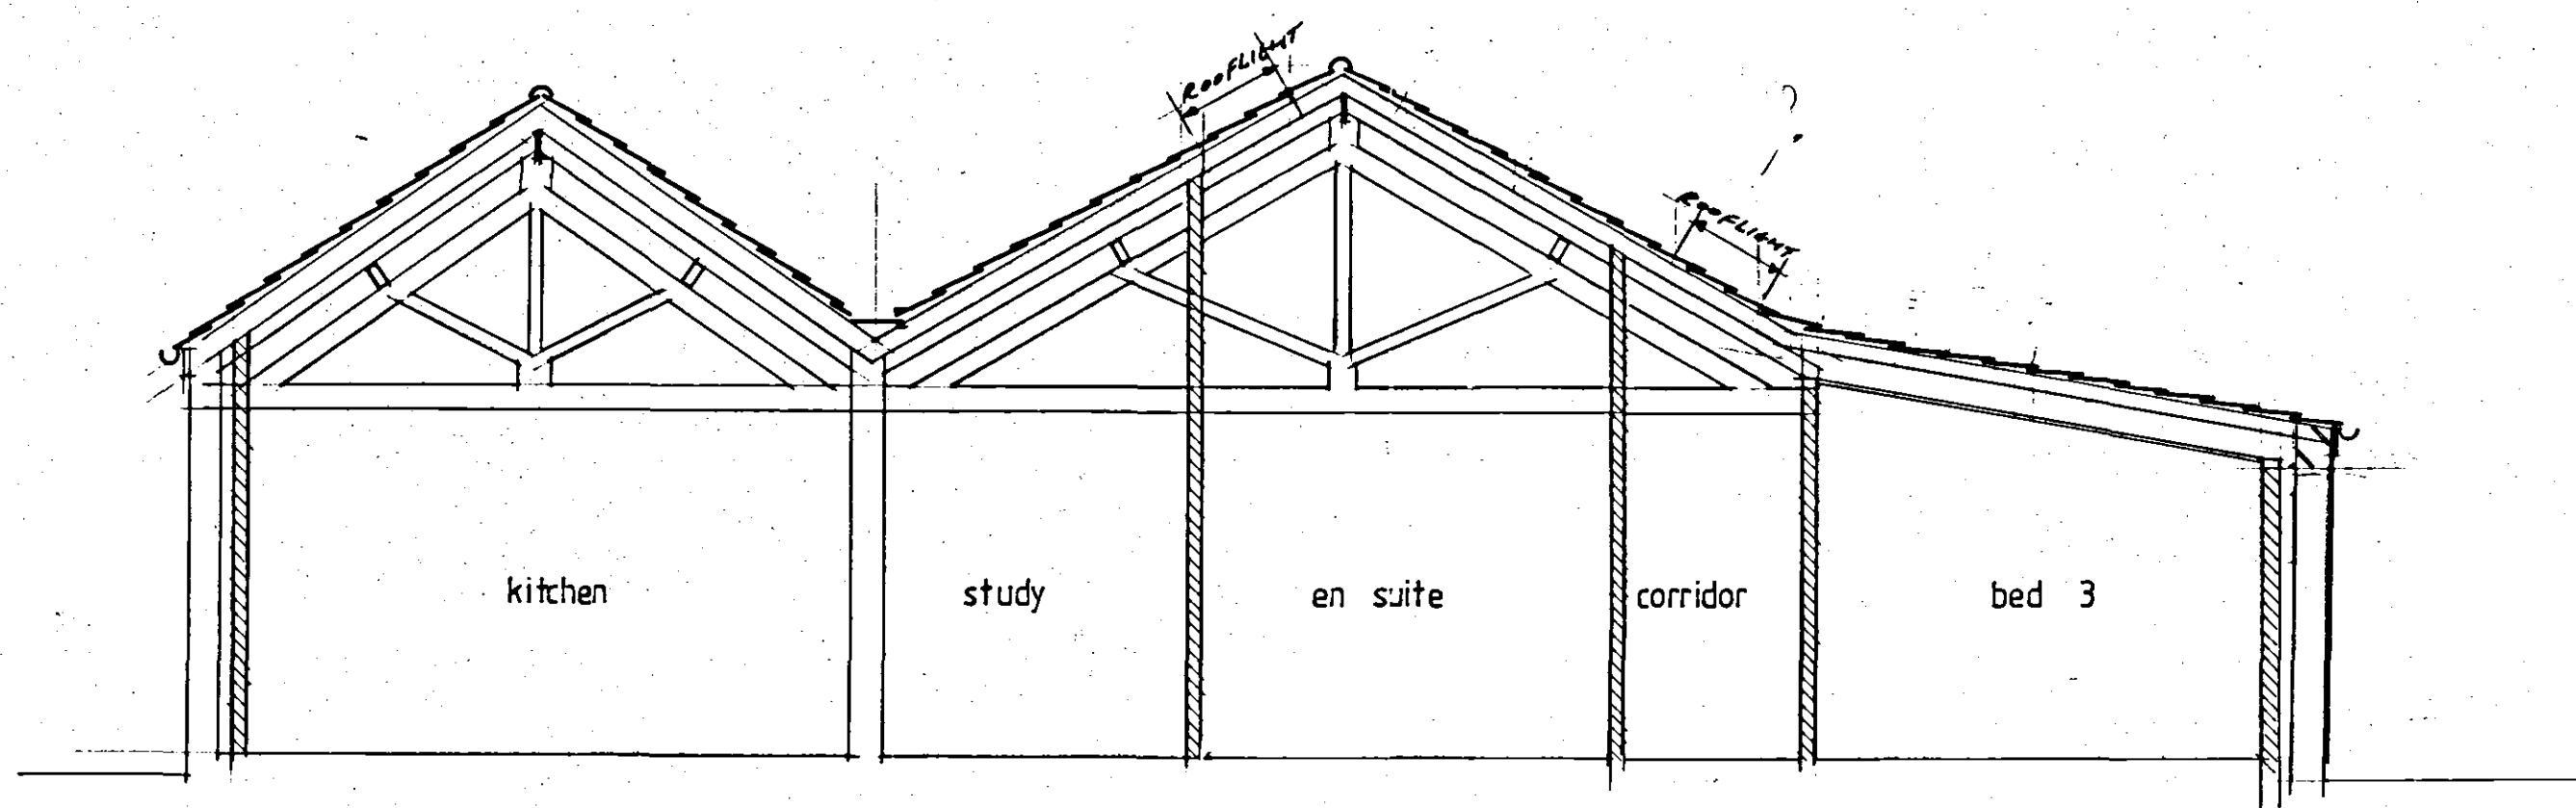

section 1-50

Notes:
1. New roof structure & timber with easy handle
2. New doors imitation cast iron & paint black
3. Re-build ext wall & add brick outbuilding
4. To garage vertical T & L timber outbuilding & stain black
5. Jambrey oak & stain black externally

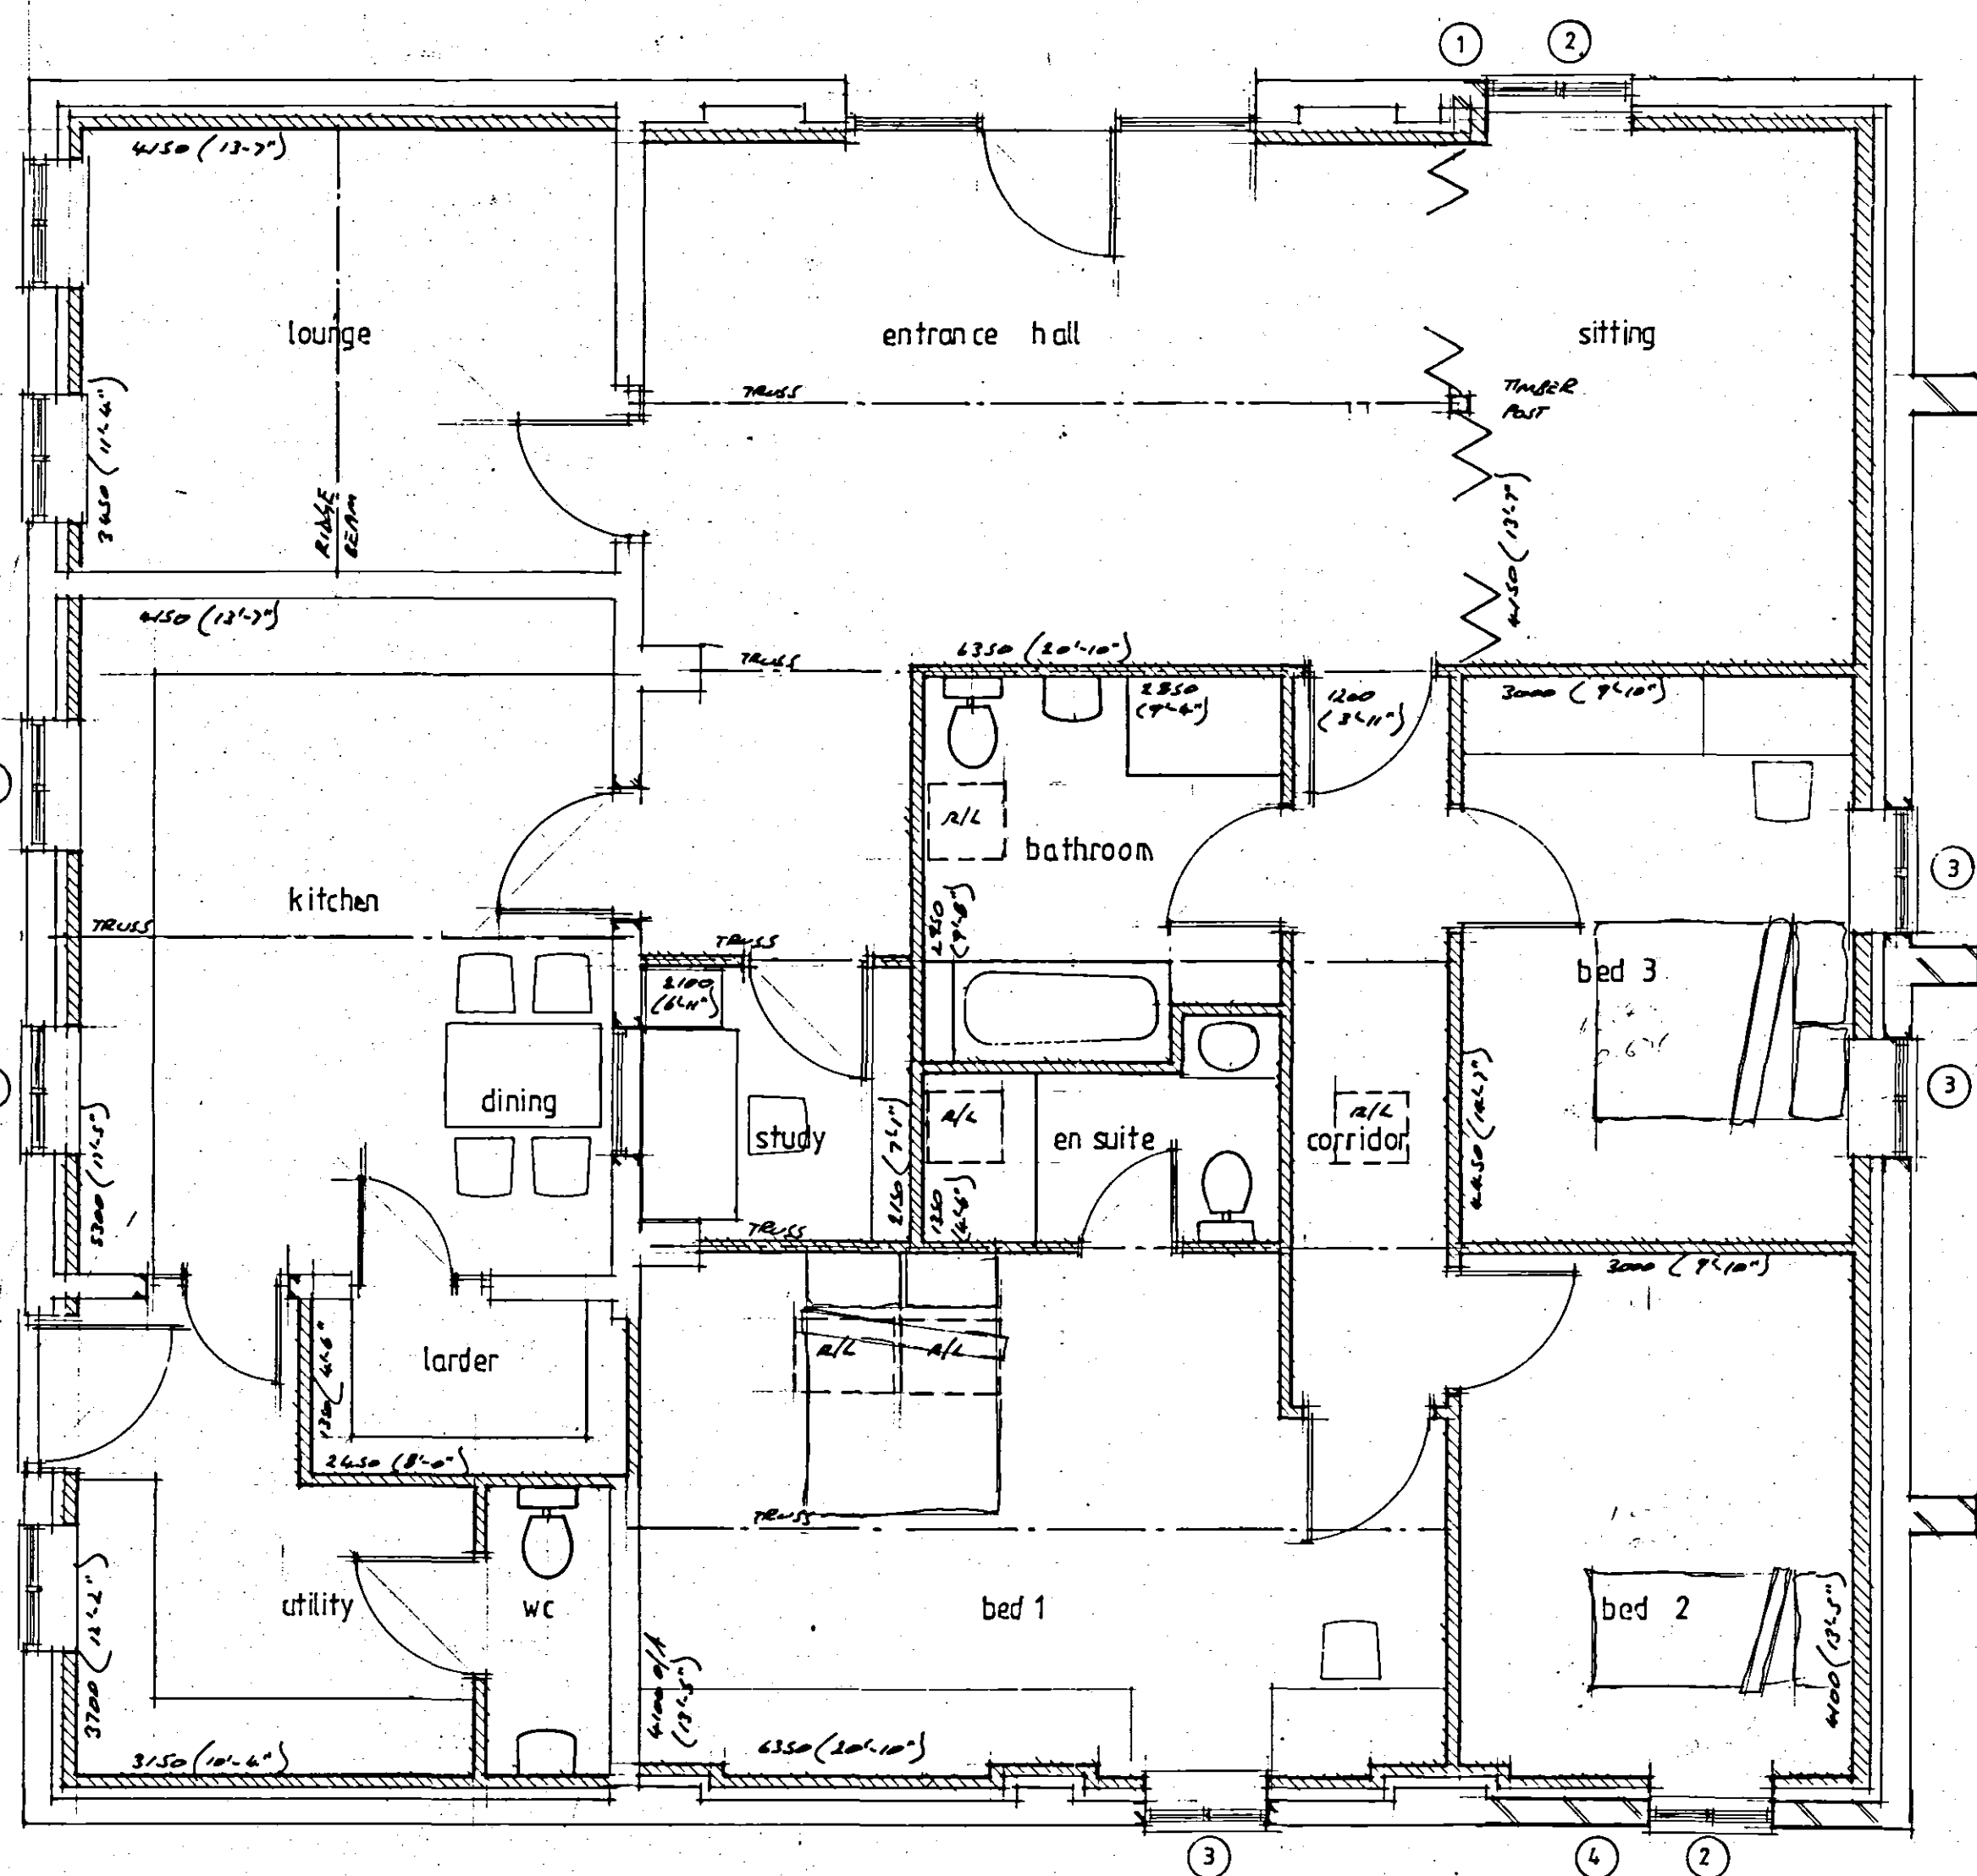

plan as proposed 1-50

MATERIAL SPECIFICATION - BARN


STRIP OFF EXISTING A/C SHEETING & LIGHTWEIGHT STRUCTURE.
FROM NEW ROOF STRUCTURE & COVER WITH EASY HANDLE
R-1000S IMITATION CAST IRON & PAINT BLACK
RE-BUILD EXT WALL & ADD BRICK OUTBUILDING
TO GARAGE VERTICAL T & L TIMBER OUTBUILDING & STAIN BLACK
JAMBREY OAK & STAIN BLACK EXTERNALLY

MATERIAL SPECIFICATION - GARAGE

TILES & R-1000S AT BARN
TIMBER CLADDING TO BE HORIZONTAL FEATHER EDGE CLADDING
& STAIN BLACK.


NOTES

1. RE-BUILD MASONRY BETWEEN EXISTING DOOR OPENINGS
& PILLAR & FULLY BOUND INTO PIER
2. REMOVE DOOR FRAME AND UP BOTTOM PART OF
OPENING & BUILD IN WINDOW.
3. REPAIR OPENING & BUILD IN WINDOW
4. RE-BUILD BRICK GARAGE TO SOUTHERN END OF BARN TO
& FULLY BOUND INTO PIER & RUST WARE.
5. LOWER CIL HEIGHT TO 2ND EXISTING WINDOWS

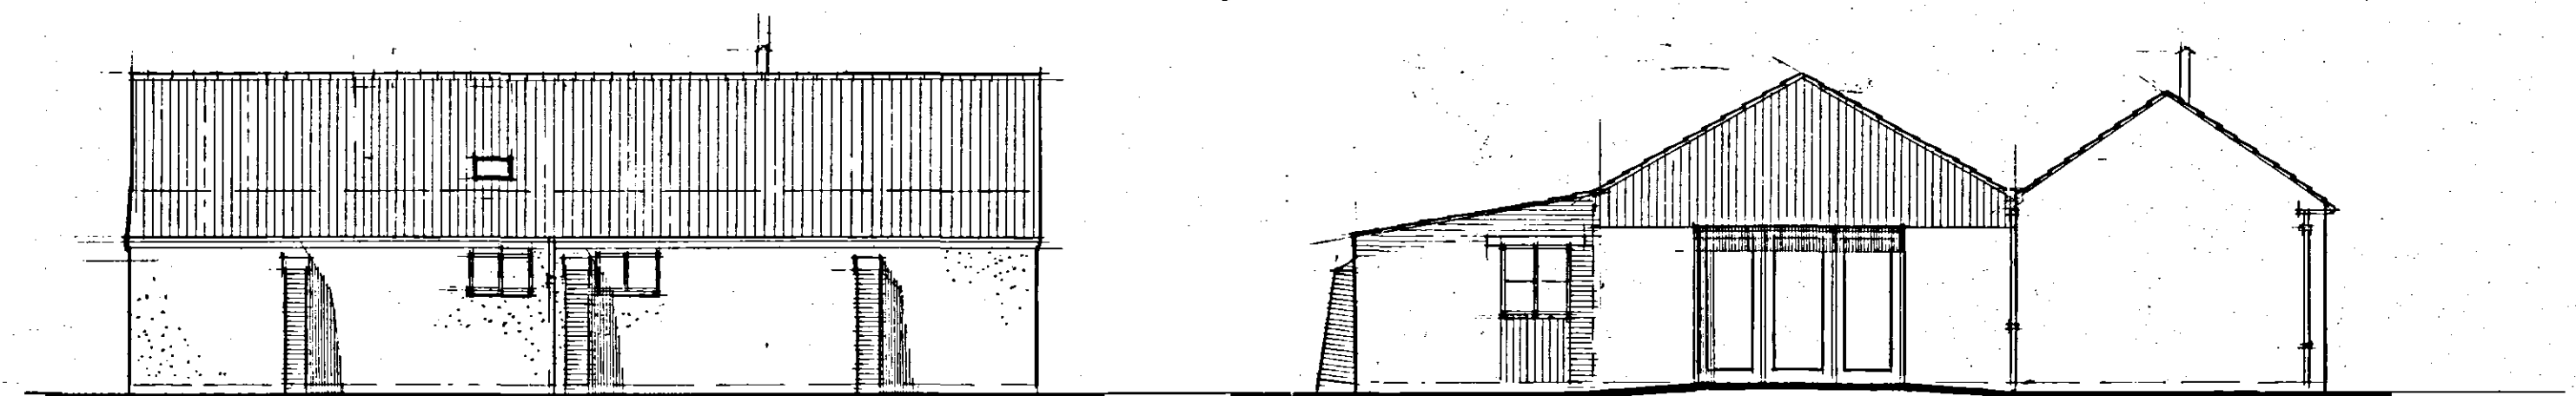


east 1-100

north 1-100

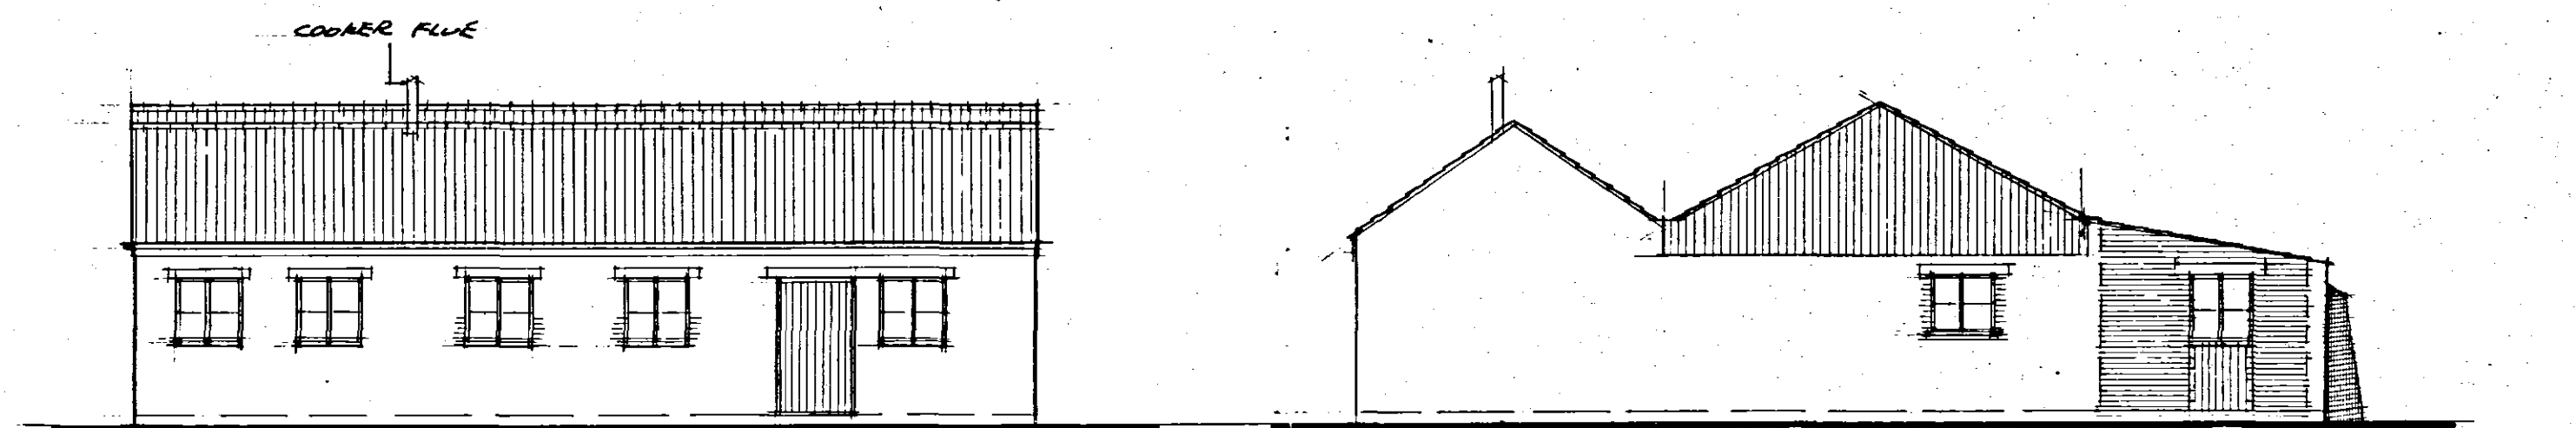


west 1-100


south 1-100

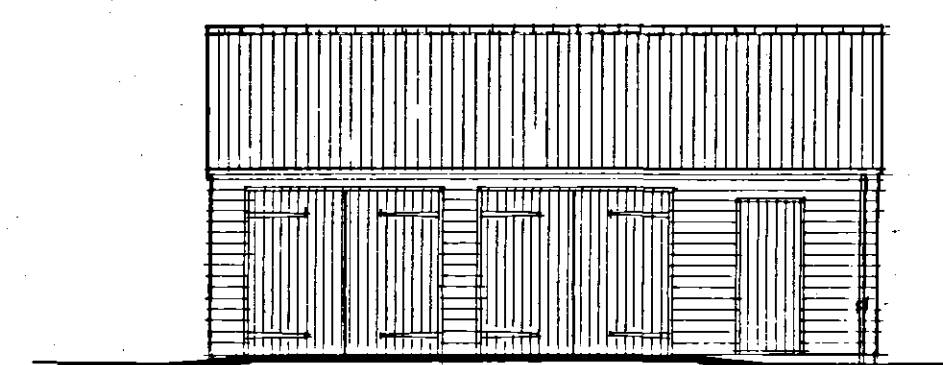


west 1-100

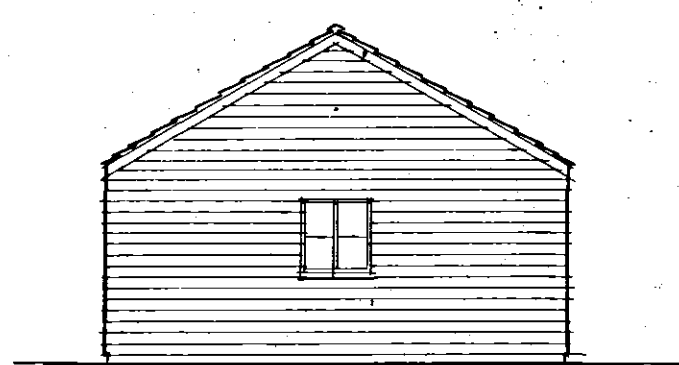

north & south 1-100

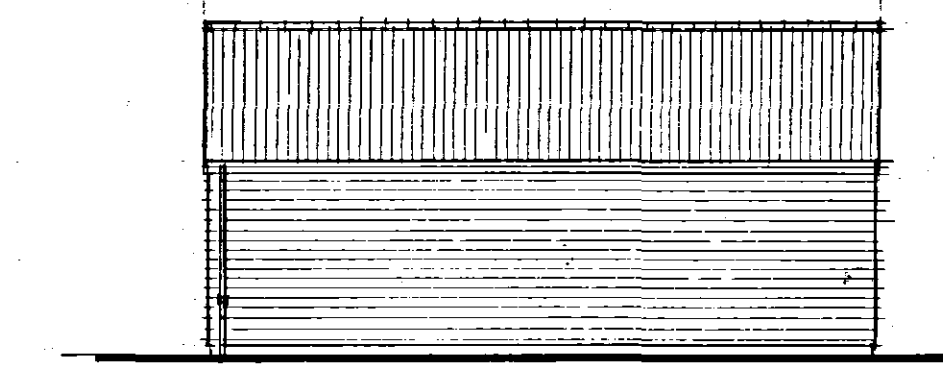

east 1-100

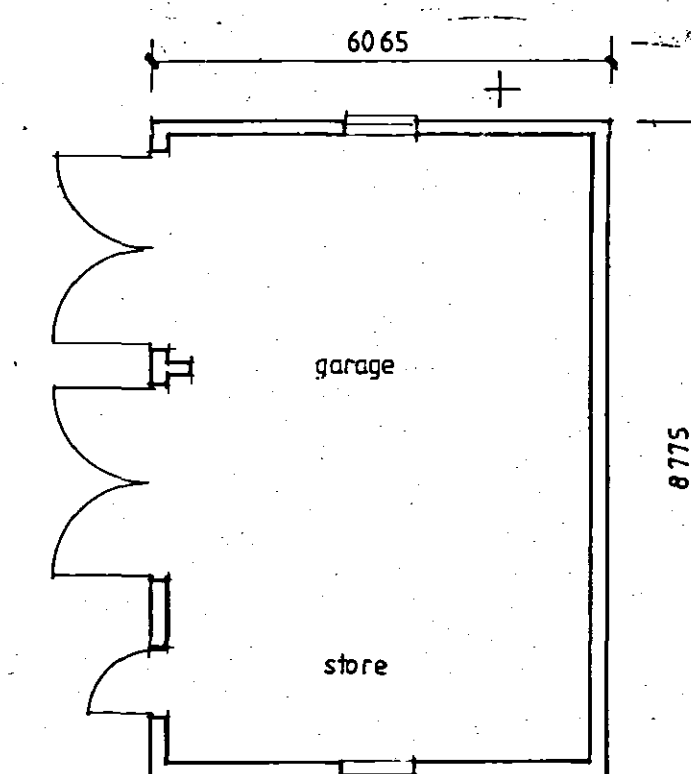

plan 1-100

SHDC
Planning & Development
21 MAR 2005
Ref: 0373/05

Contractor To Check All Dimensions
On Site Before Work Commences.

Rev.	Date	Init.	Revision Details

PODDINGTONS
Architectural Design Consultants

Unit 7, The Flaxmill, Flaxmill Lane, Pinchbeck,
Spalding, Lincs. PE11 3XQ.
Tel: 01775 720868 Fax: 01775 720877

Project:
MR & MRS J. BOOR.
BURTEY FEN LANE,
PINCHBECK, SPALDING, Lincs.

PROPOSED BARN CONVERSION


Drawing:
PLAN AS PROPOSED

Scale:
AS SHOWN

Drawn:
Date: FEB 2005

Drawing No.
3192-3

Rev.:

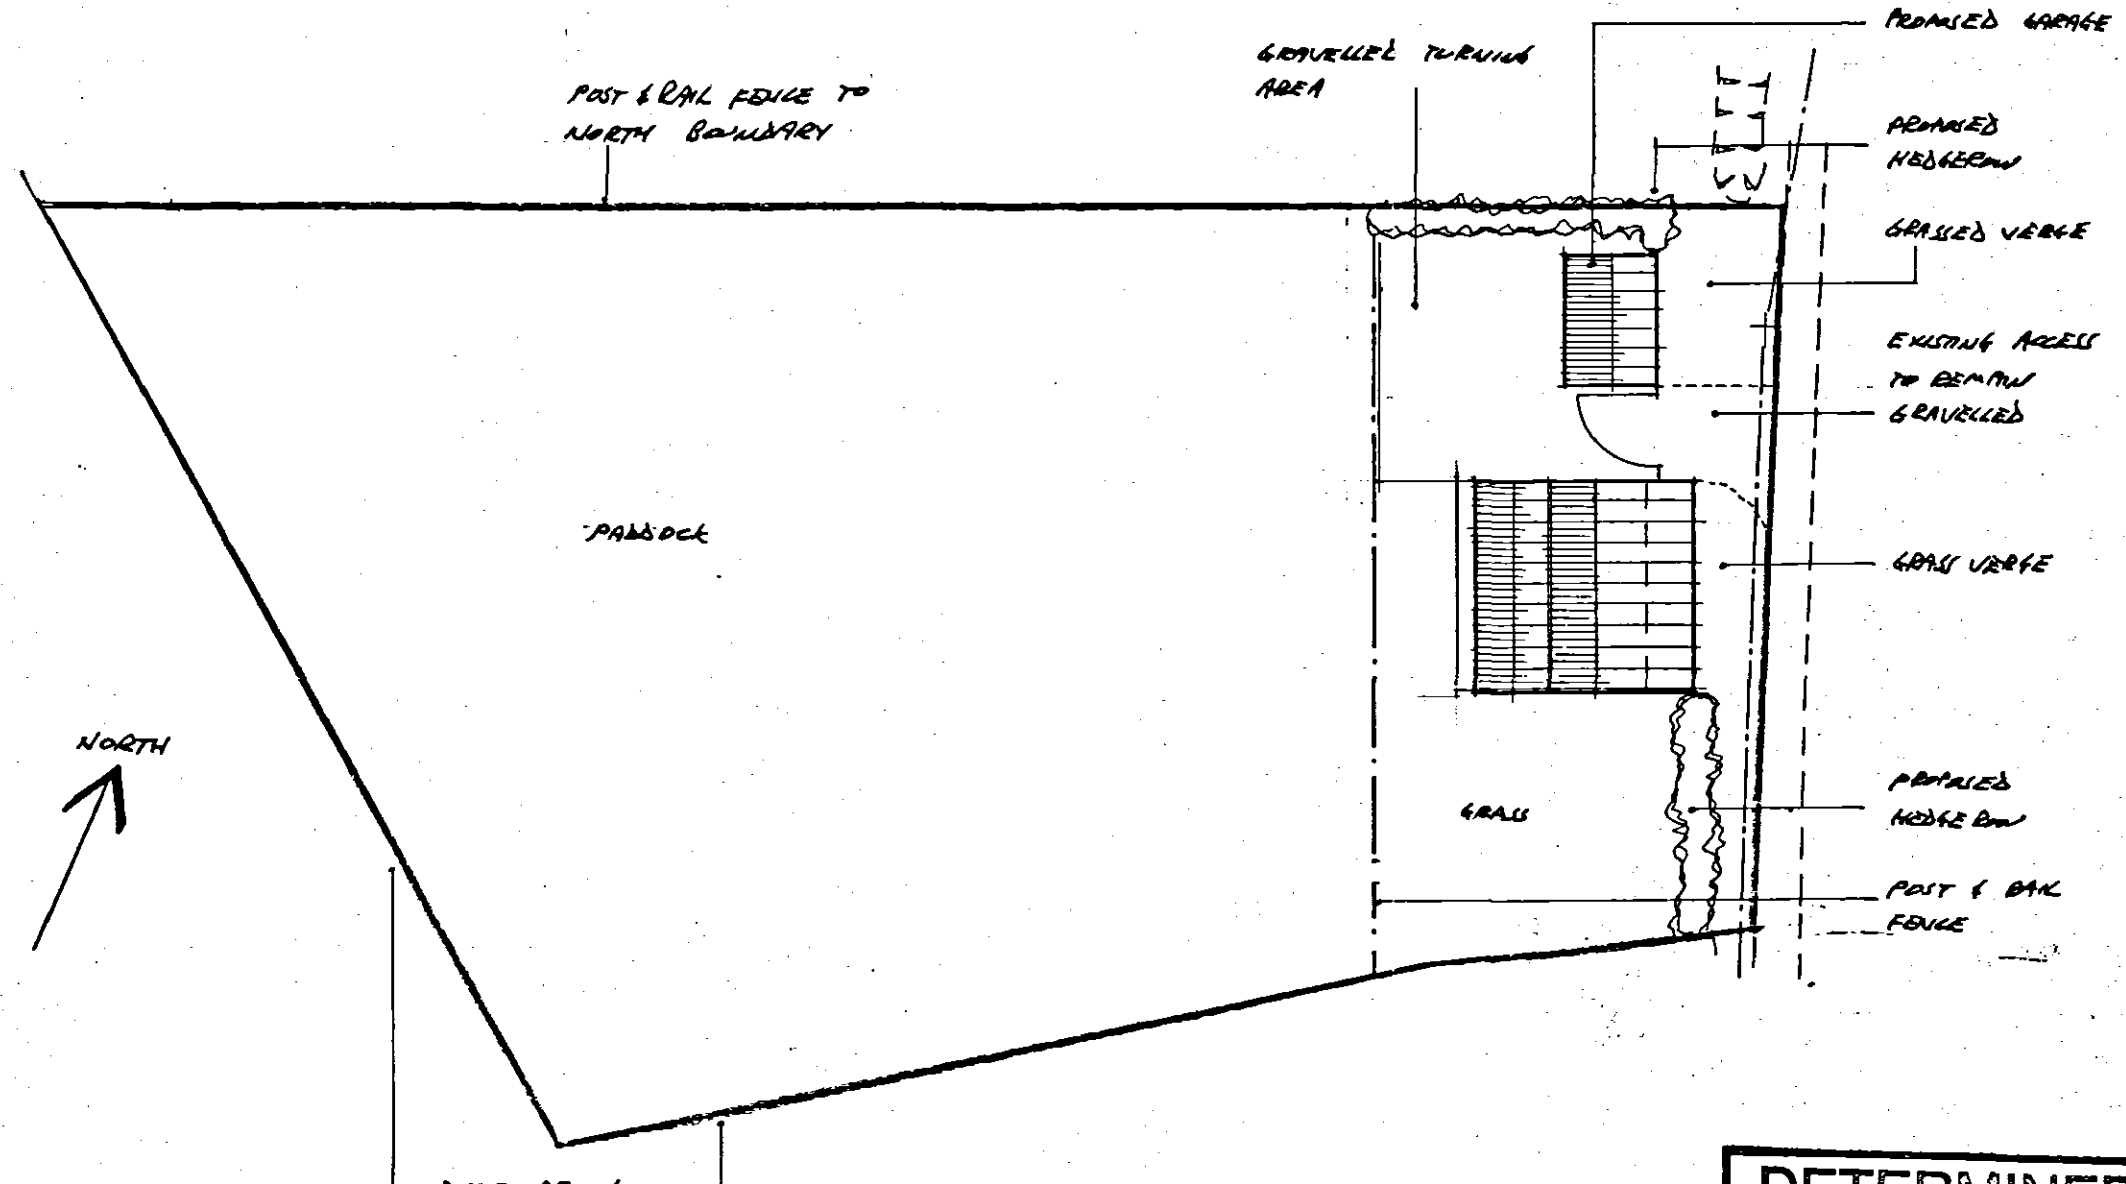

**DETERMINED
PLAN**