Ordnance Survey, (c) Crown Copyright 2022. All rights reserved. Licence number 100022432

NORTH

GENERAL NOTES:

1. This drawing is copyright (C).
2. This drawing is to be read in conjunction with all relevant drawings and specifications.
3. This drawing shall not be scaled; use only figured dimensions. All dimensions are shown in millimetres and levels in metres above OS Datum.
4. Dimensions and conditions shall be verified on site. Any discrepancies between this drawing and site conditions shall be brought to the attention of the designer for resolution prior to placing orders or construction.
5. All work shall comply with the Building Regulations and the requirements of the Local Authority, current Codes of practice and British Standards.
6. Dimensions indicated thus:– *are to be confirmed on site.
7. For remainder of notes see drg no.H****/**.
8. Site plan based upon OS mapping data, known discrepancies have been rectified. However accuracy cannot be determined, therefore this drawing is for planning purposes only and should not be used for setting out on site.

= Site Boundary Line

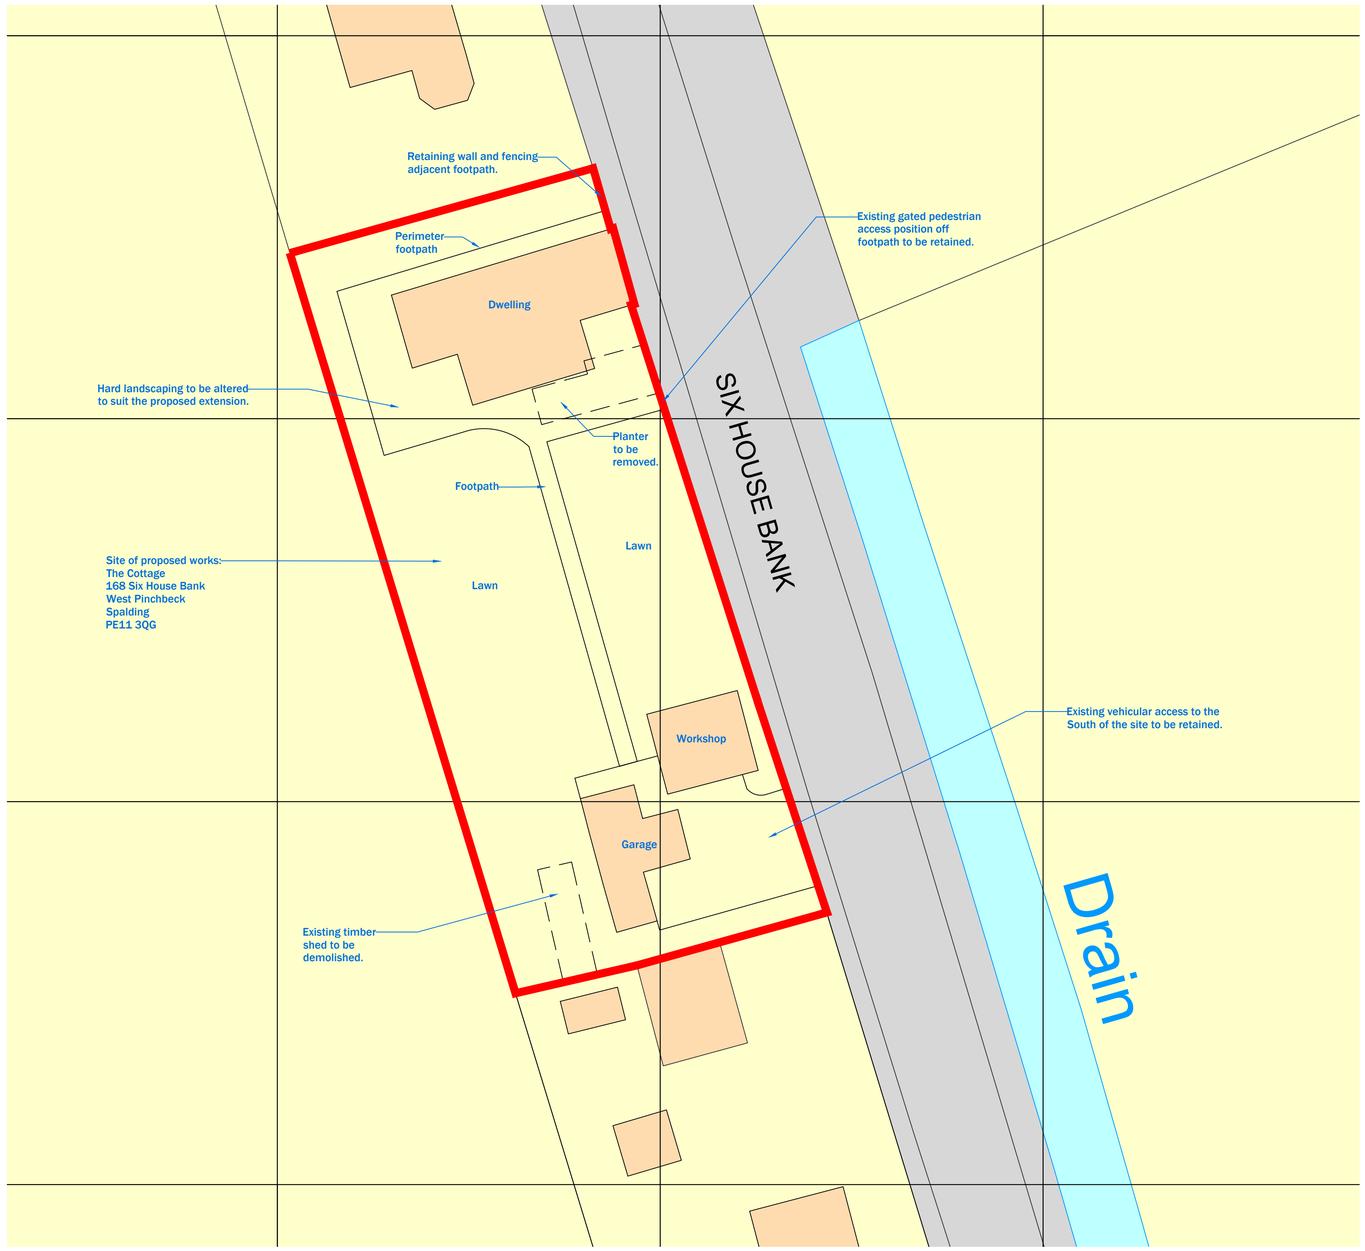

SITE BLOCK PLAN

Scale: 1 : 200

0m 8m 12m 16m 20m

VISUAL SCALE 1:200 @ A1

REV:	DESCRIPTION	DATE:
P1	Drawing issued for planning.	17.04.2023

DATE STARTED:	SCALE:	DRAWN BY:
MARCH 2022	1:200 @A1	RDL

ARCHITECTURAL DESIGN
COMMERCIAL / RESIDENTIAL / INDUSTRIAL
E: admin@voorarchitecture.co.uk
T: 01775 668835
Voor Architectural Design Ltd
4 Pinchbeck Rd
Spalding
PE11 1QD
VAT NO. 382758555
Company number 13450630

CLIENT & LOCATION:

Talus Solutions

168 Six House Bank,
West Pinchbeck,
Spalding,
PE11 3QG

TITLE:

SITE BLOCK PLAN

USE:

PLANNING APPLICATION ISSUE

STATUS:

AS PROPOSED

DRAWING NUMBER:

019.22 - 011 - P1