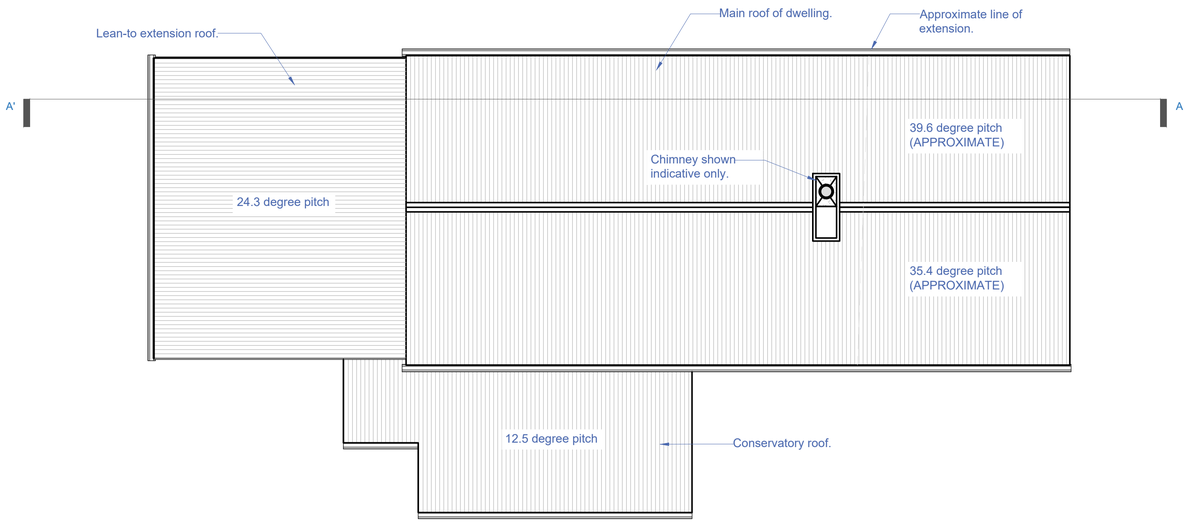

ROOF PLAN

Scale: 1 : 50

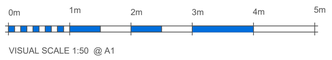

GENERAL NOTES:

1. This drawing is copyright (C).
2. This drawing is to be read in conjunction with all relevant drawings and specifications.
3.
4. This drawing shall not be scaled: use only figured dimensions. All dimensions are shown in millimetres and levels in metres above OS Datum.
5. Dimensions and conditions shall be verified on site. Any discrepancies between this drawing and site conditions shall be brought to the attention of the designer for resolution prior to placing orders or construction.
6. All work shall comply with the Building Regulations and the requirements of the Local Authority, current Codes of practice and British Standards.
7. Dimensions indicated thus:- *are to be confirmed on site.
8. Dimensional accuracy of this drawing should not be relied upon for construction. It is intended only for layout design and presentation purposes as part of the planning application process.
9. All critical dimensions should be checked prior to construction status drawings being produced as further movement is likely to have occured.
10. Due to the condition of the building, averages have been calculated for the F-C (Floor to ceiling) and F-F (Floor to Floor) dimensions. The sections have been based upon these dimensions.
11. The feasibility of the proposed alterations and all structural remediation's are to be checked & designed by the structural engineer.

REV:	DESCRIPTION	DATE:
P1	Drawing issued for planning.	17.04.2023

DATE STARTED:	SCALE:	DRAWN BY:
OCT 2022	1:50 @A1	RDL

ARCHITECTURAL DESIGN
COMMERCIAL / RESIDENTIAL / INDUSTRIAL
E: admin@voorarchitecture.co.uk
T: 01775 668835
Voor Architectural Design Ltd
4 Pinchbeck Rd
Spalding
PE11 1QD
VAT NO. 392758555
Company number 13450430

CLIENT & LOCATION:

Talus Solutions

168 Six House Bank,
West Pinchbeck,
Spalding,
PE11 3QG

TITLE:

ROOF PLAN

USE:

PLANNING APPLICATION ISSUE

STATUS:

AS EXISTING

DRAWING NUMBER:

019.22 - 020 - P1