

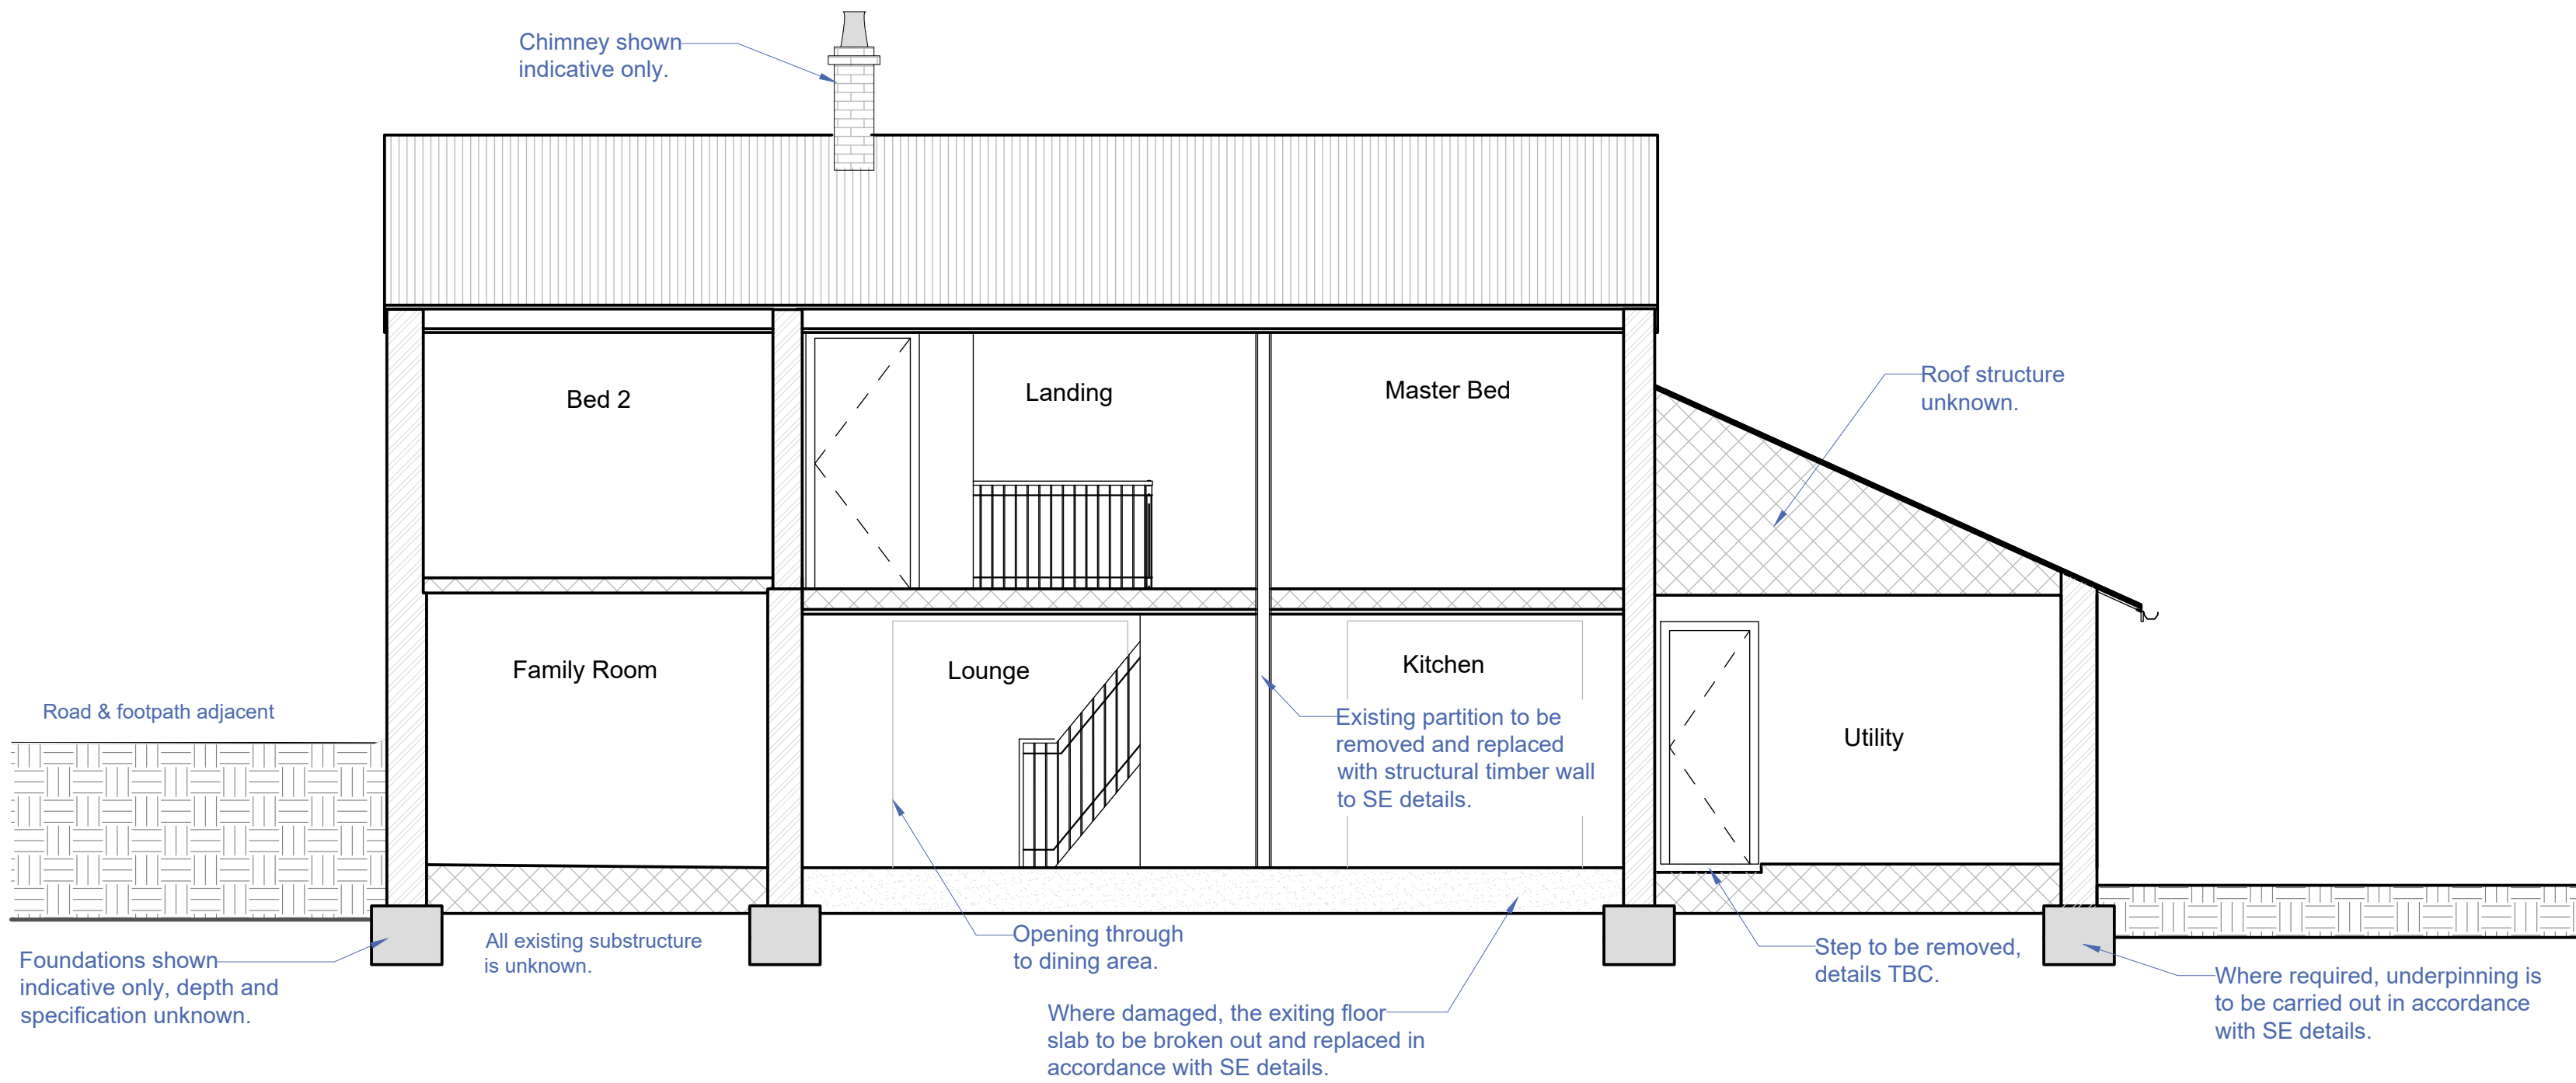


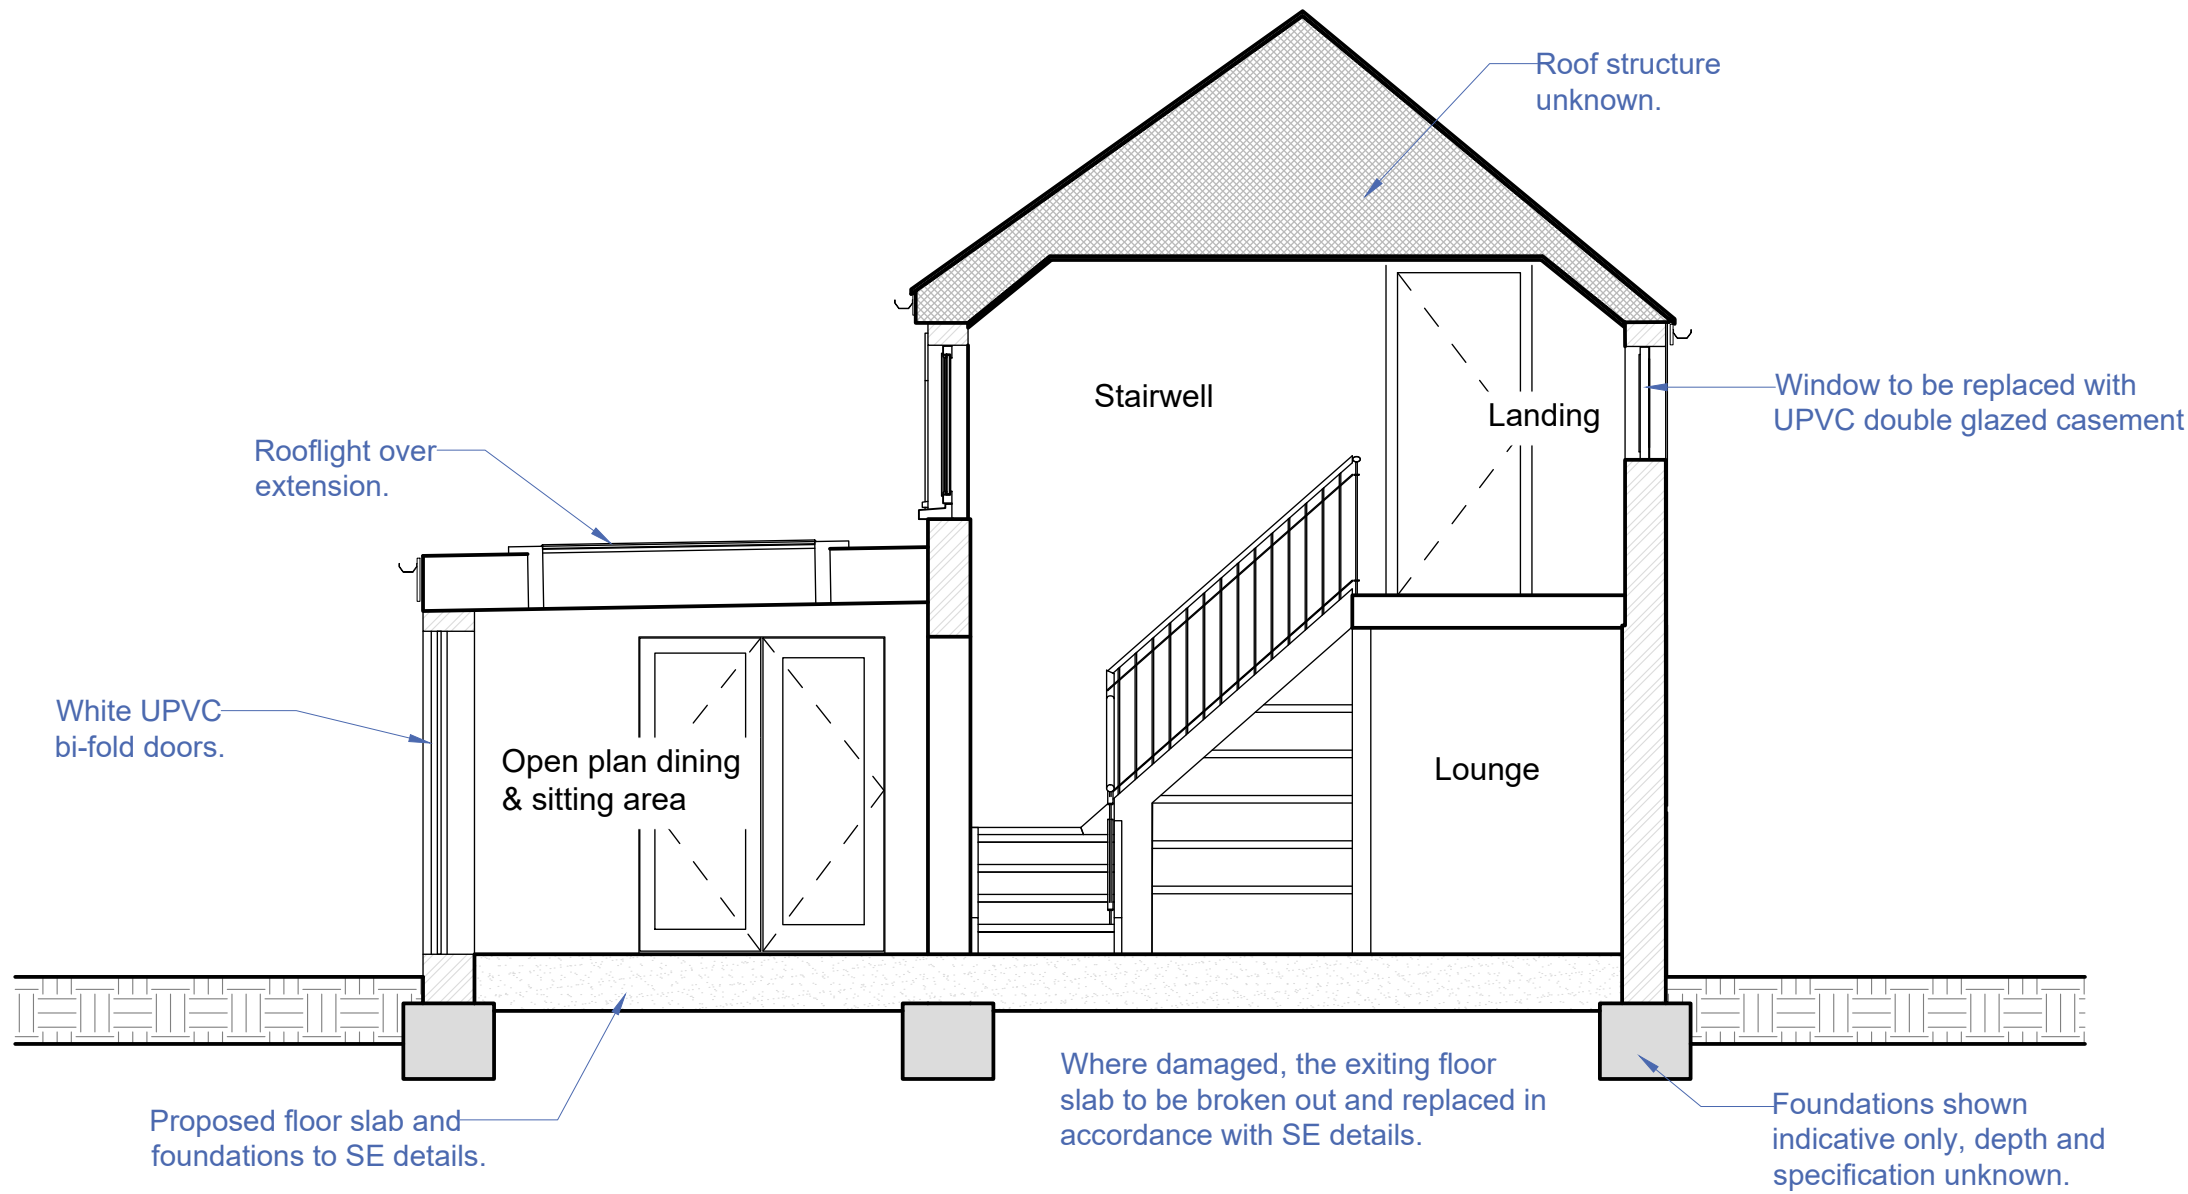

TYPICAL SECTION A-A'
Scale: 1 : 50

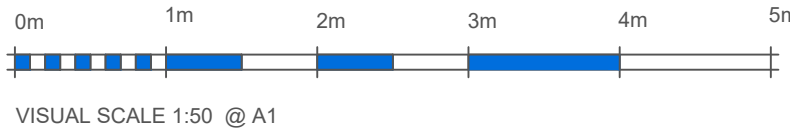

TYPICAL SECTION B-B'
Scale: 1 : 50

GENERAL NOTES:

1. This drawing is copyright (C).
2. This drawing is to be read in conjunction with all relevant drawings and specifications.
3. This drawing shall not be scaled, use only figured dimensions. All dimensions are shown in millimetres and levels in metres above OS Datum.
4. Dimensions and conditions shall be verified on site. Any discrepancies between this drawing and site conditions shall be brought to the attention of the designer for resolution prior to placing orders or construction.
5. All work shall comply with the Building Regulations and the requirements of the Local Authority, current Codes of practice and British Standards.
6. Dimensions indicated thus:- "are to be confirmed on site.
7. Dimensional accuracy of this drawing should not be relied upon for construction. It is intended only for layout design and presentation purposes as part of the planning application process.
8. All critical dimensions should be checked prior to construction status drawings being produced as further movement is likely to have occurred.
9. Due to the condition of the building, averages have been calculated for the F-C (Floor to ceiling) and F-F (Floor to Floor) dimensions. The sections have been based upon these dimensions.
10. The feasibility of the proposed alterations and all structural remediation's are to be checked & designed by the structural engineer.

P1	Drawing issued for planning.	17.04.2023
REV:	DESCRIPTION	DATE:
DATE STARTED:	SCALE:	DRAWN BY:
MARCH 2023	1:50 @A1	RDL



VOOR
ARCHITECTURAL DESIGN

ARCHITECTURAL DESIGN
COMMERCIAL / RESIDENTIAL / INDUSTRIAL

E: admin@voorarchitecture.co.uk
T: 01775 666835

Voor Architectural Design Ltd
4 Pinchbeck Rd
Spalding
PE11 1QD
VAT NO: 382754665
Company number: 13625903

CLIENT & LOCATION:

Talus Solutions
168 Six House Bank,
West Pinchbeck,
Spalding,
PE11 3QG

TITLE:

TYPICAL SECTIONS

USE:

PLANNING APPLICATION ISSUE

STATUS:

AS PROPOSED

DRAWING NUMBER:

019.22 - 041 - P1