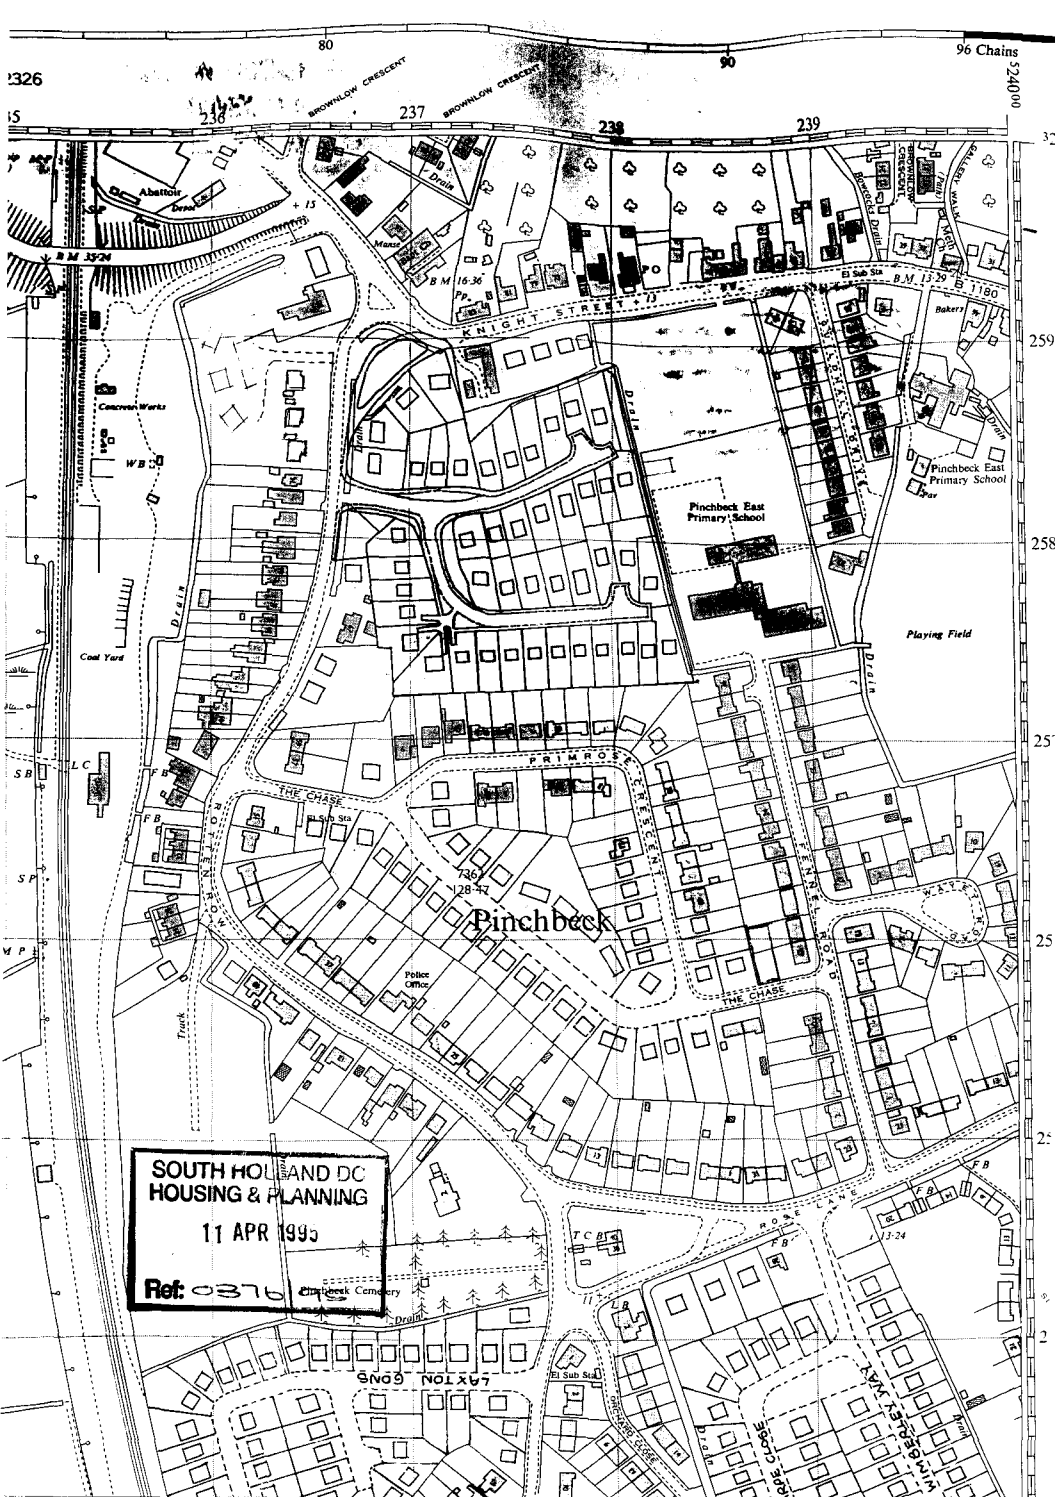

80
90
96 Chains
524000
2326
235
236
237
238
239
BROWNLOW CRESCENT
BROWNLOW CRESCENT
Abattoir
Drain
BM 3524
BM 16-36
KNIGHT STREET
El Sub Sta
BM 13-39
B 1180
Bakery
Concrete Works
WB
Drain
Pinchbeck East Primary School
Pinchbeck East Primary School
Playing Field
Coal Yard
PRIMROSE CRESCENT
THE CHASE
El Sub Sta
736
128-47
Pinchbeck
Police Office
THE CHASE
WATERLOO ROAD
Trunk
SOUTH HOLLAND DC
HOUSING & PLANNING
11 APR 1995
Ref: 0376
Pinchbeck Cemetery
Drain
ROSE LANE
13-24
El Sub Sta
GAYTON GDNS
WINDERMERE WAY
ROSE CLOSE
Drain
259
258
25
25
25
2