PROPOSED EXTENSION APPROX. 1.5M FROM EXISTING ROAD.

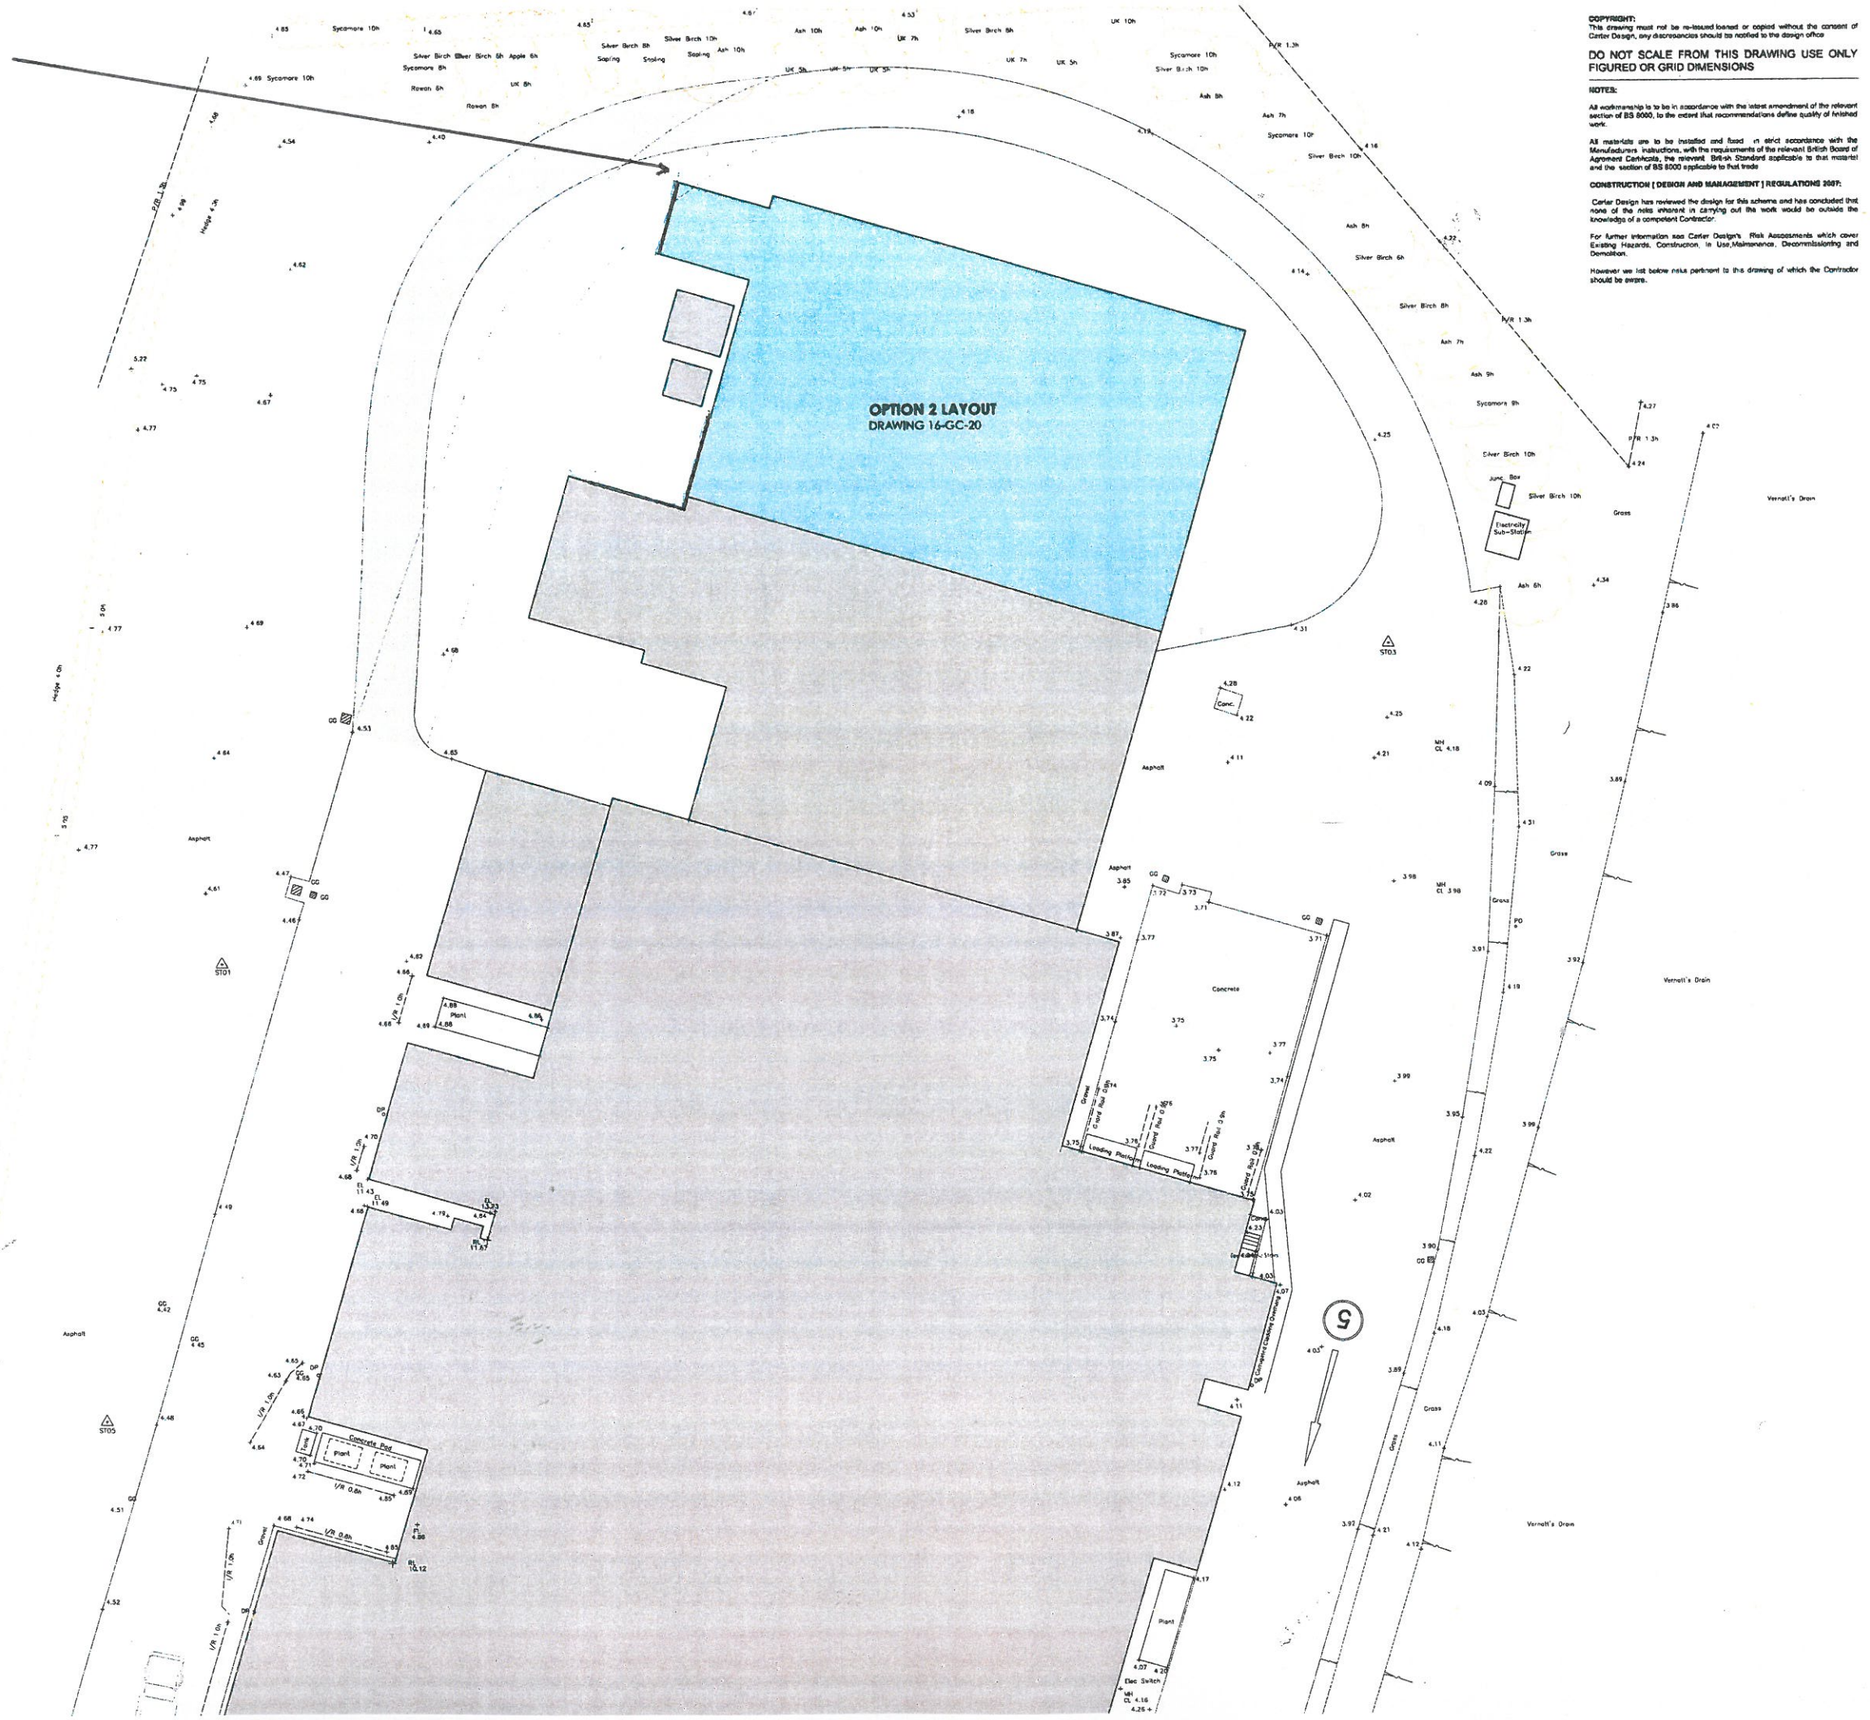

COPYRIGHT:
This drawing must not be re-issued loaned or copied without the consent of Carter Design, any discrepancies should be notified to the design office

DO NOT SCALE FROM THIS DRAWING USE ONLY FIGURED OR GRID DIMENSIONS

NOTES:

All workmanship to be to in accordance with the latest amendment of the relevant section of BS 8000, to the extent that recommendations define quality of finished work.

All materials are to be installed and fixed in strict accordance with the Manufacturers instructions, with the requirements of the relevant British Board of Agrement Certificate, the relevant British Standard applicable to that material and the section of BS 8000 applicable to that trade

CONSTRUCTION [DESIGN AND MANAGEMENT] REGULATIONS 2007:

Carter Design has reviewed the design for this scheme and has concluded that none of the risks inherent in carrying out this work would be outside the knowledge of a competent Contractor.

For further information see Carter Design's Risk Assessments which cover Existing Hazards, Construction, In Use,Maintenance, Decommissioning and Demolition.

However we list below risks pertinent to this drawing of which the Contractor should be aware.