

ROOF CAST INSITU
ORCED

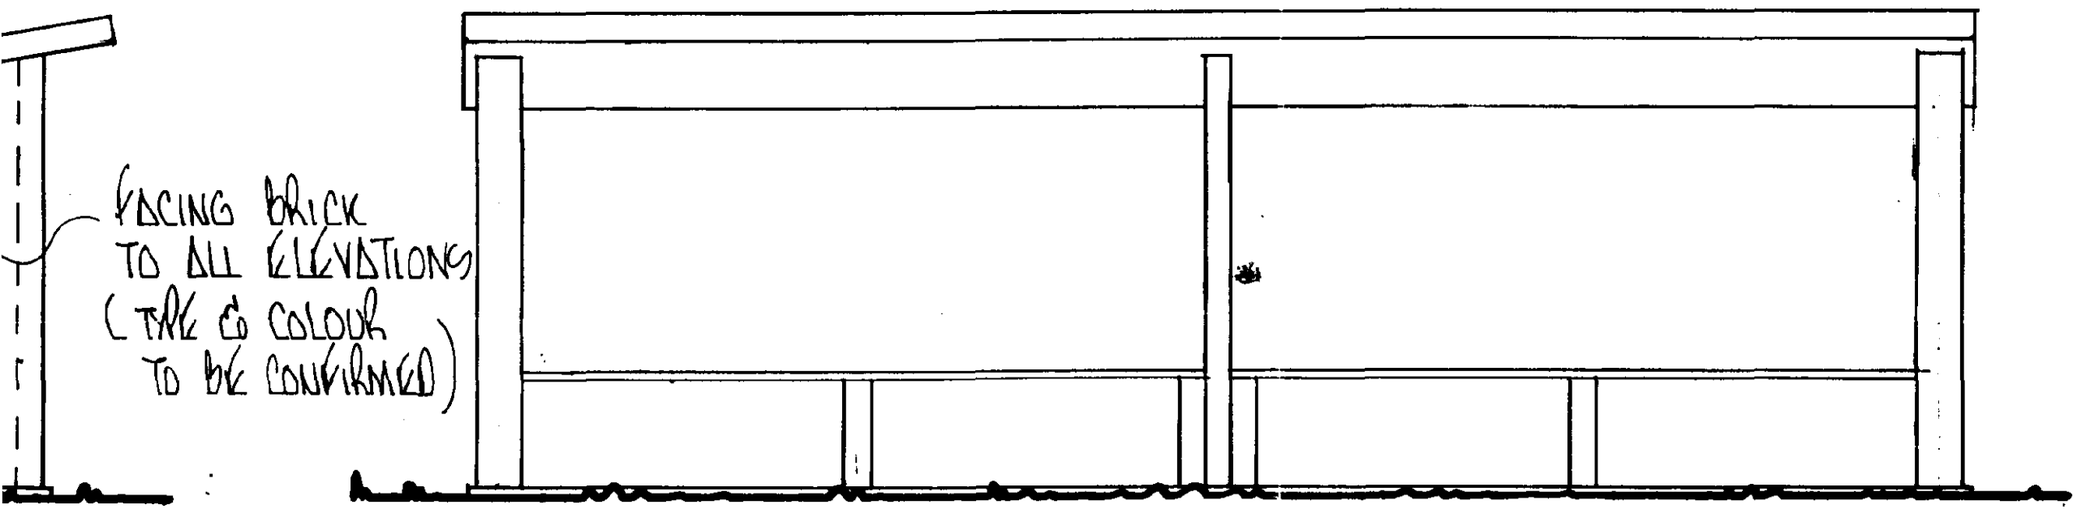


ATION

FRONT ELEVATION

SIDE EL

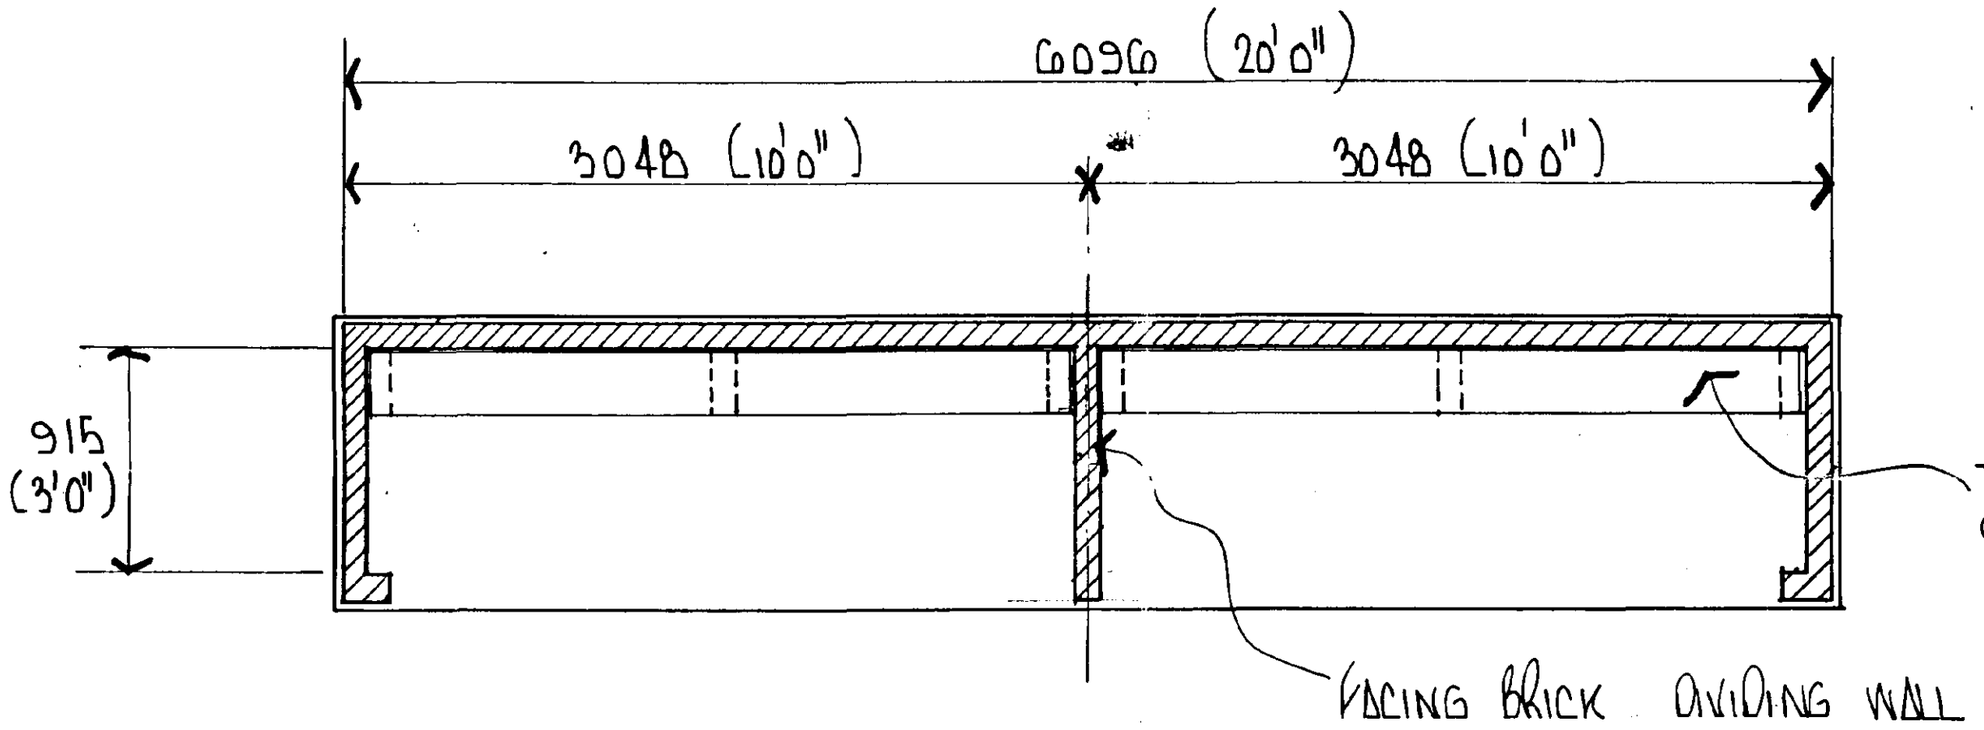

FLOOR PLAN

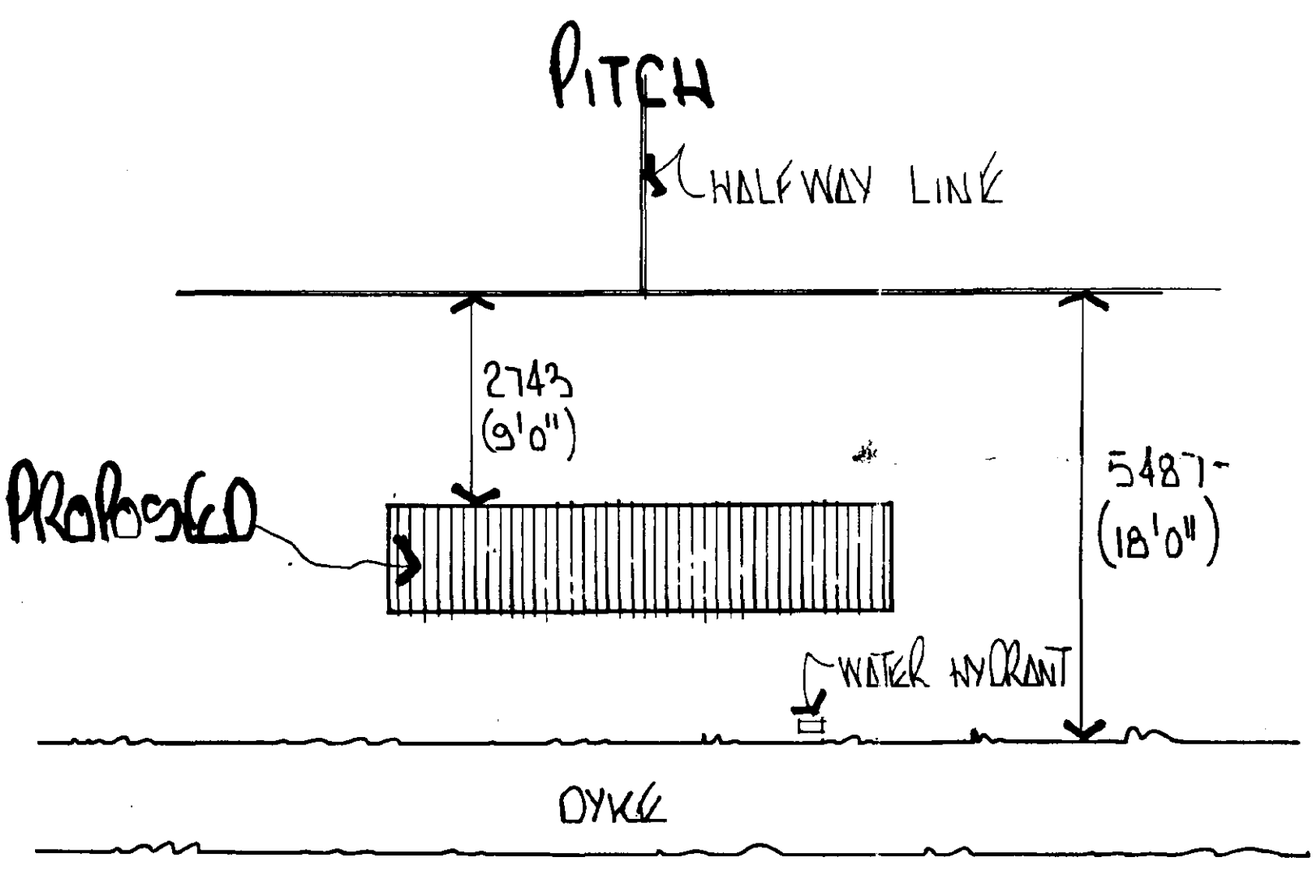

BLOCK PLAN

SOUTH HOLLAND DC
HOUSING & PLANNING
08 APR 1998
Ref: 0380/98