
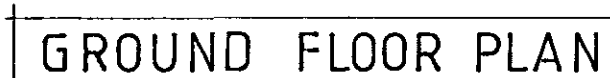
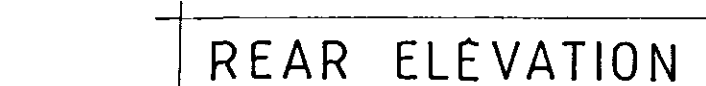
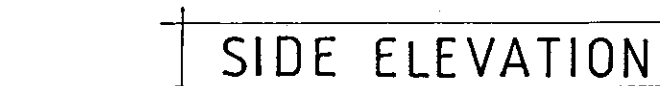
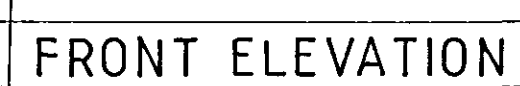


PRODUCED FOR PLANNING AND BUILDING
REGULATION PURPOSES ONLY.

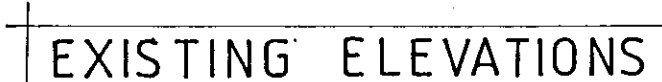

1:500 BLOCK PLAN

TO BE READ IN CONJUNCTION WITH CONSTRUCTION NOTES AND STRUCTURE CALCULATIONS.

Robert Barwell
Architectural Design Ltd
P.O. Box 67
Bourne Lincs
PE10 9XY
Tel No: 01778 571 868

Client
MR. K. SINCLAIR.

Job Title

GROUND FLOOR EXTENSION AT
44, POACHERS GATE.
PINCHBECK.
DE 11 3JP.

Drawing Title
PROPOSED PLANS, SECTION
AND ELEVATIONS.

**DETERMINED
PLAN**

Scale 1:50, 1:100.

Date	FEB 1 2008	Drawn by	2/1/08
------	------------	----------	--------

Drg No. 08 / 0649

Rev