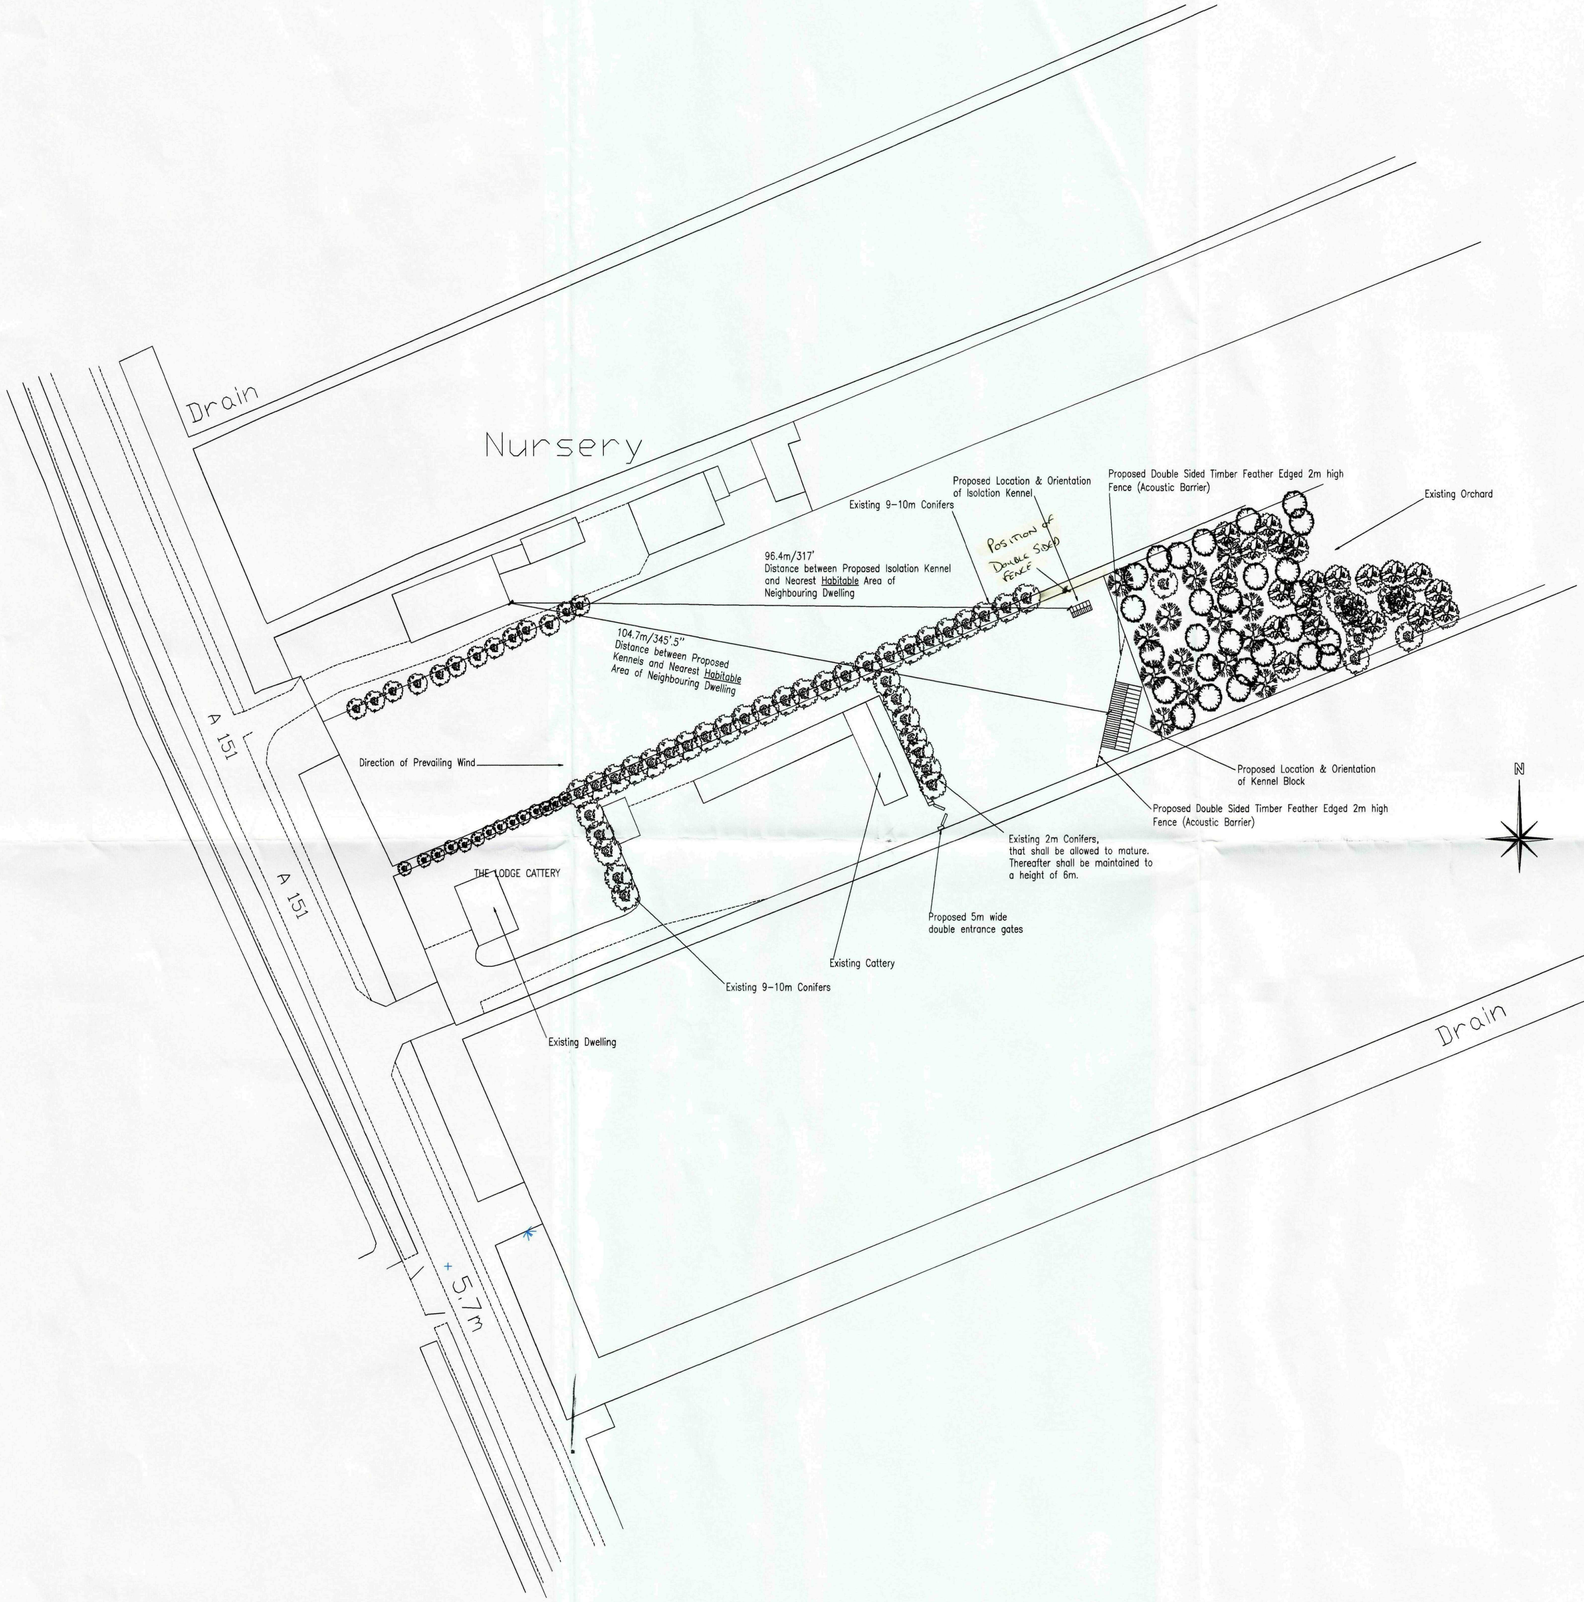


A	Con Scal	May 09
Ref:	Revision:	Date:

WENMAN DESIGN SOLUTIONS Ltd.
2 Austendyke Road
Weston Hills
Spalding
Lincs. PE12 6BX
Tel : 01775 724171
Fax : 01775 720445
Mobile : 0784 1718457
enquiries@wenmanbuildingdesign.co.uk

Project:
PROPOSED KENNELS FOR BOARDING DOGS

Client:
MRS J. BRYANT
THE LODGE CATTERY
DOZENS BANK
WEST PINCHBECK
SPALDING LINCS.

DRAWING:
BLOCK PLAN


DETERMINED PLAN

SHDC
Planning & Development
- 1 JUN 2009
Ref: 0389/09

DRAWING N°:	DATE:
WEN/1300/09/00A	APRIL 2009
DRAWN BY: RW	SCALES: 1:500

COPIES OF THESE DRWGS. MUST NOT BE TRACED, TRACED OR ALTERED FOR ANY PURPOSE OTHER THAN THAT FOR WHICH THEY ARE ISSUED WITHOUT WRITTEN PERMISSION OF WENMAN BUILDING DESIGN. THESE SERVICES ARE PROVIDED ONLY FOR THE PURPOSE OF OBTAINING PLANNING OR BUILDING REGULATIONS APPROVAL AND DO NOT CONTAIN A FULL SPECIFICATION FOR THE PROPOSED WORKS AND MUST NOT BE USED AS A CONTRACT DOCUMENT ALONE.
THE PROPOSED WORK WILL NOT BE SUPERVISED/INSPECTED BY WENMAN BUILDING DESIGN (unless agreed otherwise in writing by the client), THEREFORE IT IS THE CLIENT OR THEIR APPOINTED BUILDER/CONTRACTOR'S RESPONSIBILITY TO CONTROL WORKMANSHIP/MATERIALS A SPECIFICATION AND ANY VARIATIONS TO THE CONTRACT. IT IS NEITHER PRACTICAL OR REASONABLE TO SHOW ALL RELEVANT MATTERS ON THE DRAWINGS, THE FACT THAT MATTERS ARE NOT MENTIONED DOES NOT ALLEVIATE THE BUILDER/CONTRACTOR FROM RESPONSIBILITY FOR CARRYING OUT EVERYTHING IN A SOUND AND WORKMANLIKE MANNER AND IN ACCORDANCE WITH MANUFACTURERS INSTRUCTIONS AND CODES OF PRACTICE, BRITISH STANDARDS OR EUROPEAN CODE etc. ALL REQUIREMENTS OF THE BUILDING REGULATIONS, TECHNICAL REQUIREMENTS CODES OF PRACTICE, BRITISH STANDARDS OR EUROPEAN CODE etc. ALL REQUIREMENTS OR THIS DRAWING ARE NOT TO BE SCALED FOR CONSTRUCTION/ORDERING PURPOSES. ALL DIMENSIONS FOR SETTING OUT OF THE WORKS AS SHOWN ON THE DRAWING TO BE CHECKED BY THE BUILDER/CONTRACTOR PRIOR TO THE COMMENCEMENT OF WORK AND ANY DISCREPANCIES REPORTED IMMEDIATELY. WHERE APPLICABLE DIMENSIONS SHOWN ARE EITHER THE OUTSIDE/INSIDE OF brick OR blockwork AND NOT FINISHED PLASTER. IT IS RECOMMENDED THAT A SITE SUR. SURVEY IS UNDERTAKEN PRIOR TO COMMENCEMENT OF WORKS. THE ACTUAL POSITIONING OF EXISTING SERVICES PIPES, ELECTRICAL CABLES etc. ARE NOT GENERALLY SHOWN. THE ACTUAL POSITIONING OF SERVICES MUST BE ESTABLISHED BY THE BUILDER/CONTRACTOR PRIOR TO COMMENCEMENT OF WORK AND REINSTATED TO SUIT THE INDIVIDUAL SERVICE SUPPLIERS INSTALLATION RECOMMENDATIONS.

HEALTH & SAFETY
The client is to ensure that the appointed contractor is familiar with and complies with Health & Safety for Building Sites and Work Places.

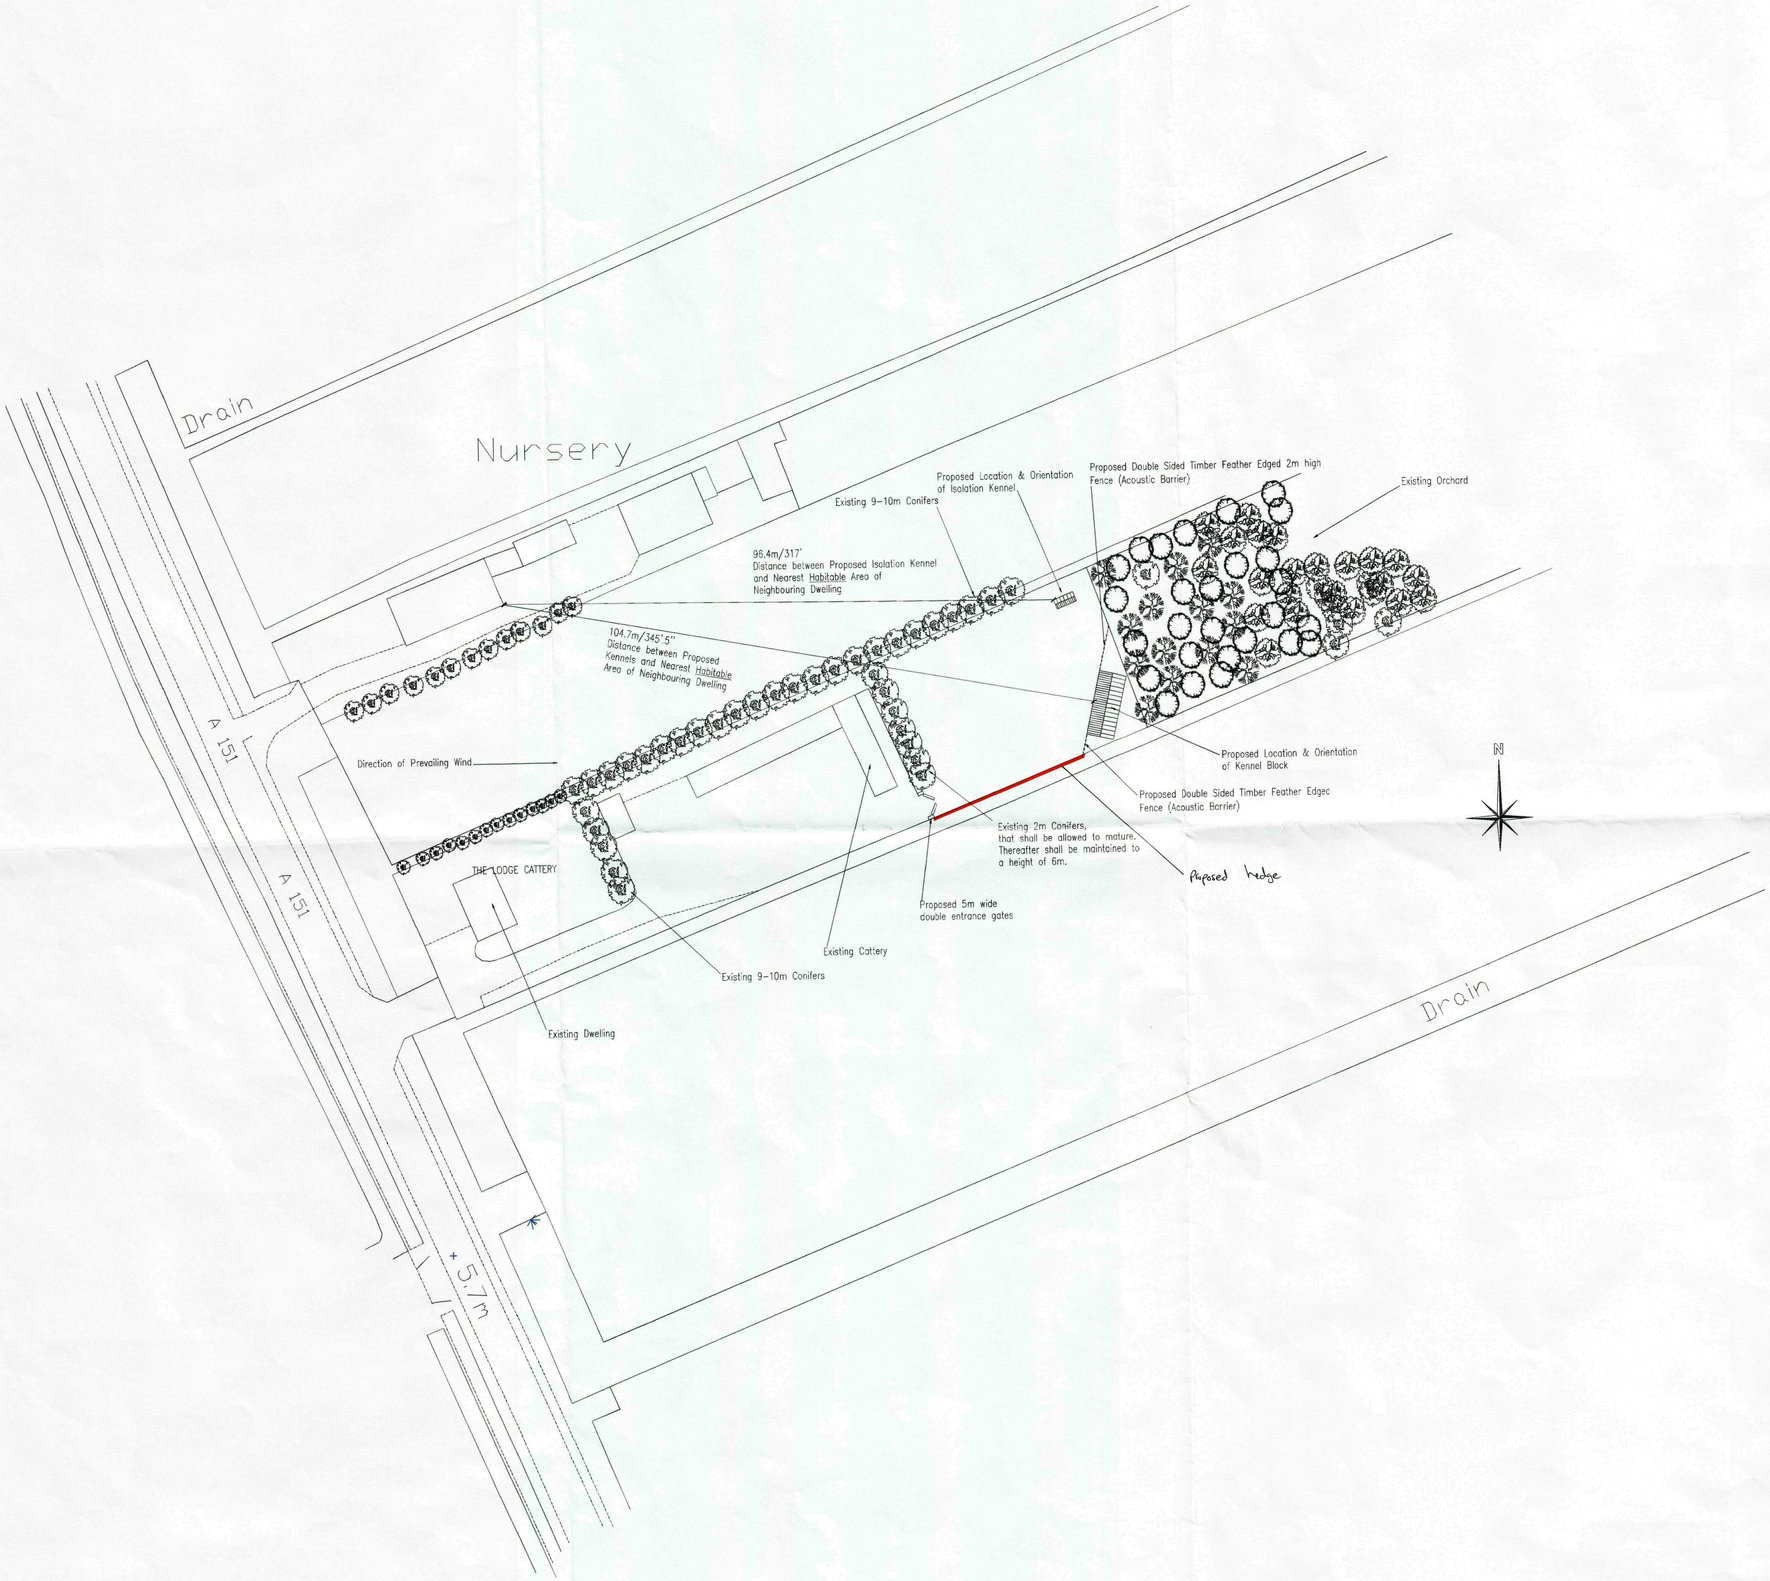

DETERMINED
PLAN

THE LODGE CATTERY, DOZENS BANK, WEST PINCHBECK – H14/0001/09 HEDGING

With respect to condition No. 5 of H14/0001/09. The proposed hedge will be native hedging consisting of:

50% Quickthorn (Crataegus monogyna)

The other 50% will be made up of

Blackthorn (Prunus spinosa)
Field Maple (Acer campestre)
Spindle (Euonymus europaeus)
Dog Rose (Rosa canina)
Dogwood (Cornus sanguinea)
Guelder Rose (Viburnum opulus)
Hazel (Corylus avellana)
Sweet Briar Rose (Rosa rubiginosa or elganteria)

It is proposed that the hedge will be bare rooted seedling with a planting height of approx. 60-90cm.

The plants will be planted as a double row and planted 50cm apart with 38cm between the row.

It is proposed to plant the hedge in the first suitable growing period e.g. Nov – March.

SHDC
Planning & Development
- 1 JUN 2009
Ref: 0389/09

DETERMINED PLAN