




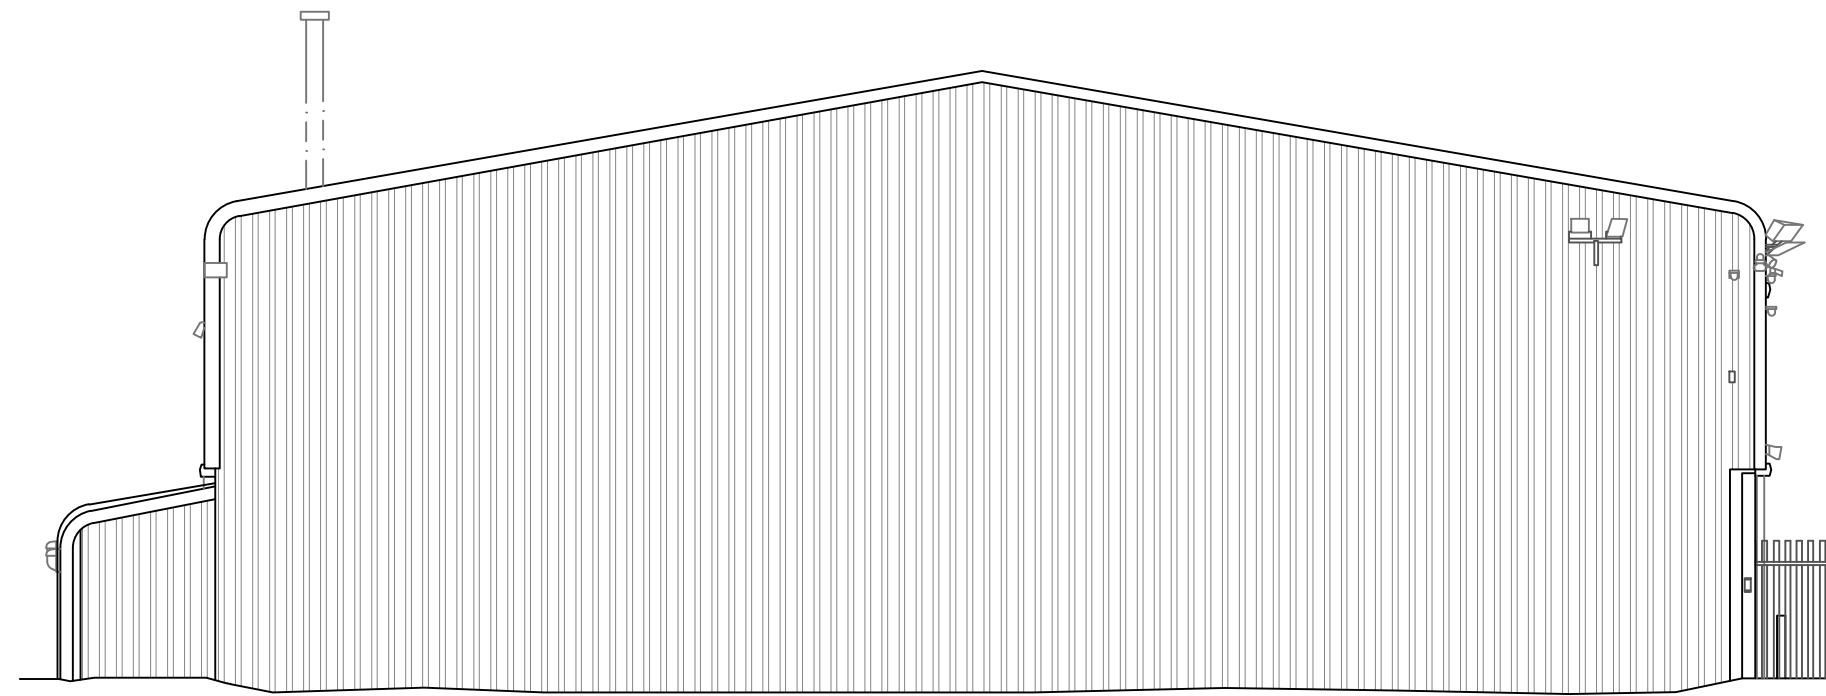


Elevation 3 - As Existing

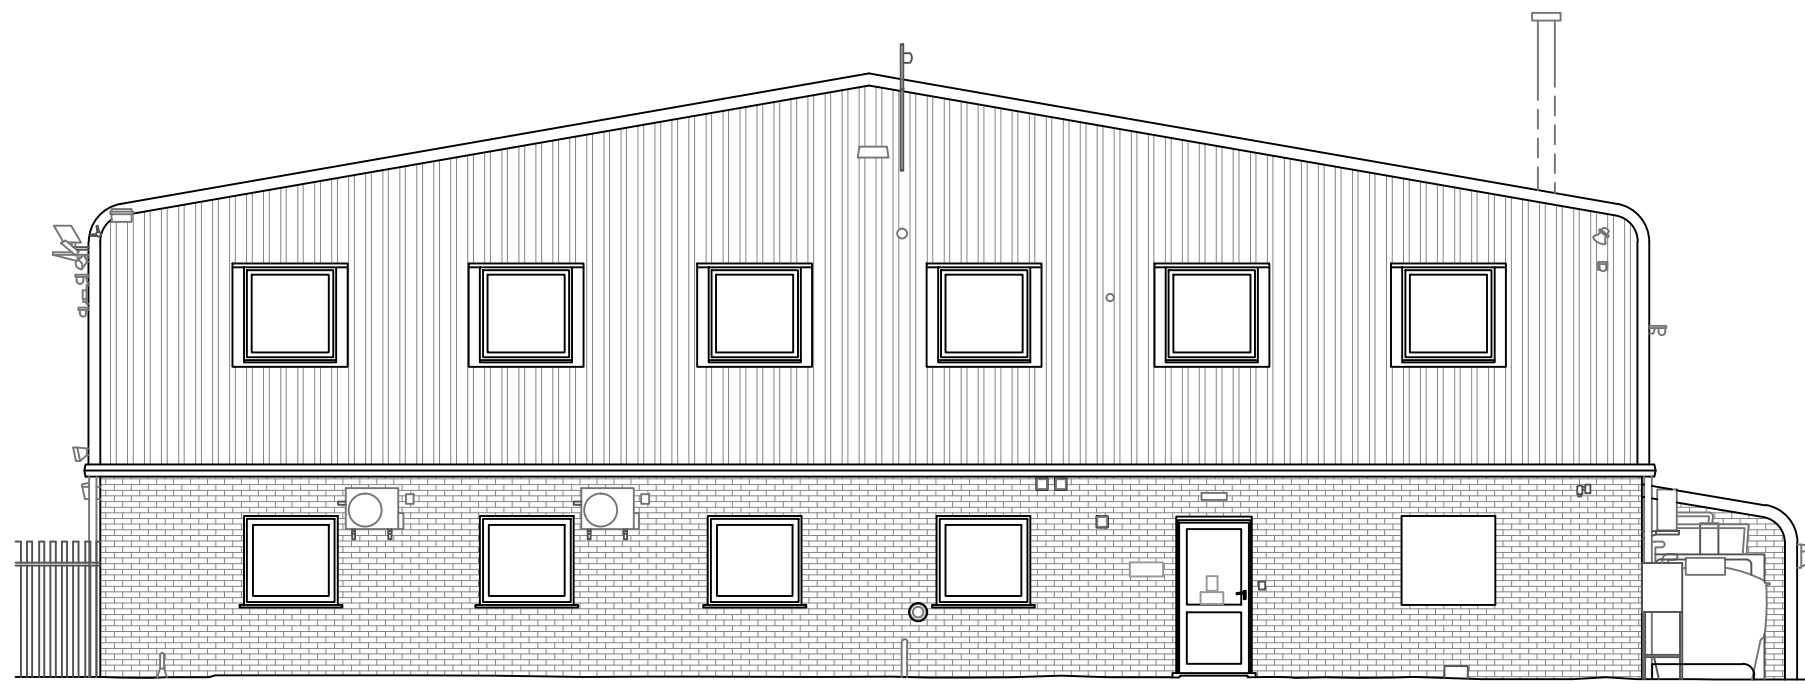


Elevation 2 - As Existing

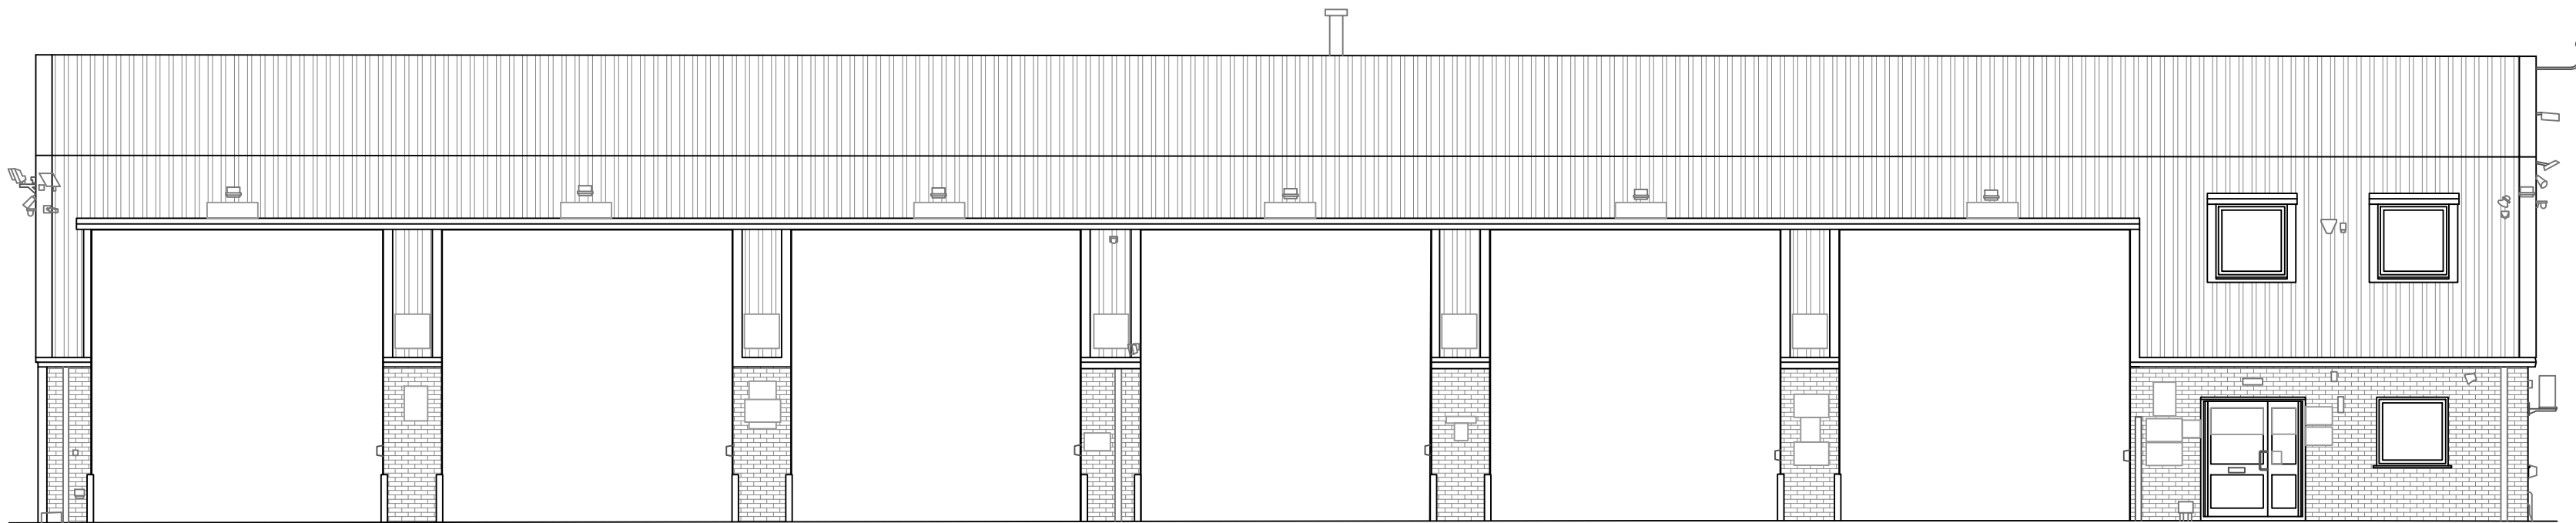

Elevation 1 - As Existing

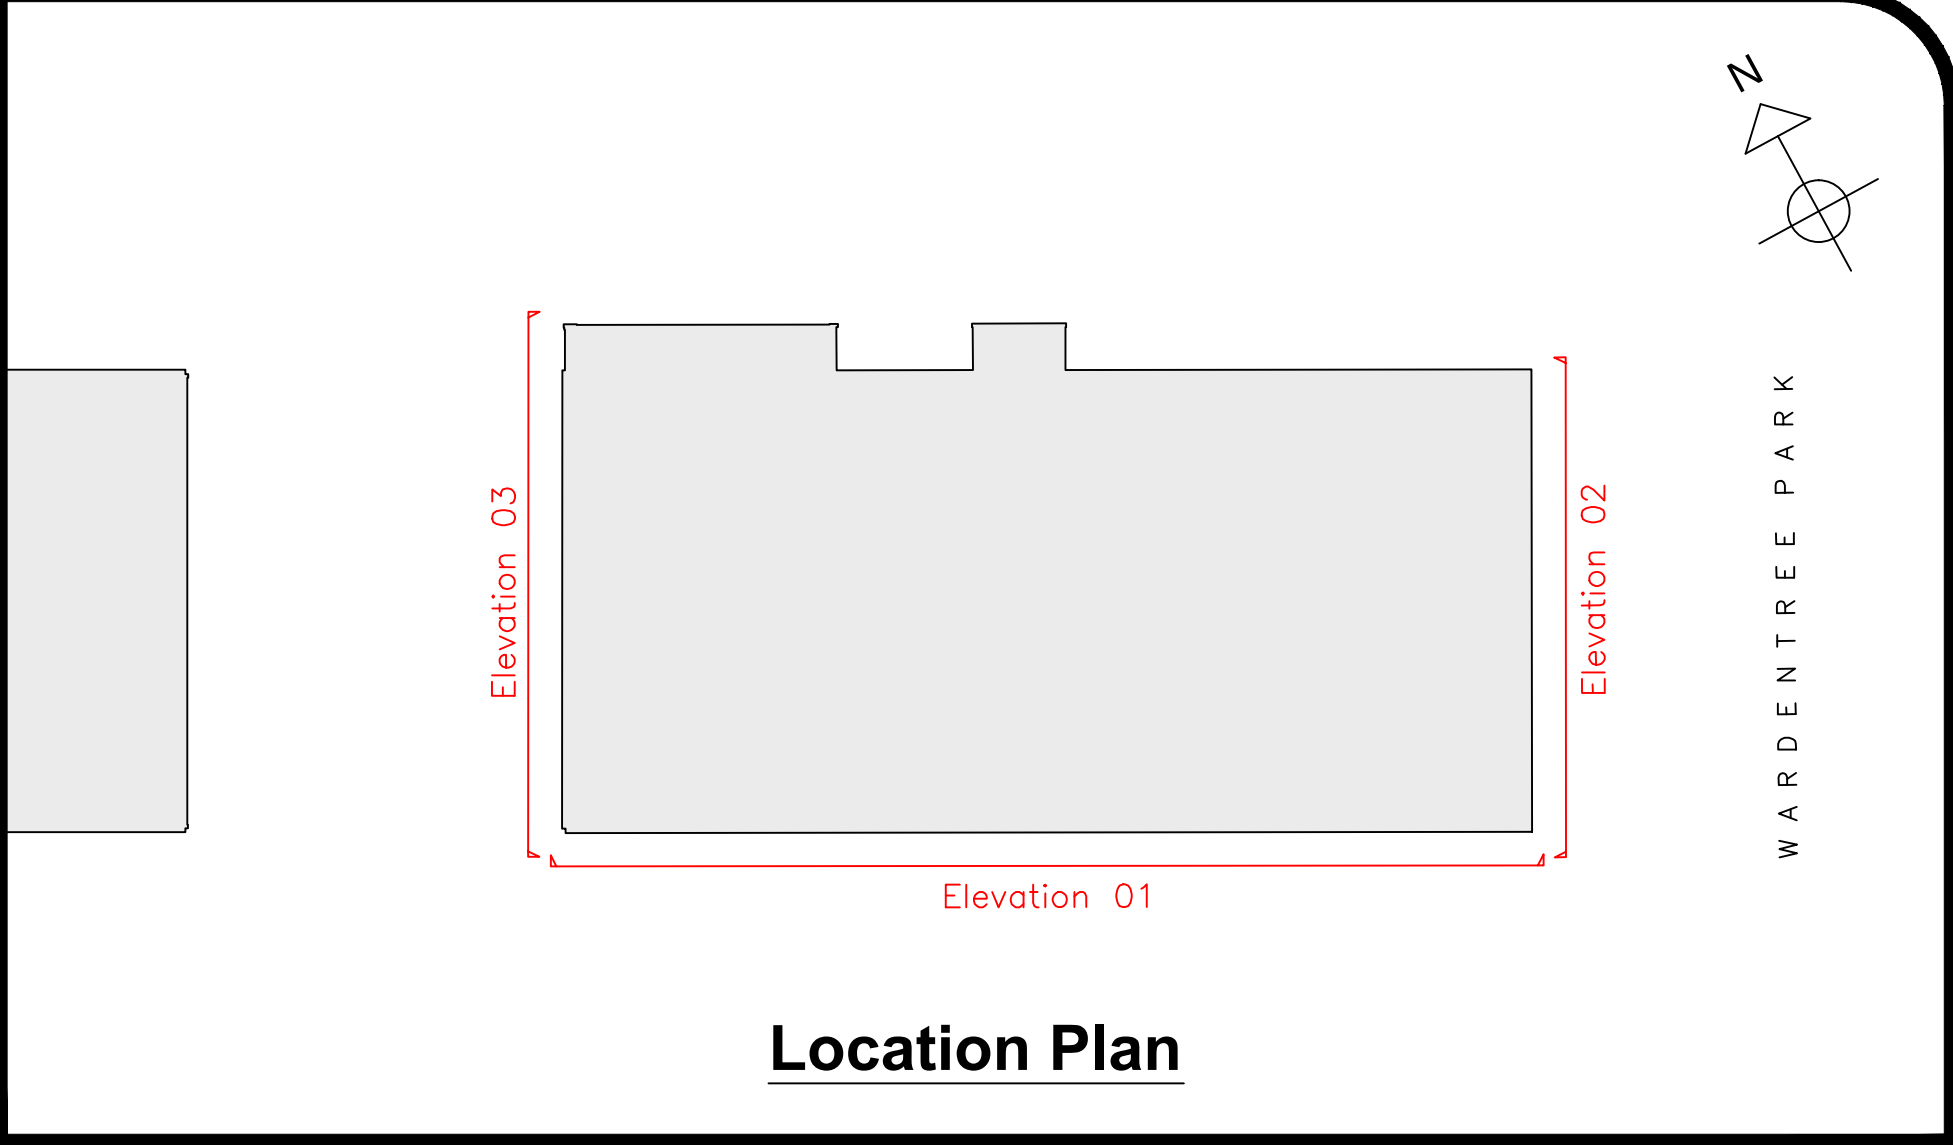

Location Plan

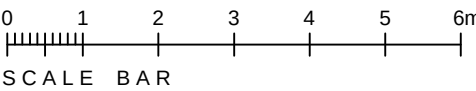

Scania Site
Spalding

Elevations
As Existing

Drawing No
JHP RS367 - 005

Scale
A1@1:100

Revision

Date
Jan 2024