




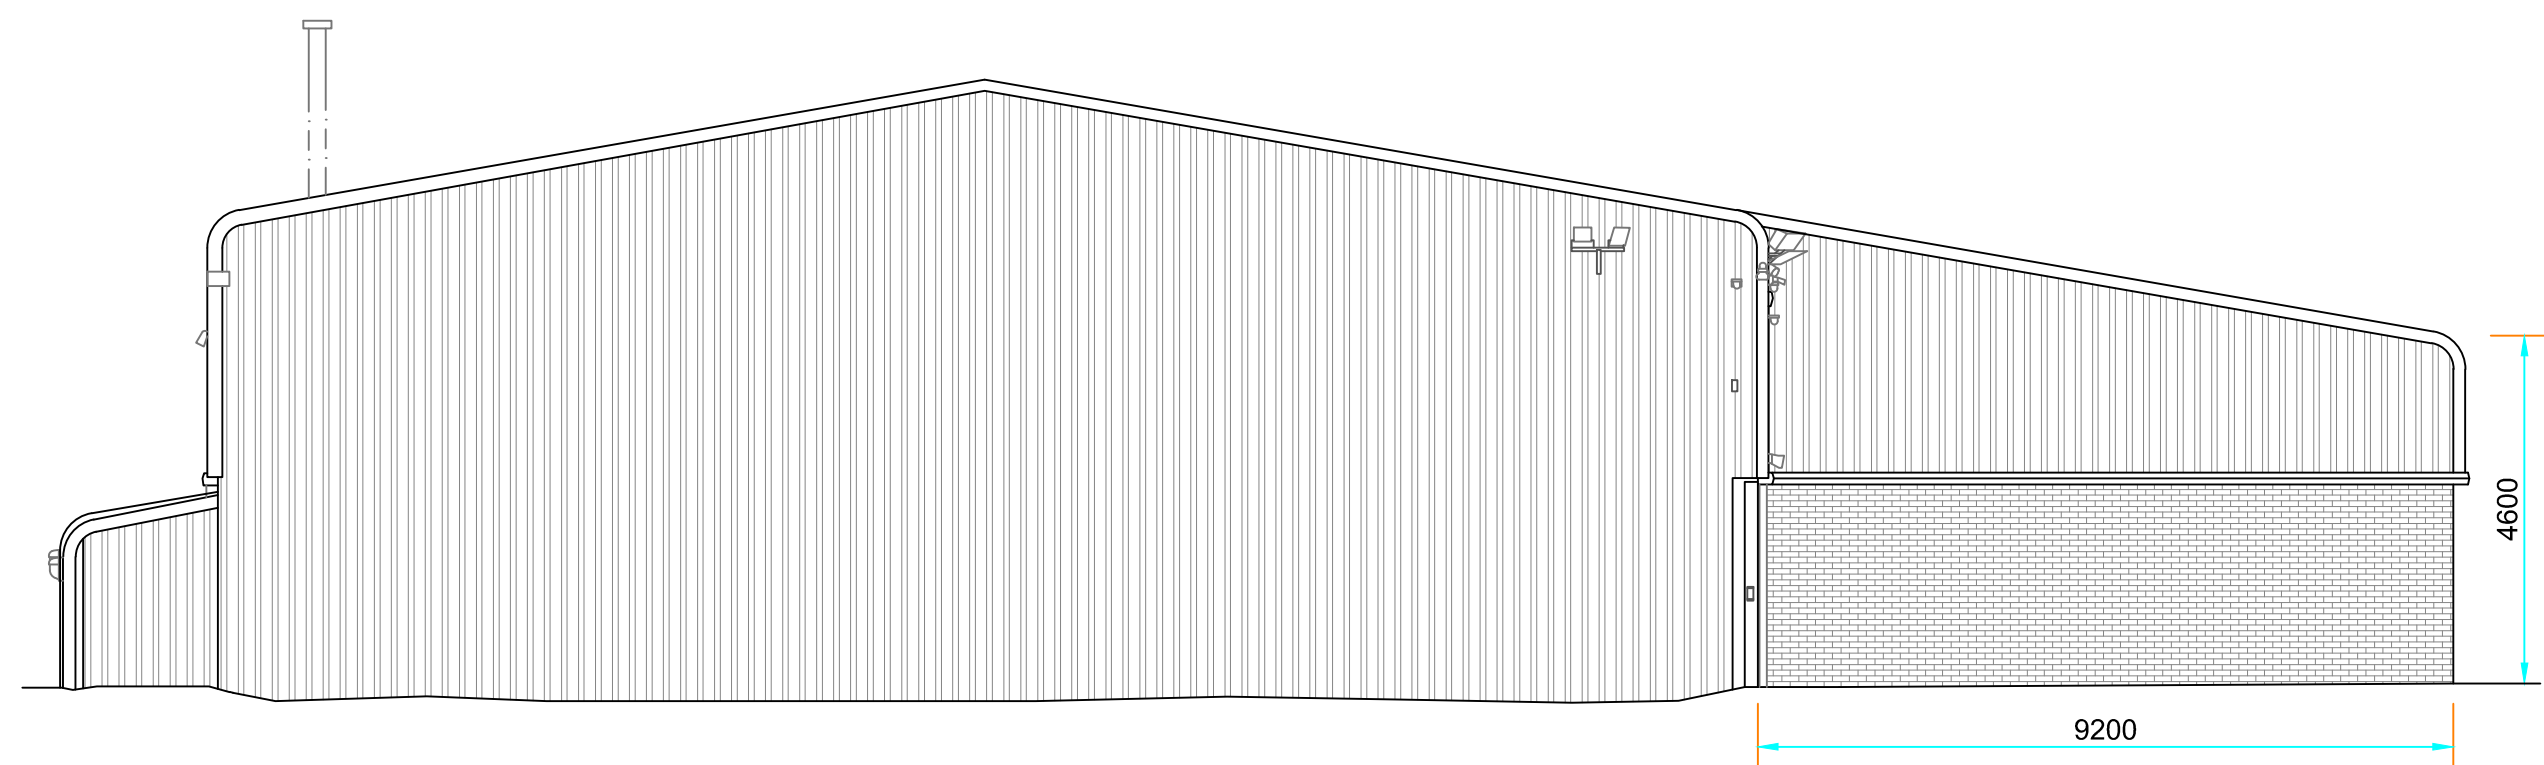



Elevation 3 - As Proposed

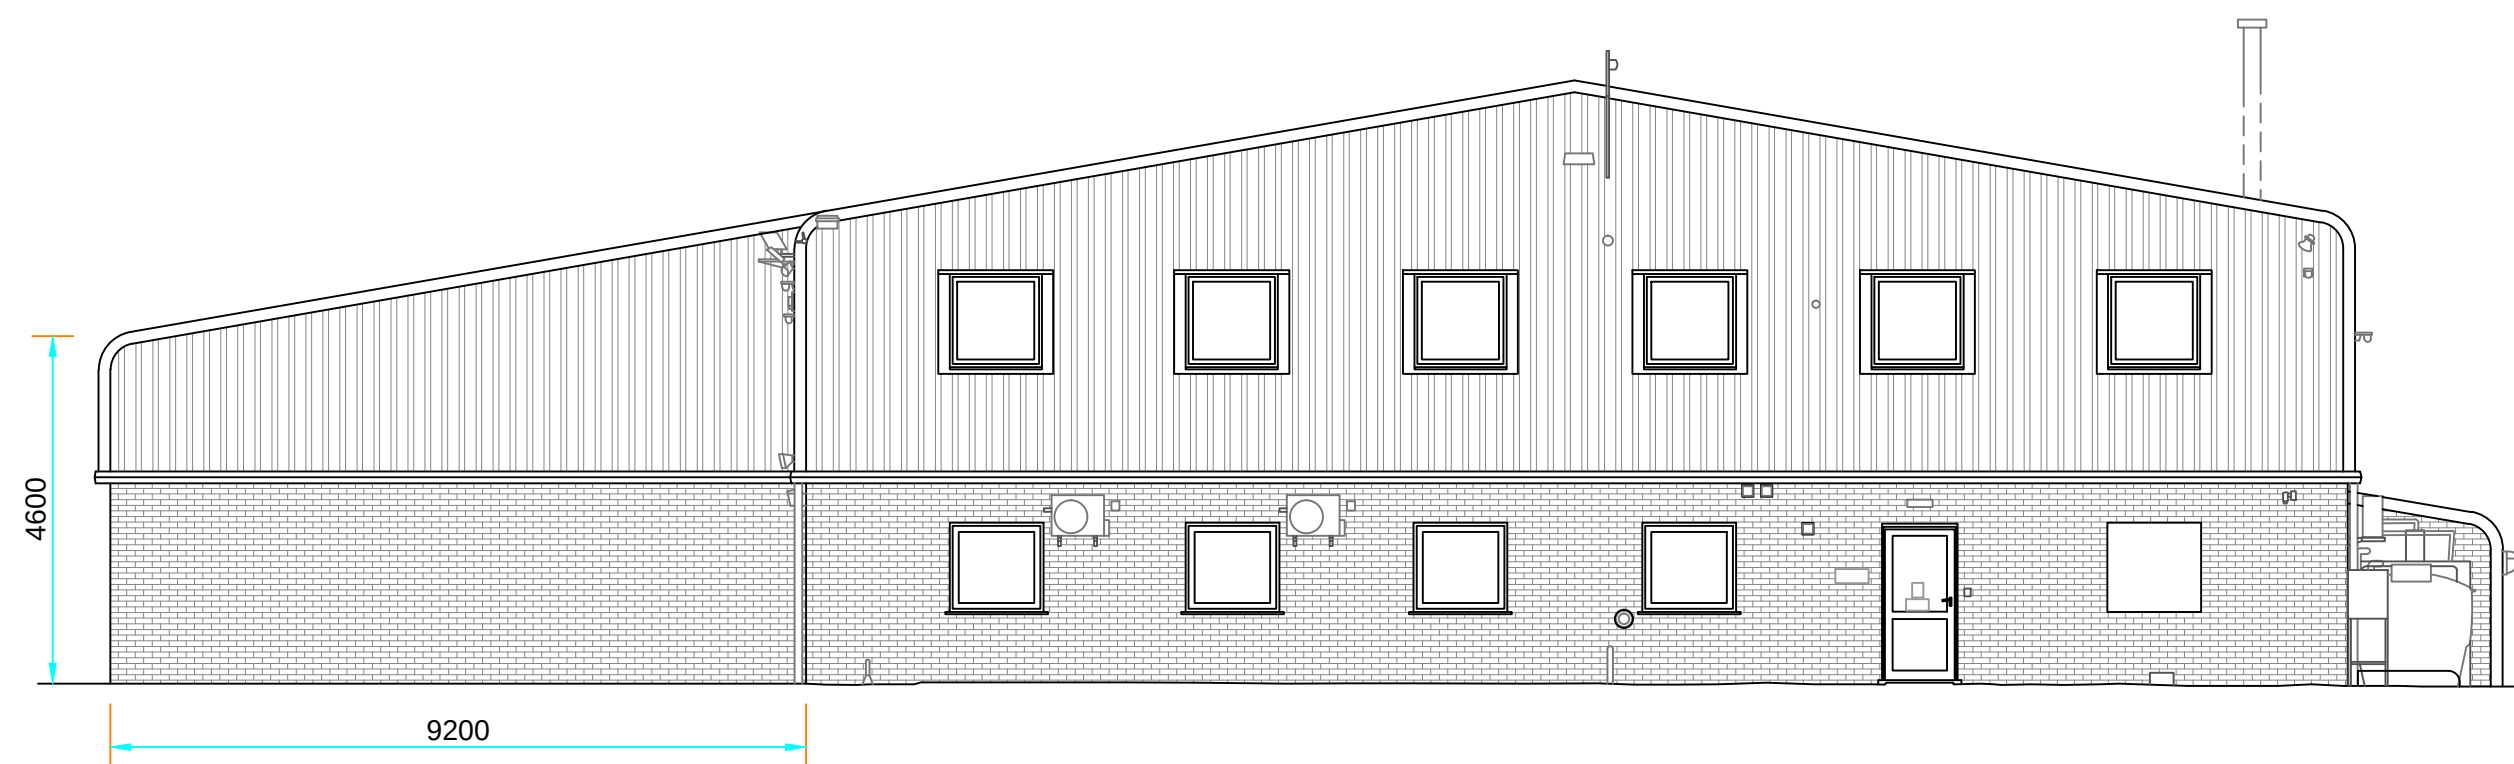

Elevation 2 - As Proposed

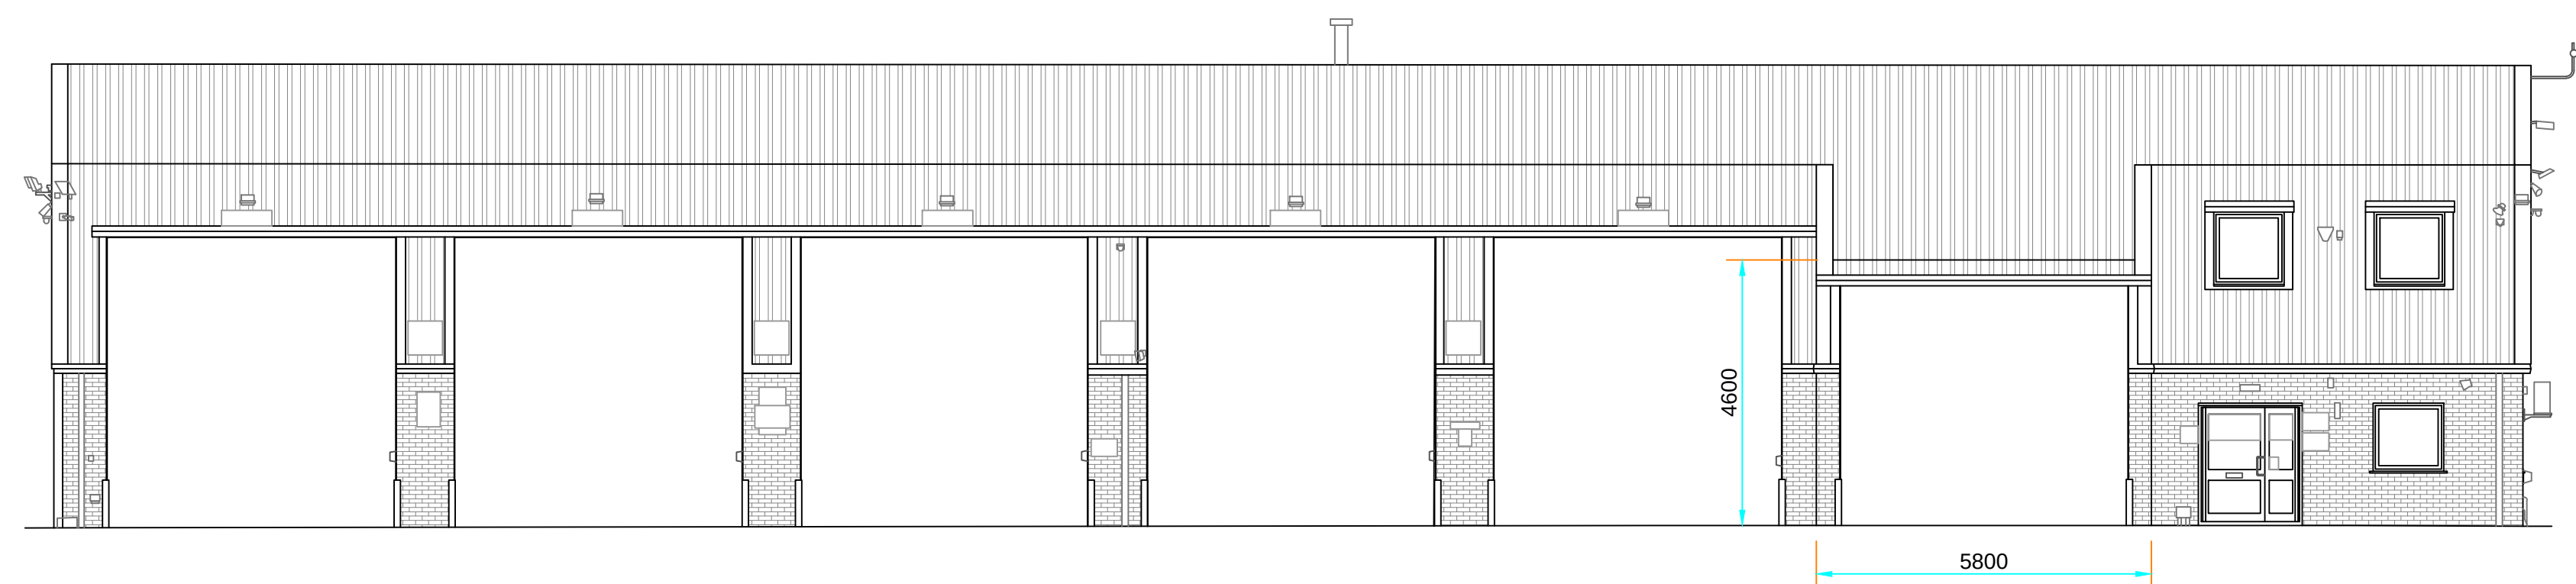

Elevation 1 - As Proposed

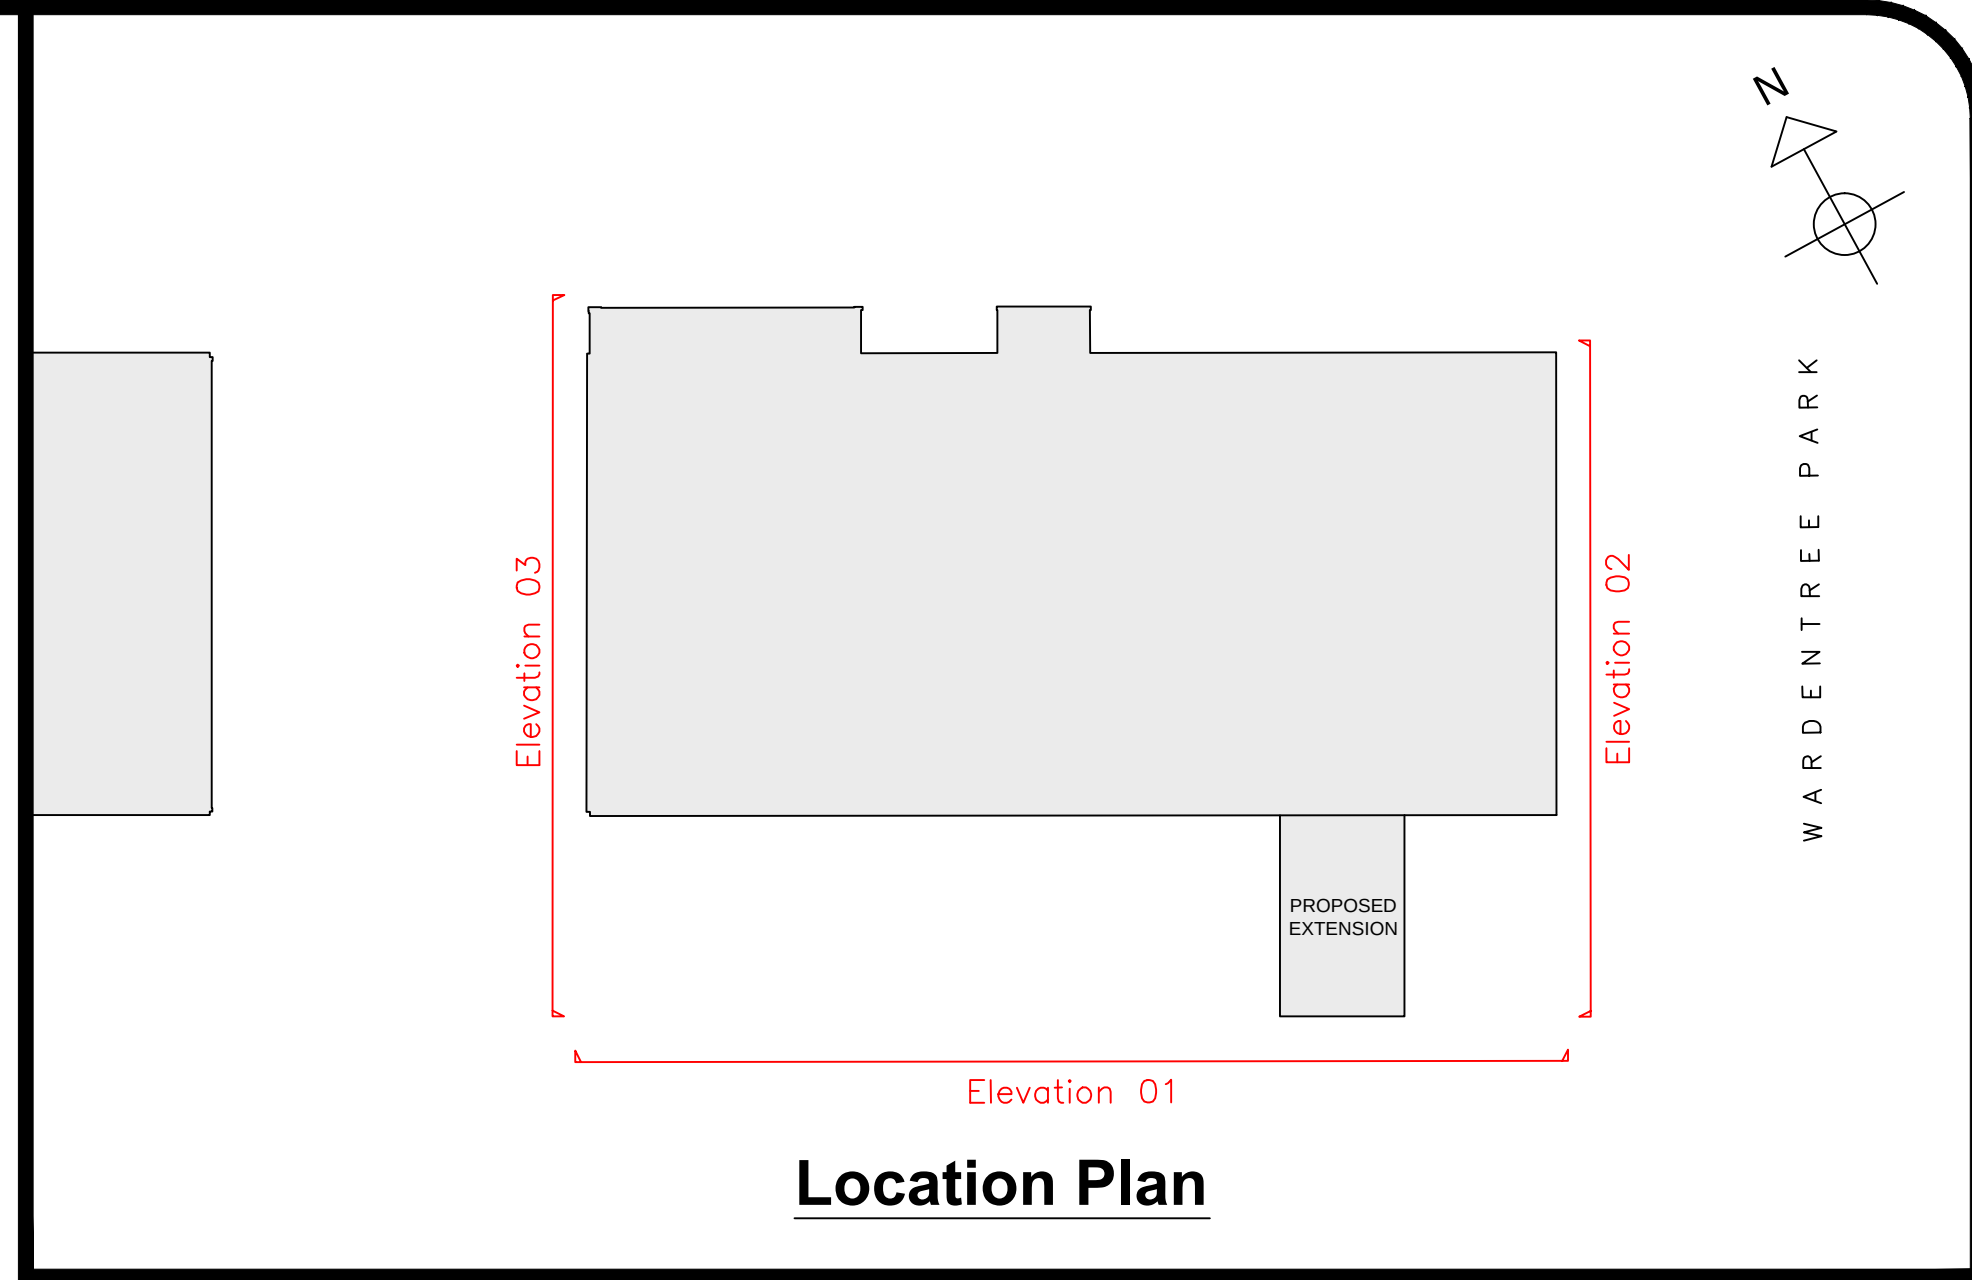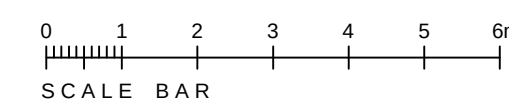

Location Plan



Scania Site
Spalding

Elevations
As Proposed

Drawing No		JHP RS367 - 010
Scale	A1@1:100	Revision
Date	Jan 2024	