


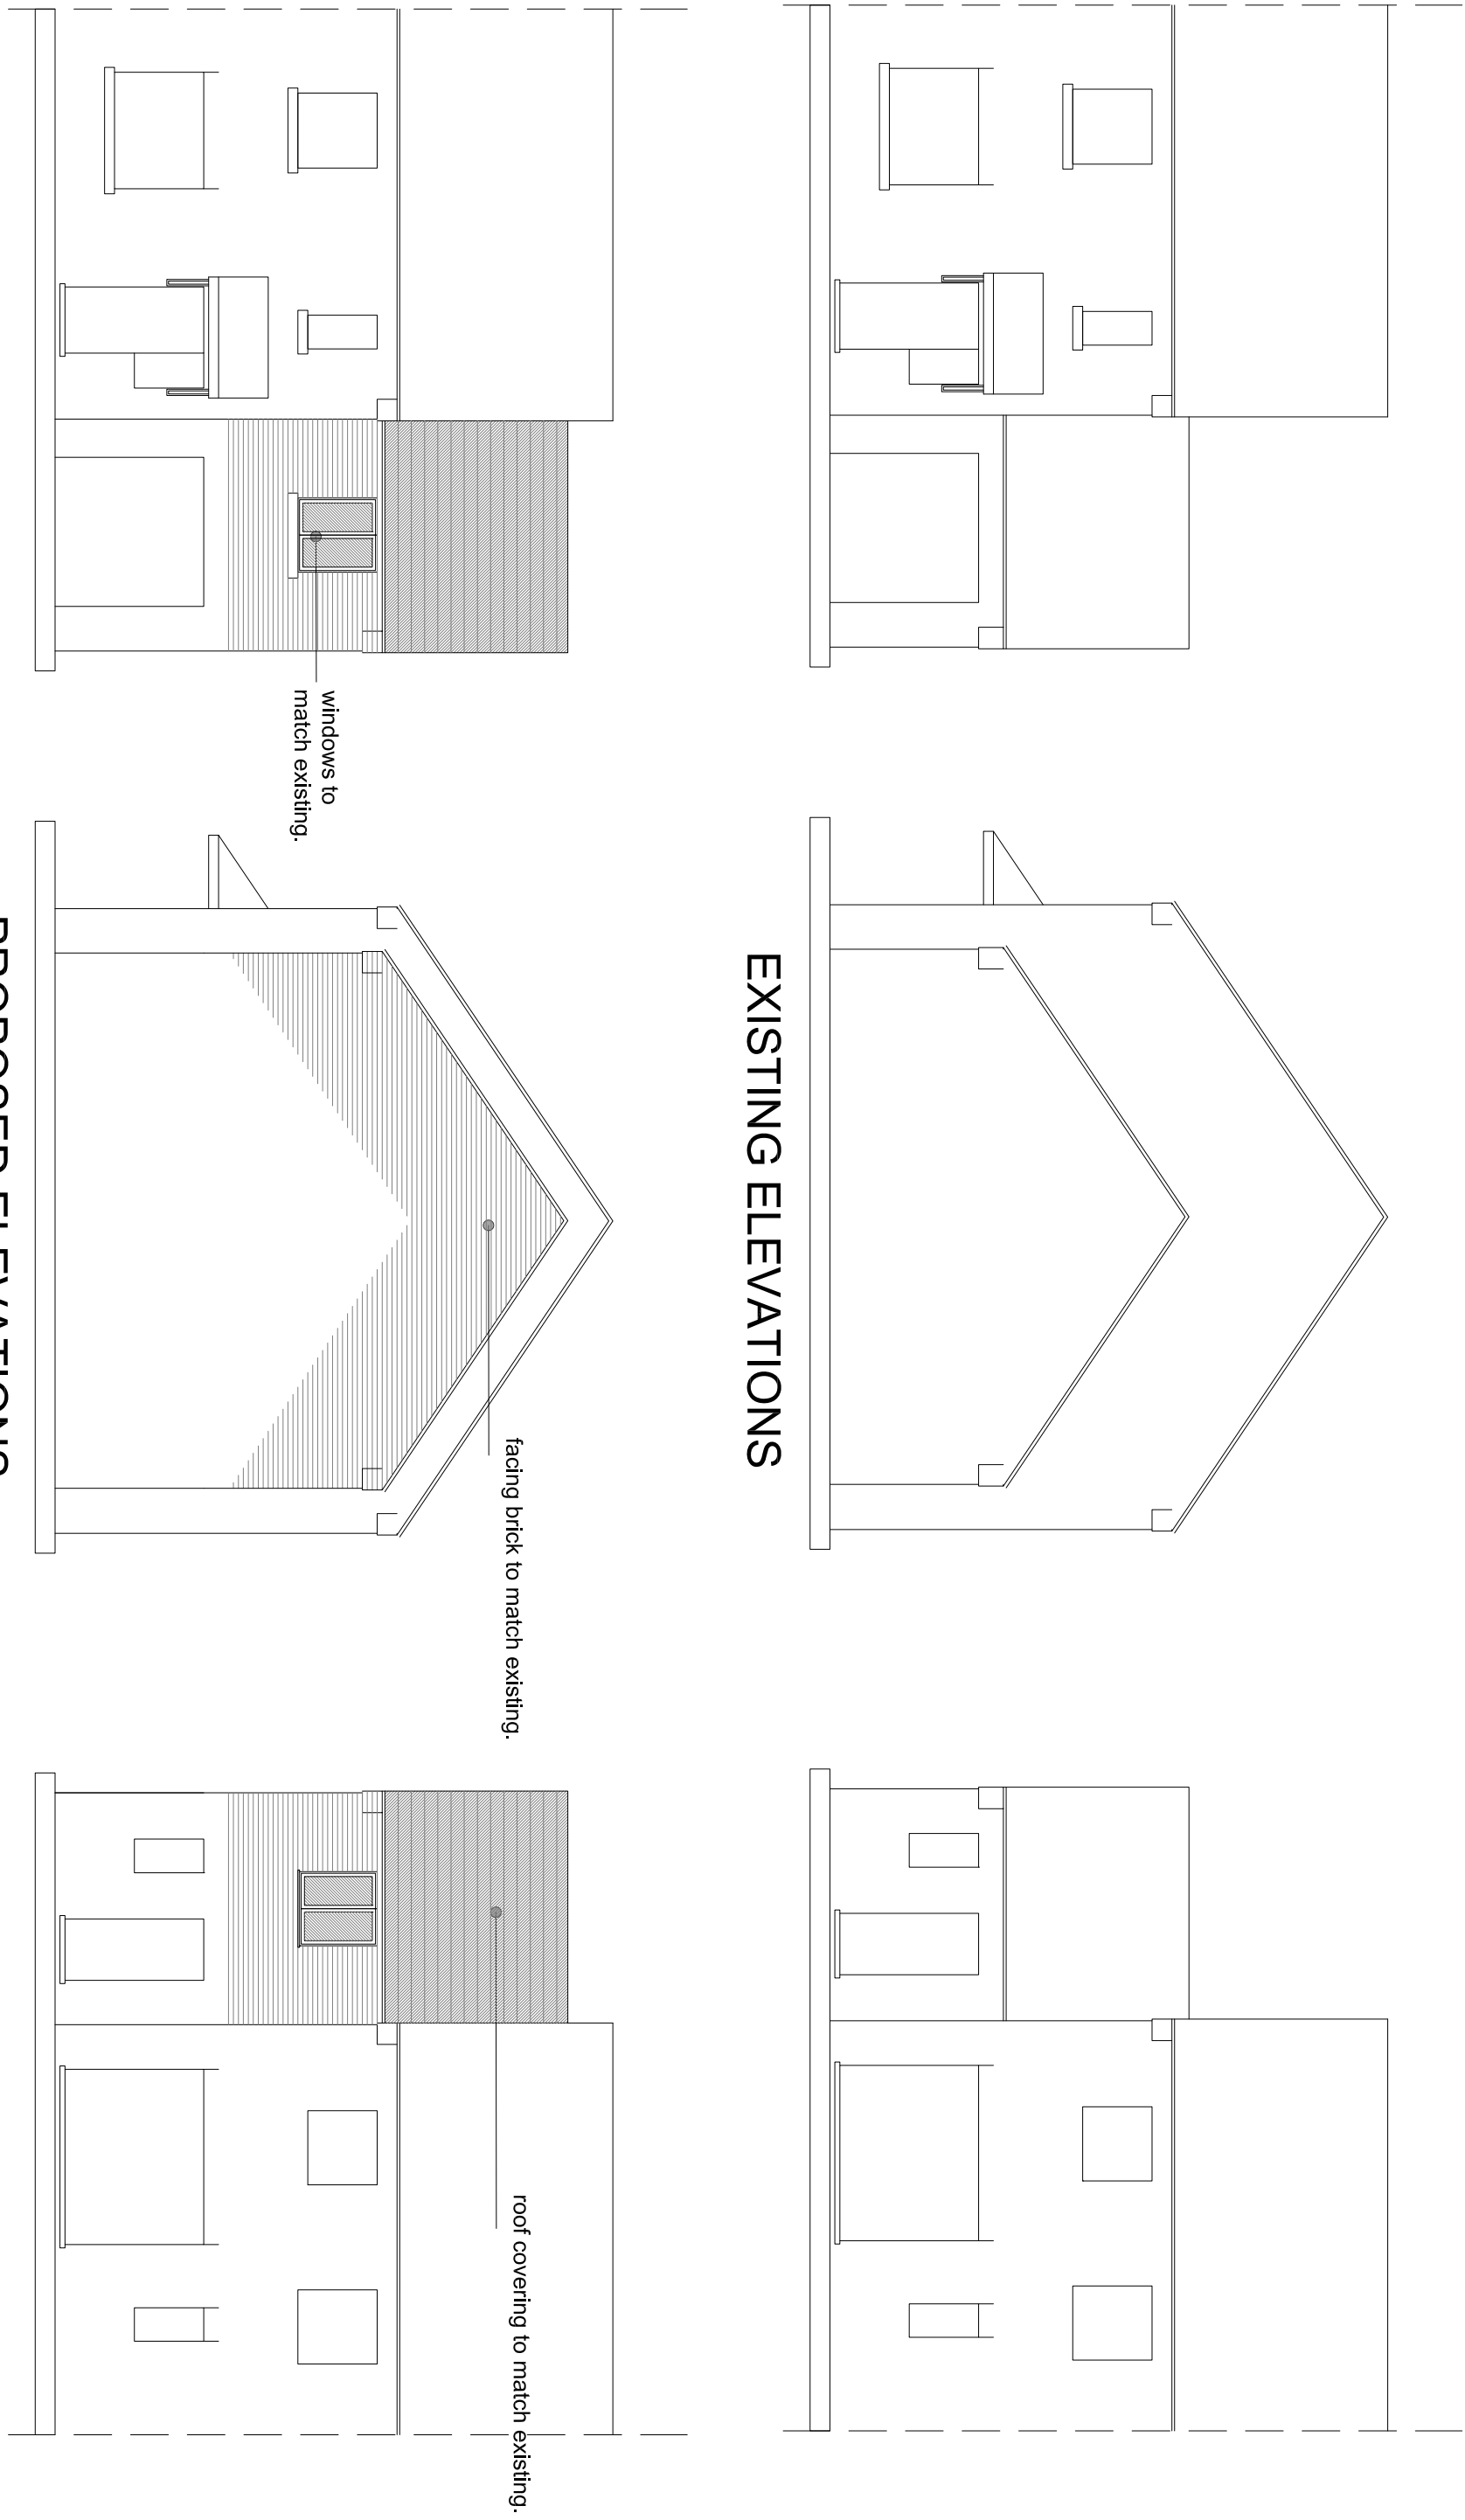


PROPOSED ELEVATIONS




?Crown Copyright and database rights 2025 OS Licence no. 100019980


LOCATION PLAN

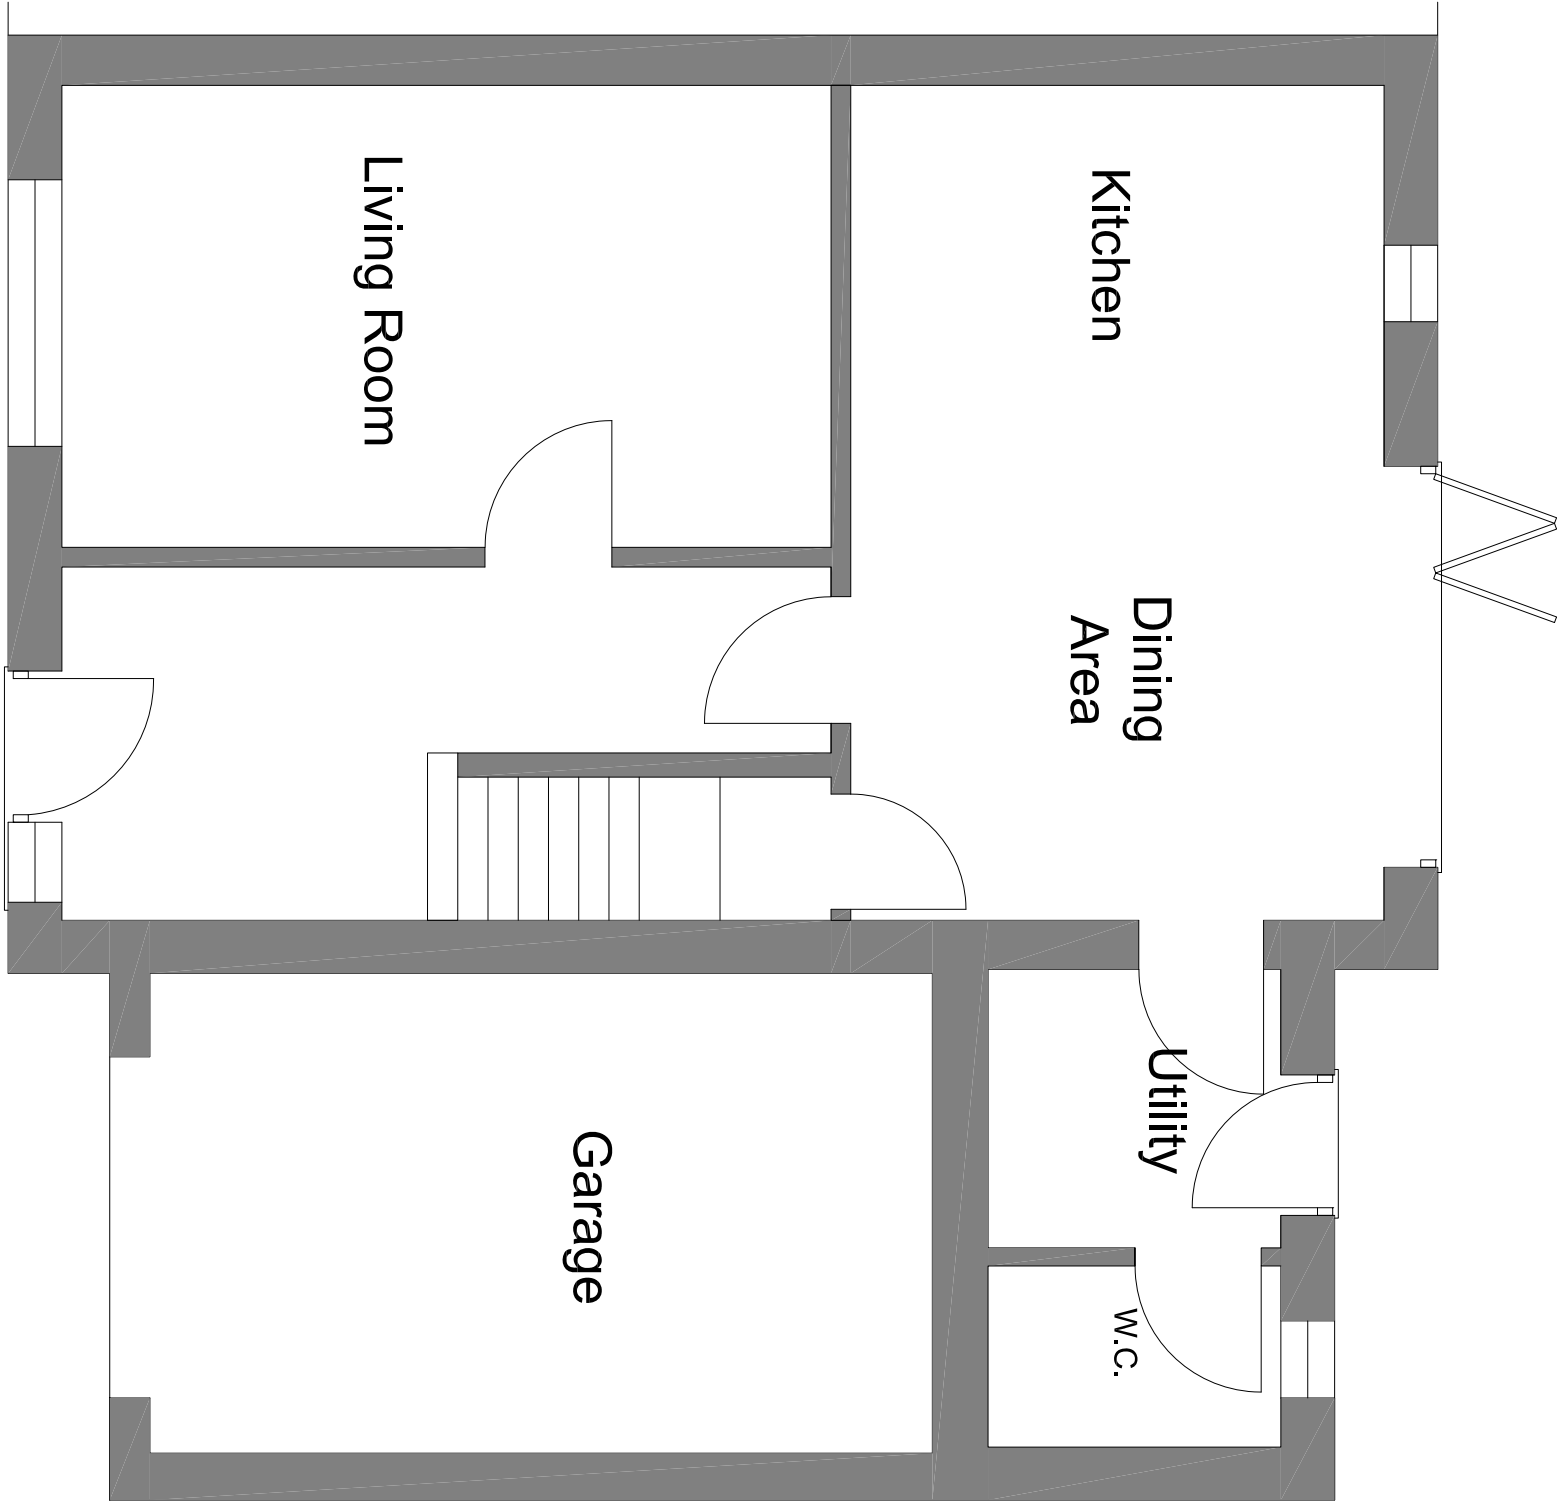


EXISTING GROUND FLOOR PLAN
(Unaltered)

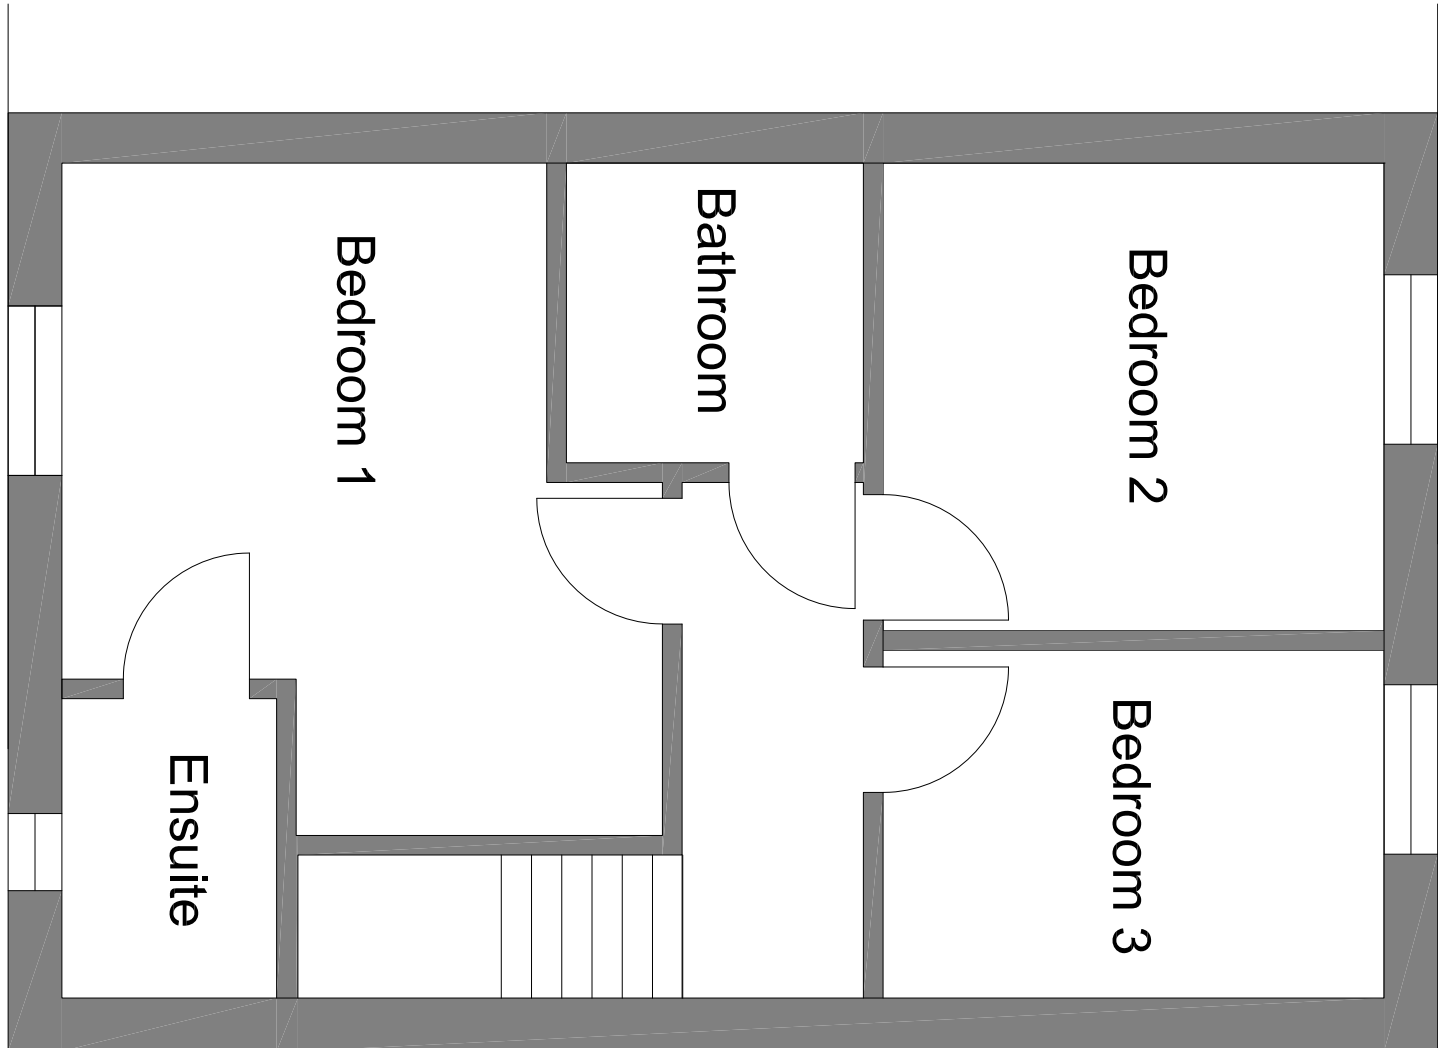

EXISTING FIRST FLOOR PLAN

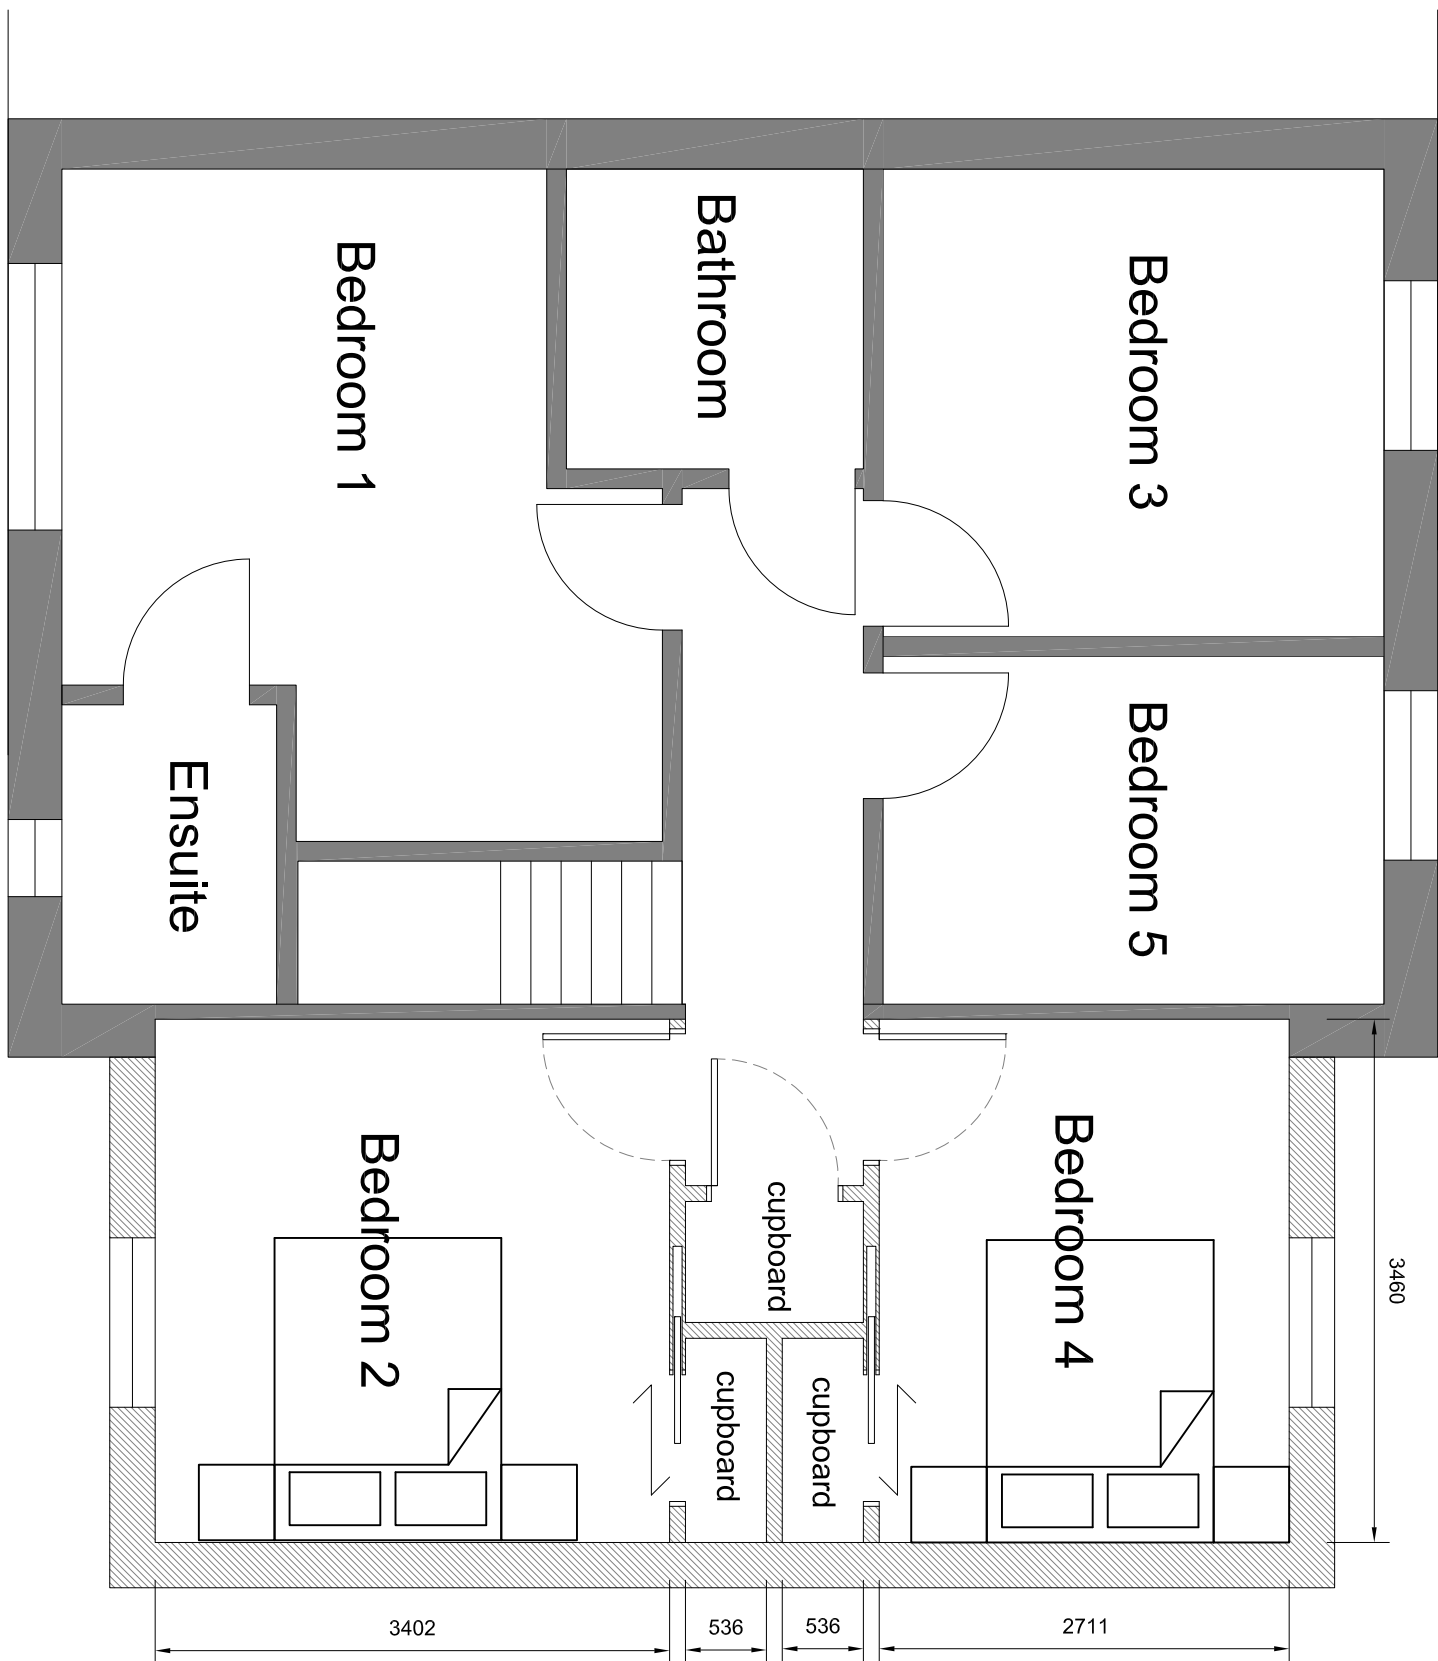

PROPOSED FIRST FLOOR PLAN

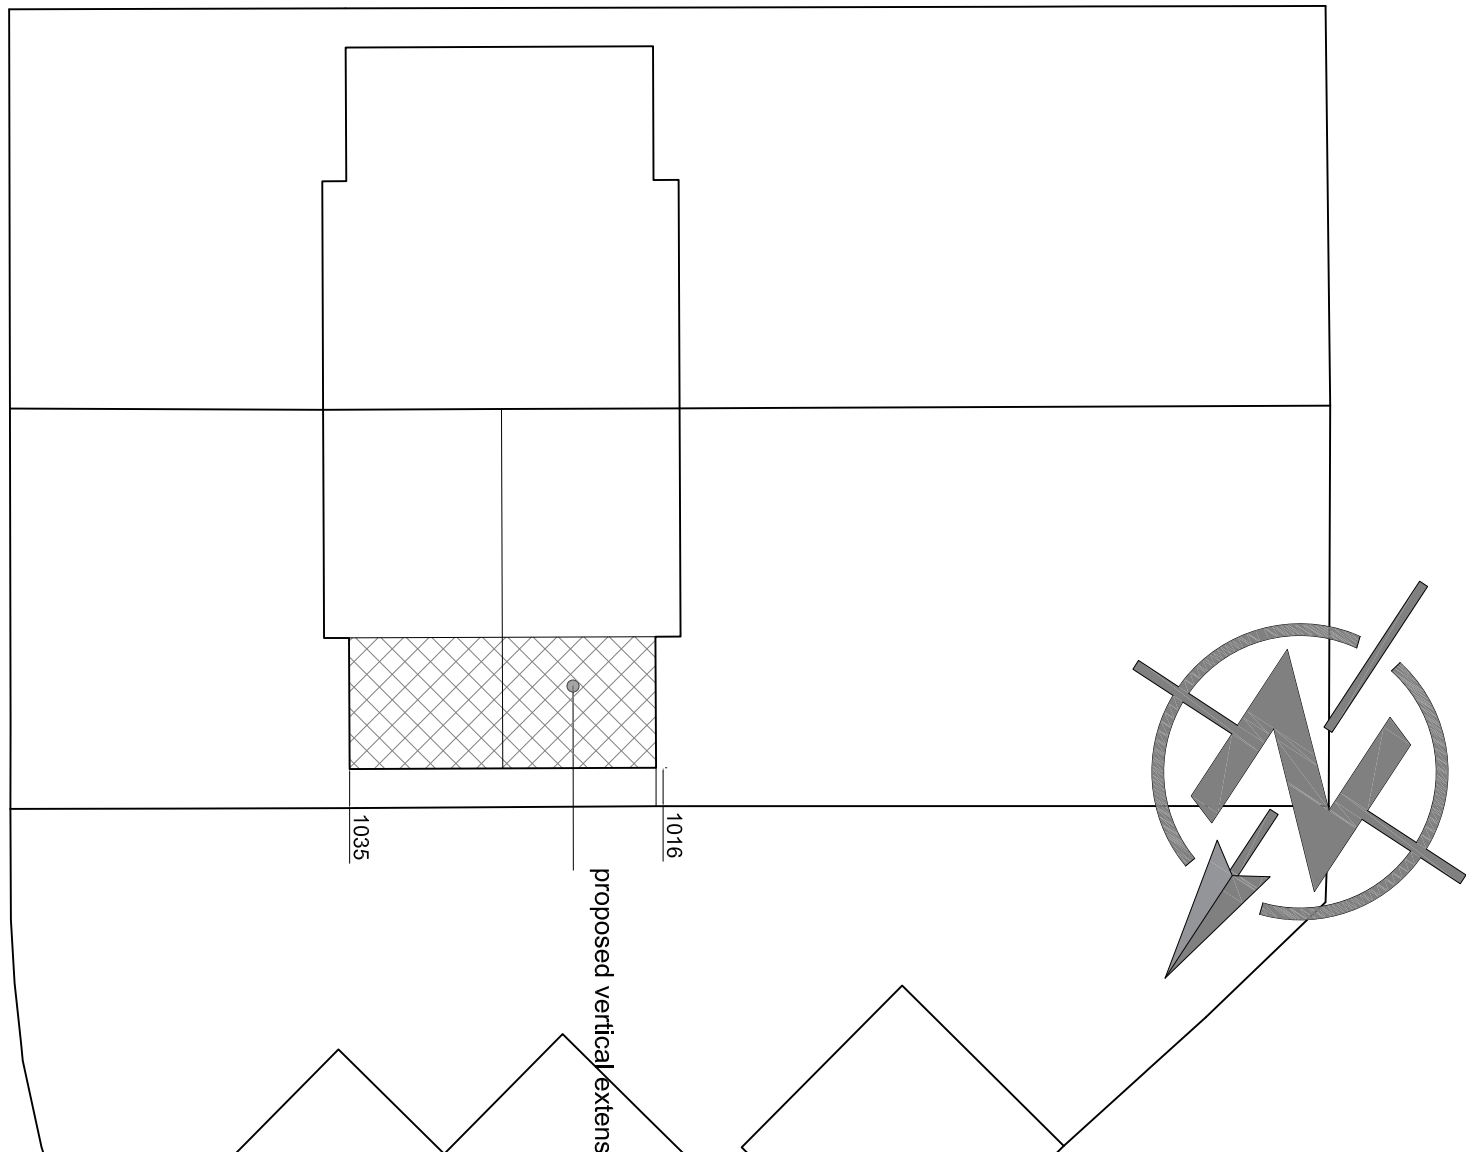

PROPOSED BLOCK PLAN