


STABLELODE DRIVE

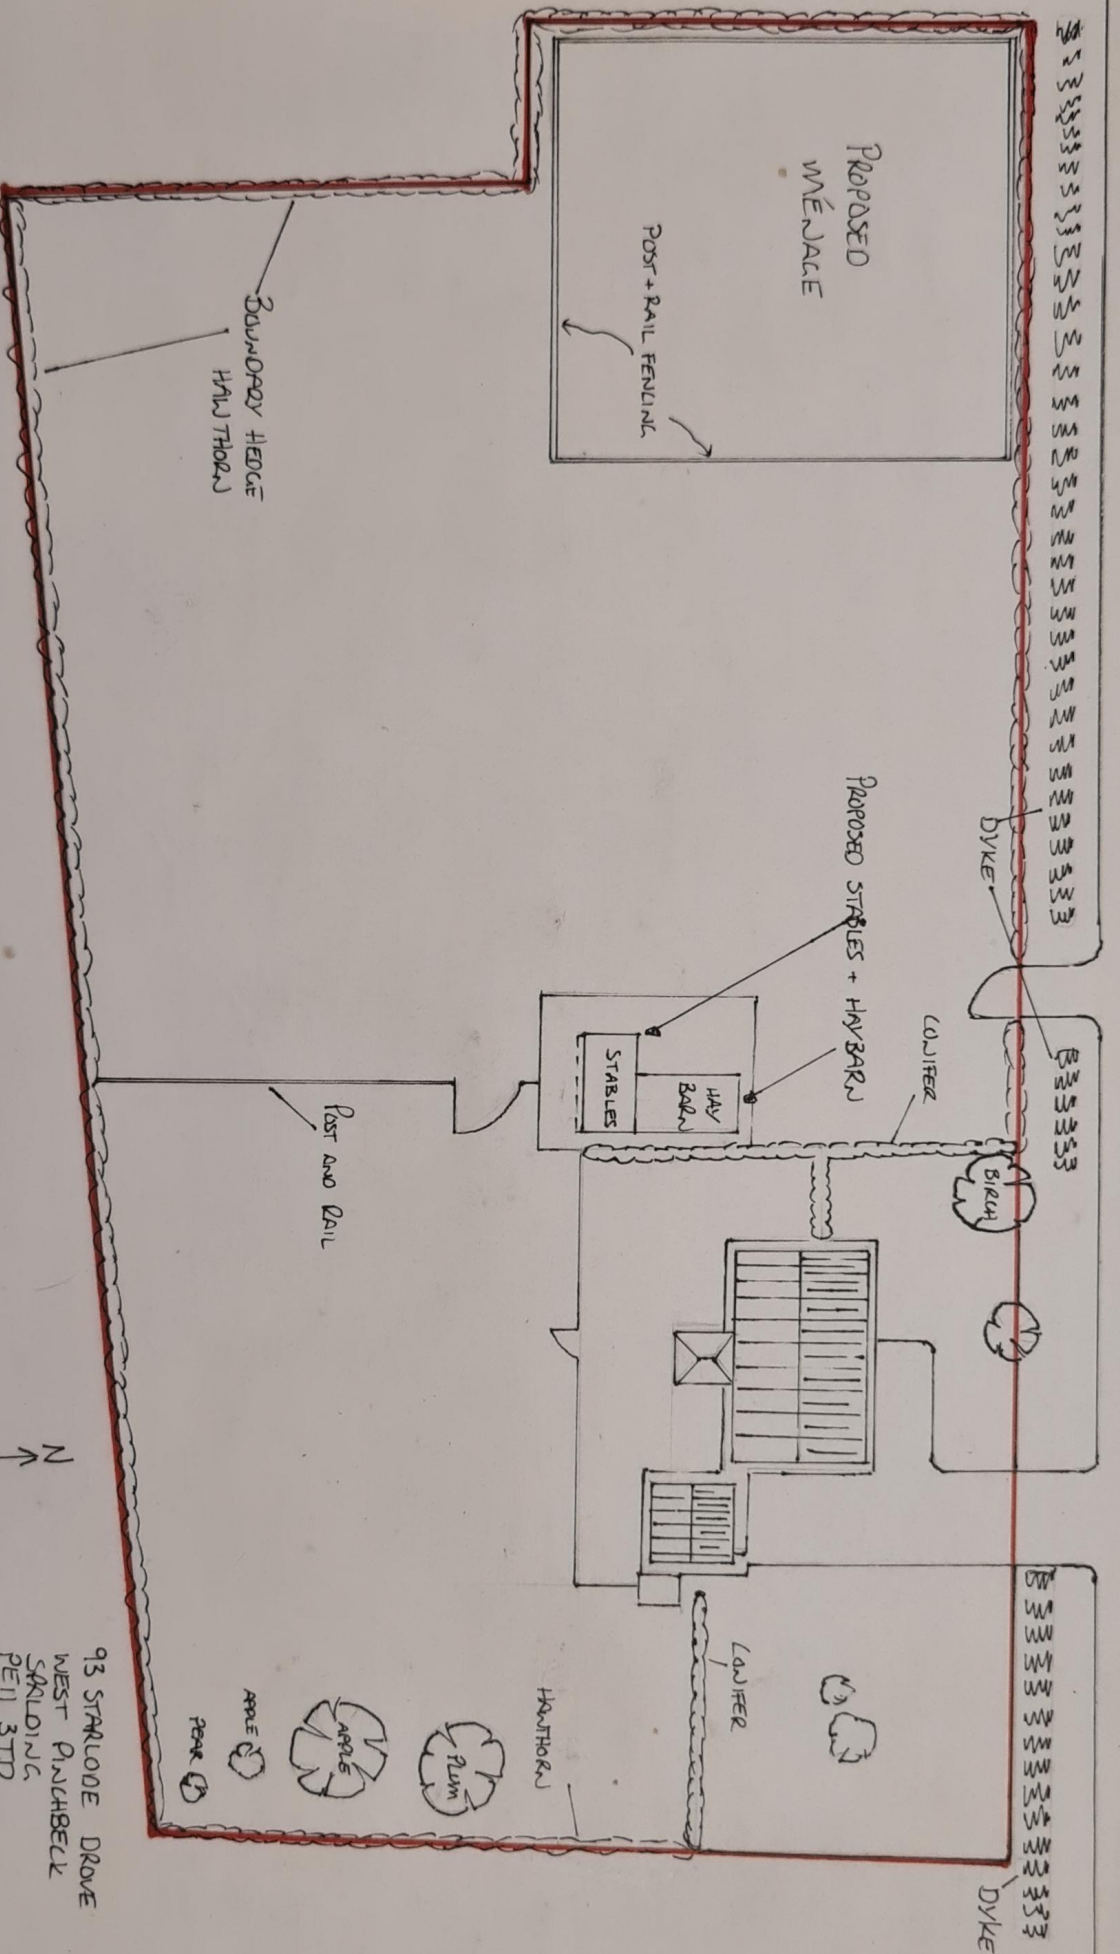

93 STABLELODE DRIVE
WEST PULCHABECK
SALENDING
PEN 3TD
PROPOSED MÈNAGE, STABLES, HAYBARN
DRAWN - BLOCKPLAN
SCALE - 1:500
APR 2023