


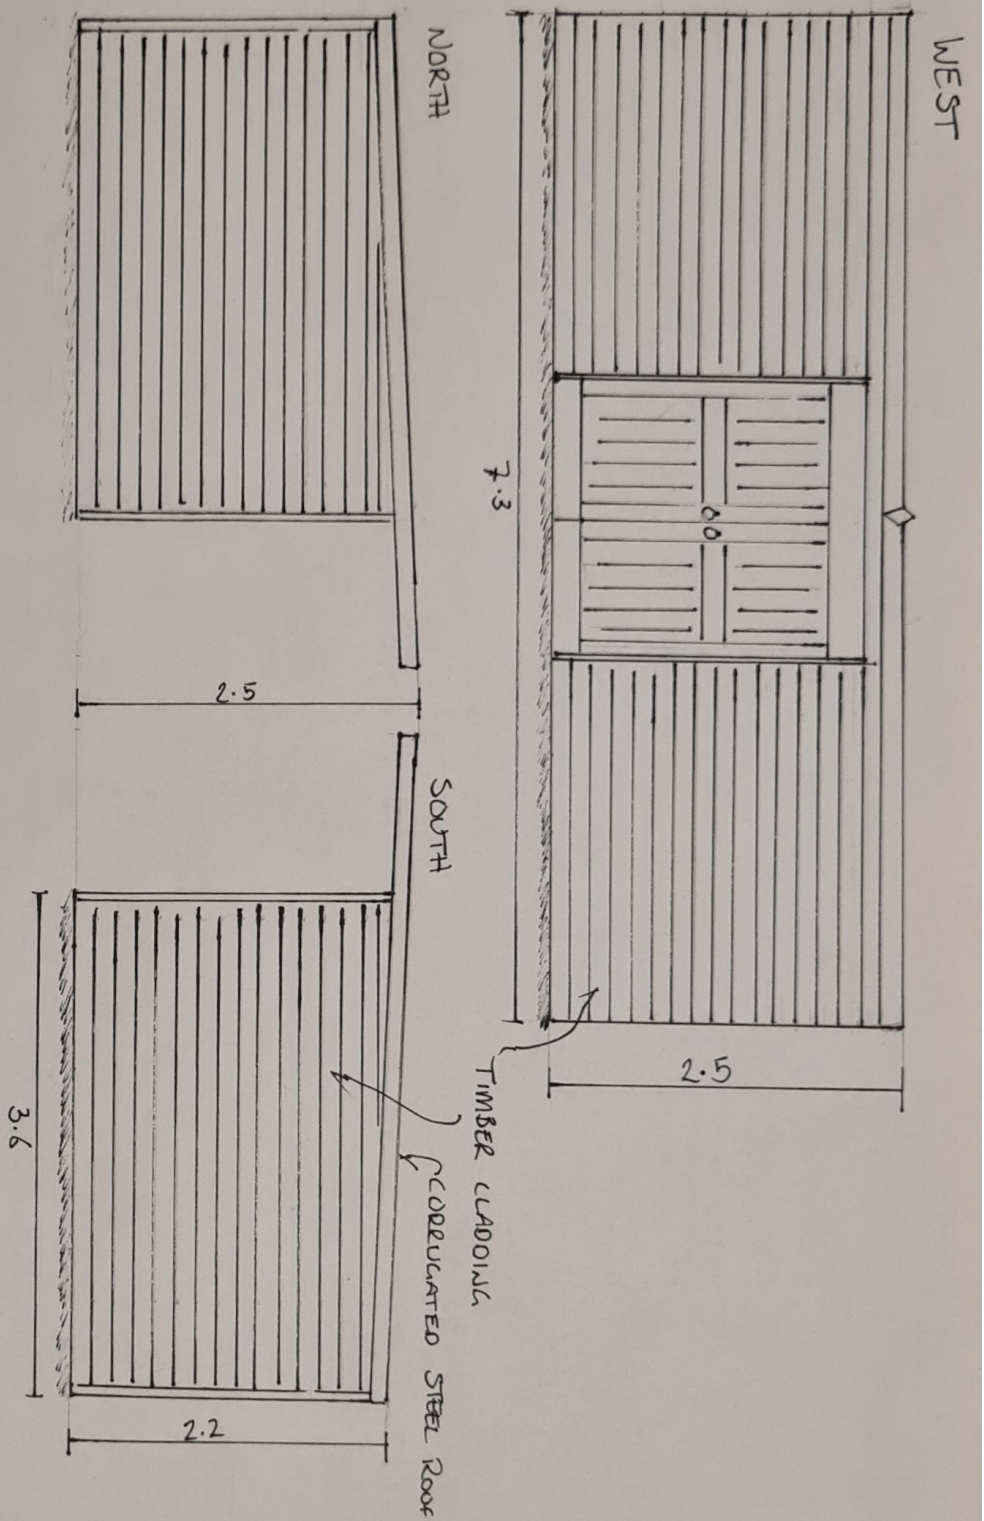

93 STALLADE DRIVE
 WEST PUCKBECK
 SPACING
 PEN 3RD
 PROPOSED HAYBARN
 DRAWING - ELEVATIONS
 SCALE - 1:500