

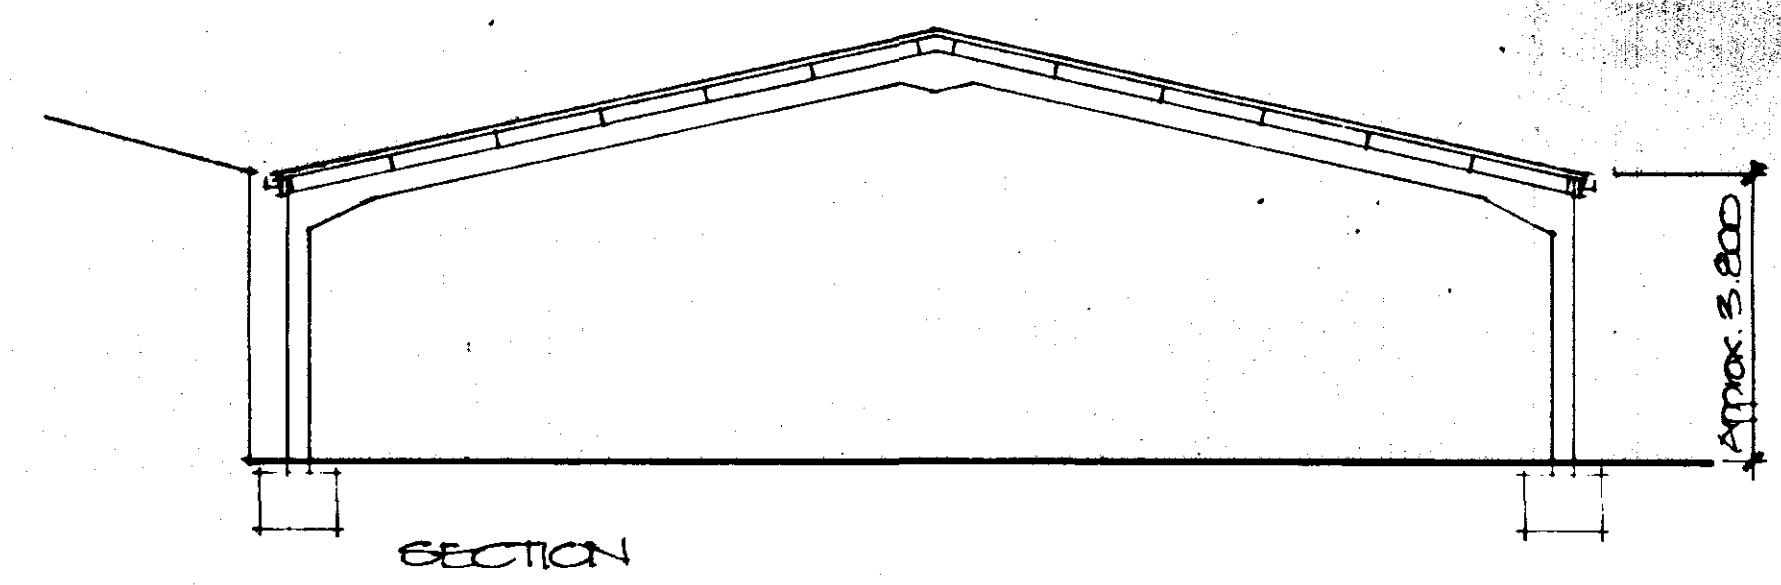
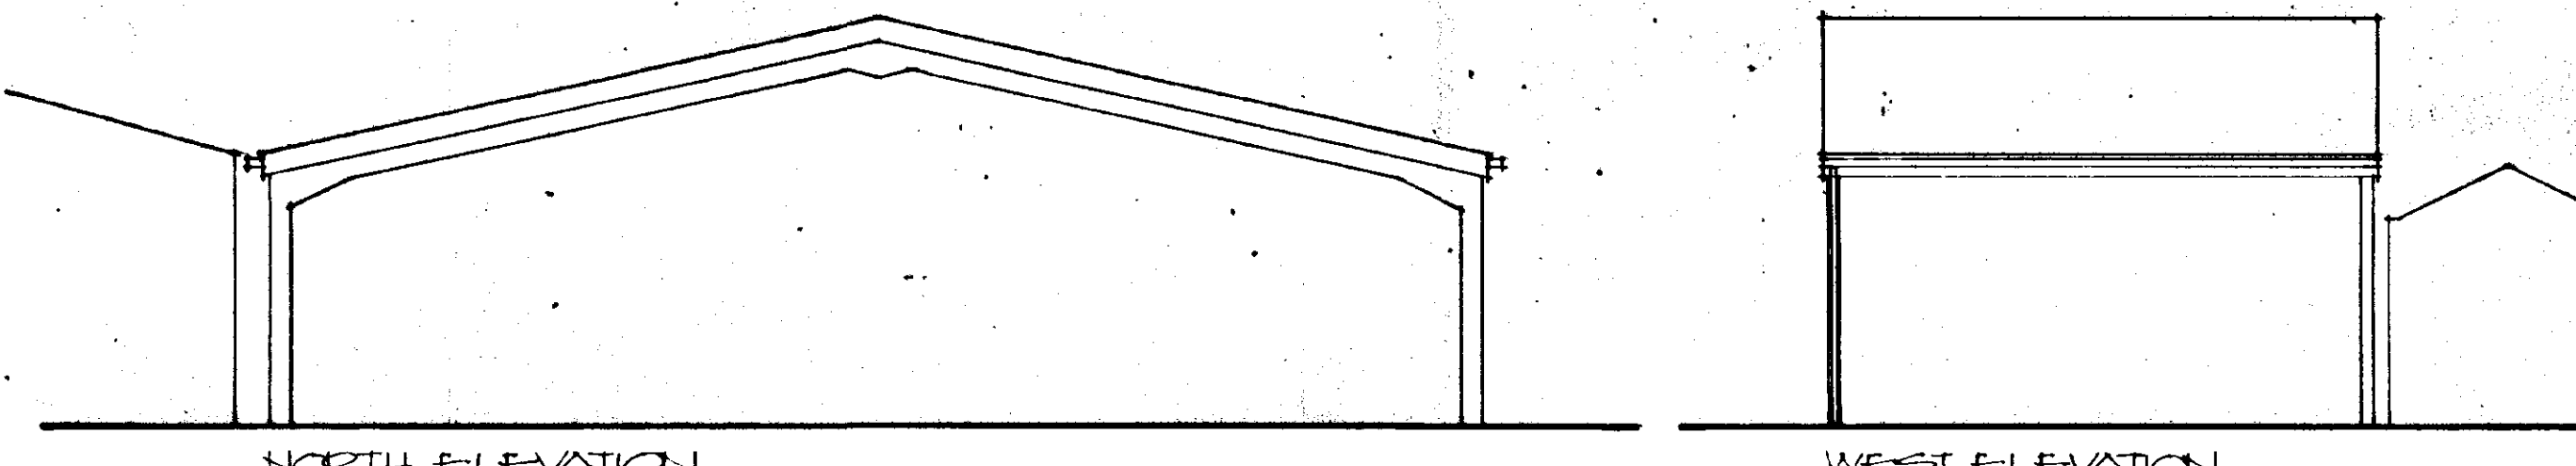
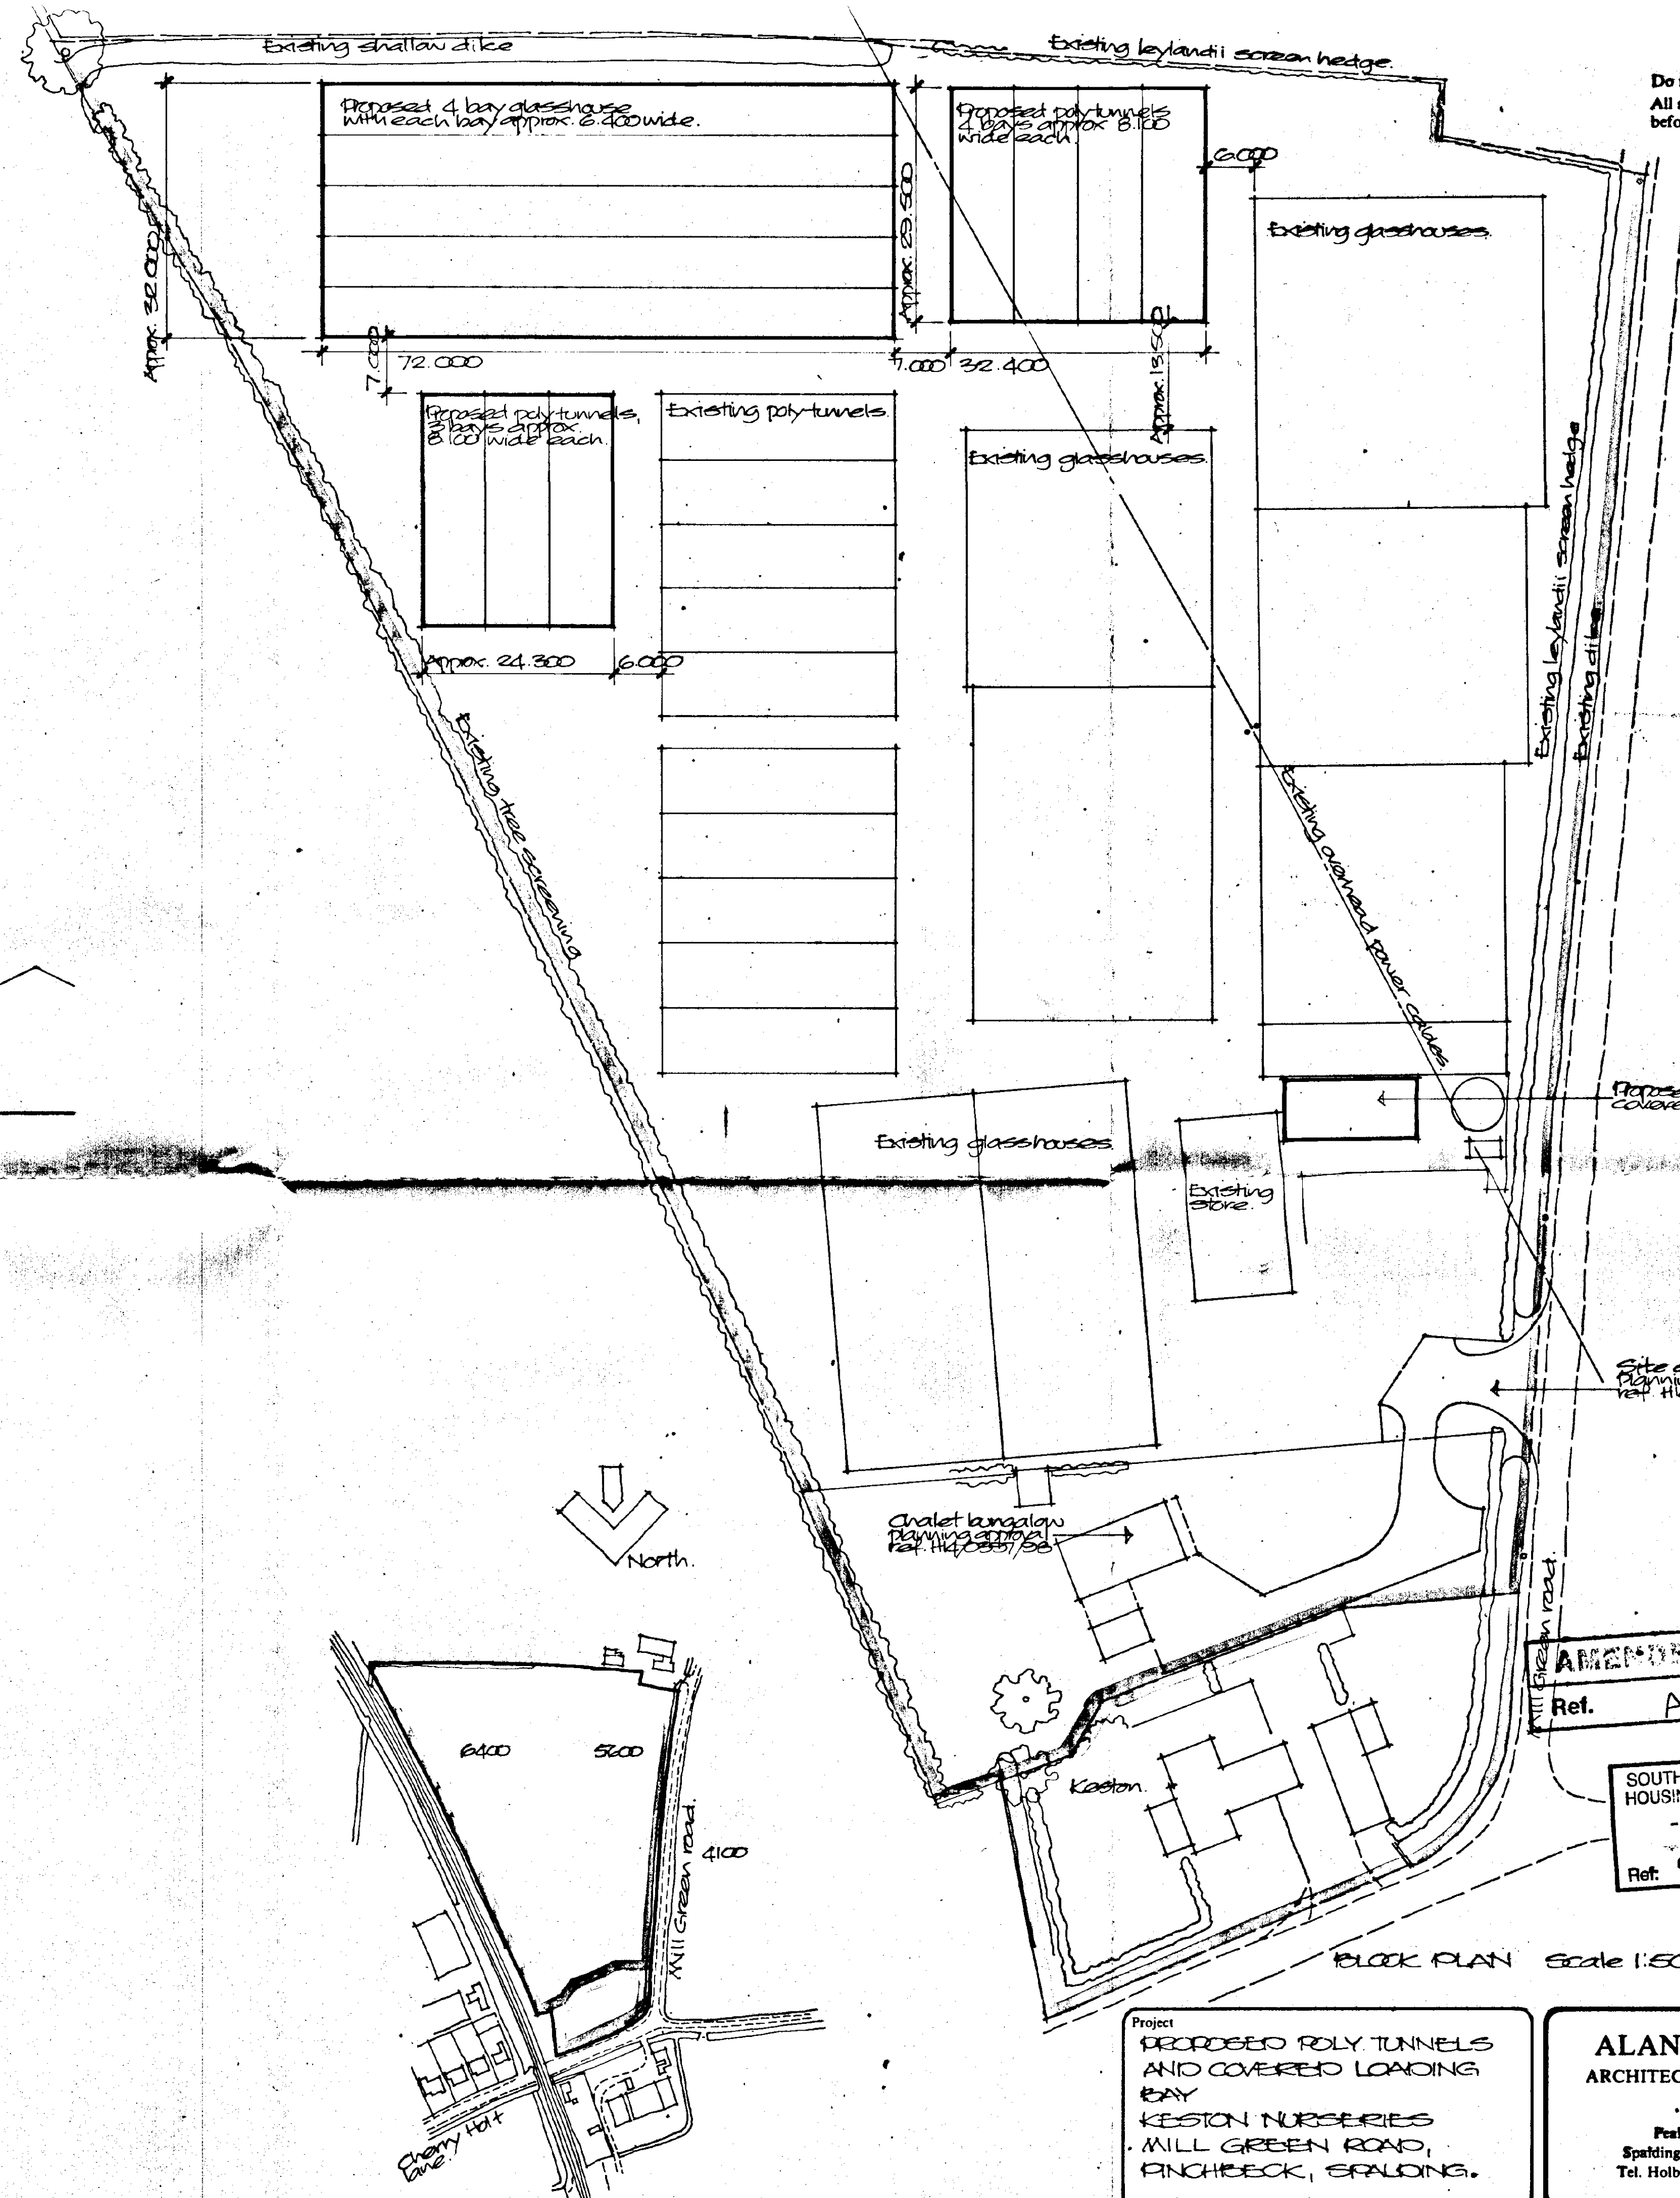


Do not scale off this drawing.
All site dimensions to be checked
before work commences.

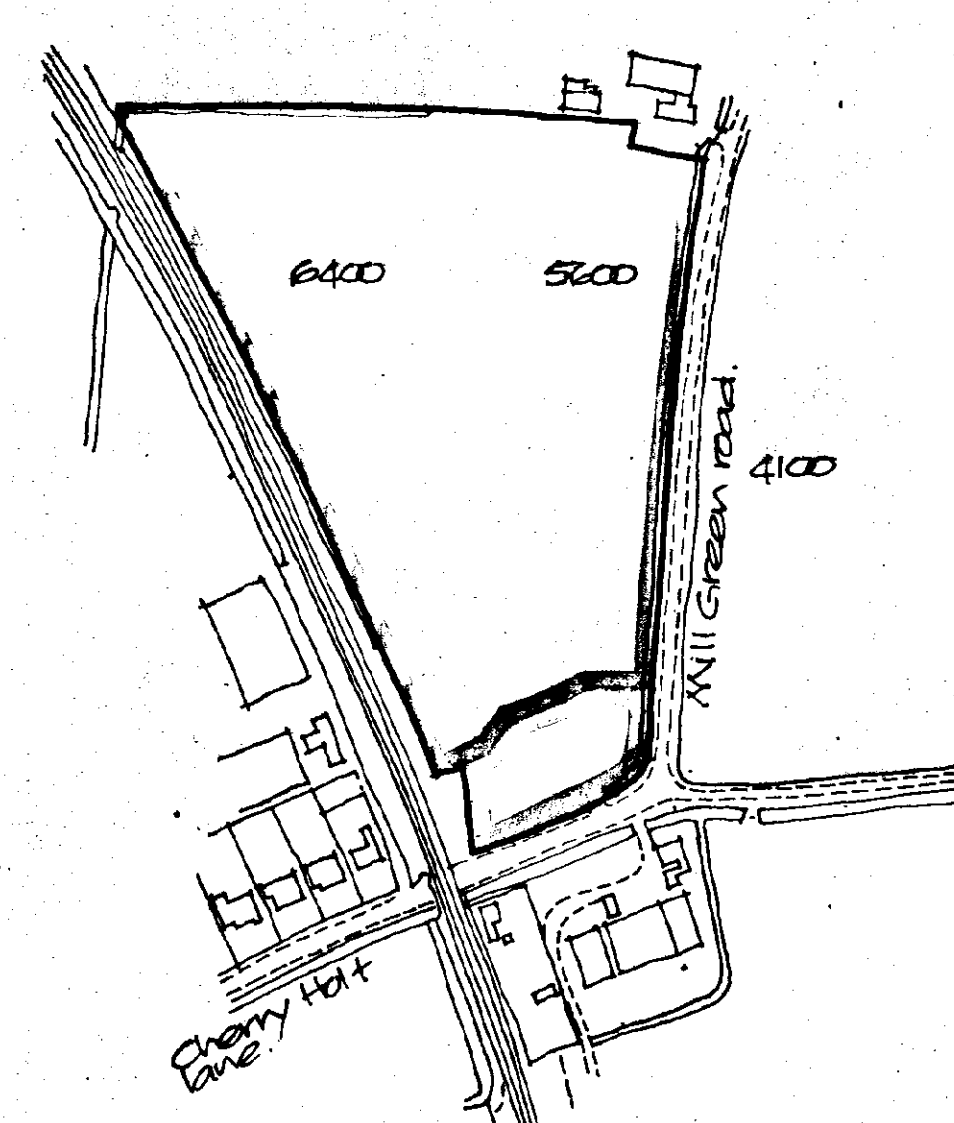

Big six struts support roof finish on steel purlins and steel portal frame.

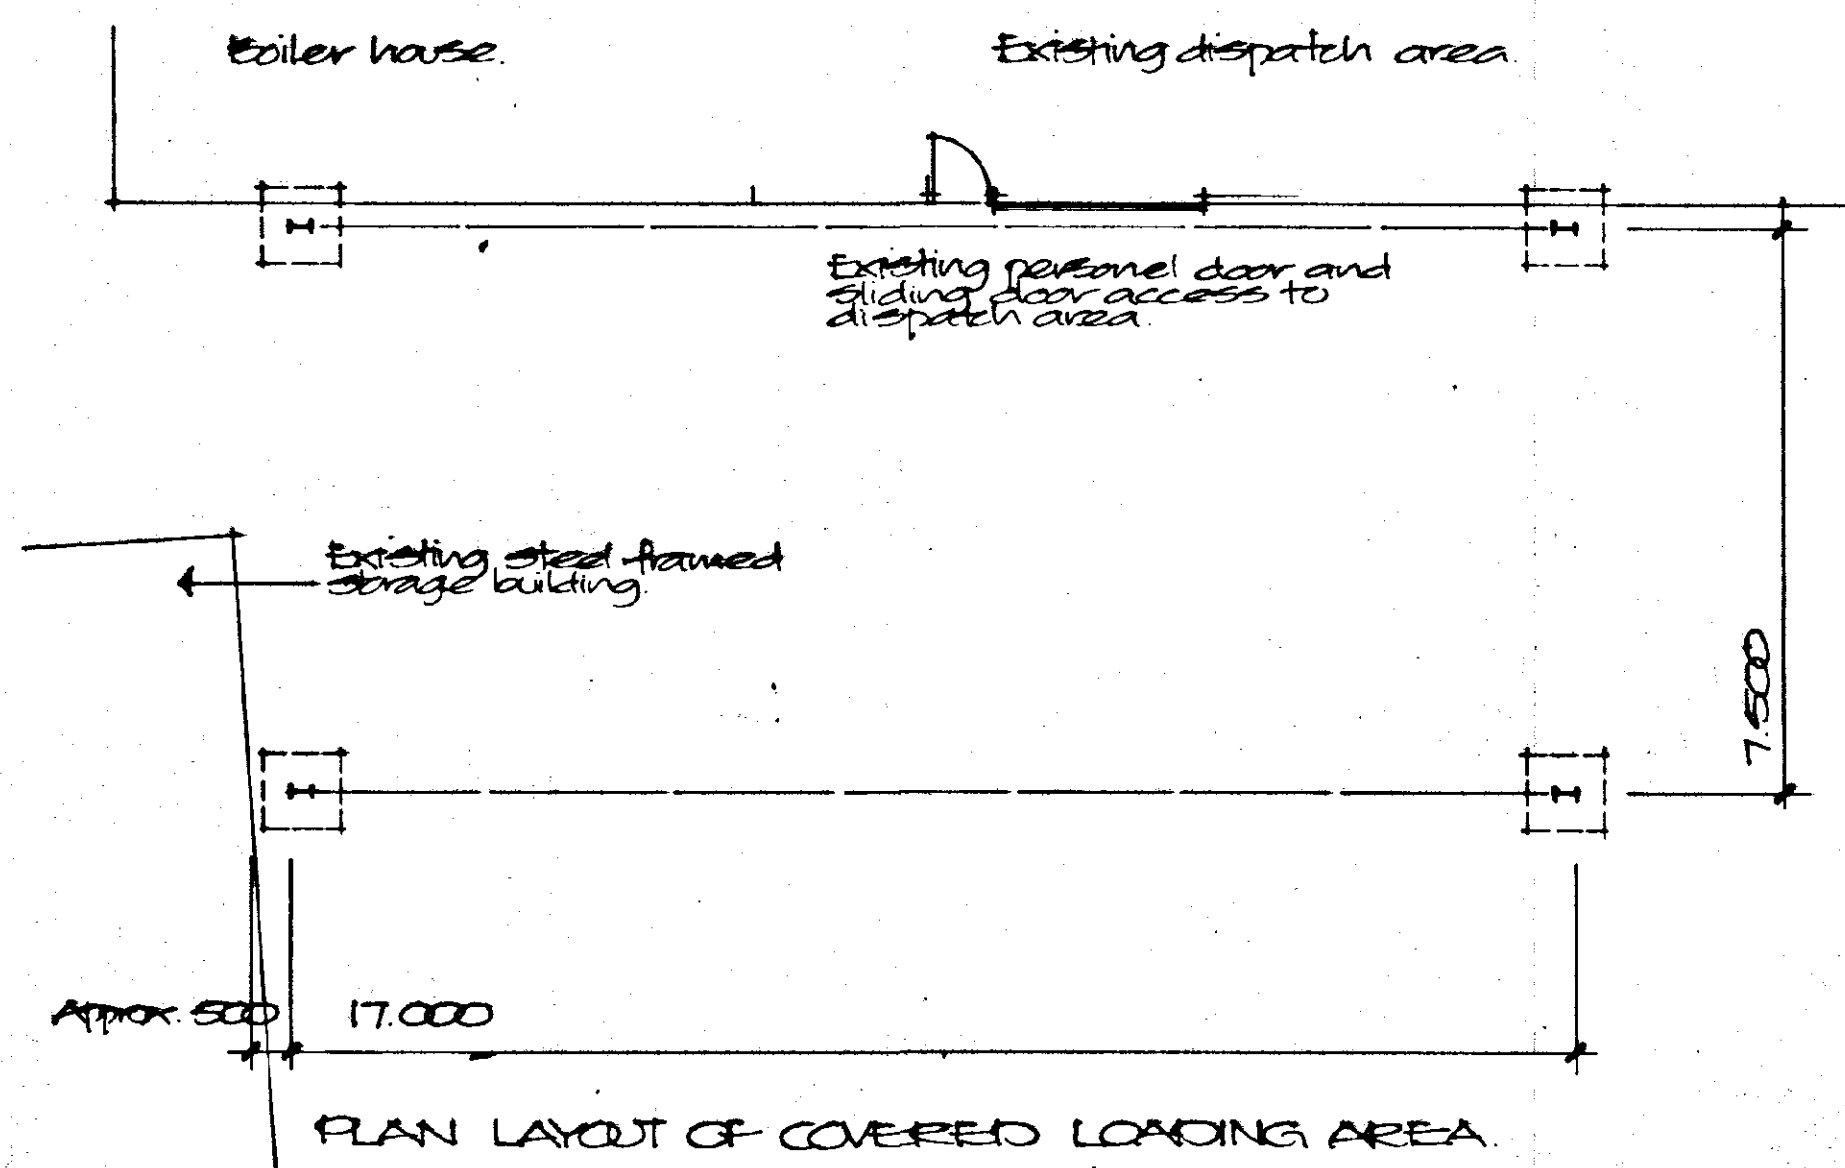

LOCATION PLAN Scale 1:2500
Amendment 'A' 28.6.99
Date of proposed poly tunnels replaced by glasshouse reduction in area of 324.45m².

AMENDED PLAN
Ref. A1

SOUTH HOLLAND DC HOUSING & PLANNING
- 1 JUL 1999
Ref. 0394/99


Project
PROPOSED POLY TUNNELS AND COVERED LOADING BAY
KESTON NURSERIES
MILL GREEN ROAD, FINCHBECK, SPALDING.

ALAN HORNSBY ARCHITECTURAL SERVICES
"Little Acre"
Peak Hill, Cowbit,
Spalding, Lincs. PE12 6AW
Tel. Holbeach (01406) 380591

Client
DR & M HULL

Scale 1:100
Date April 99
Drg. no. 99/22/01A

Do not scale off this drawing.
All site dimensions to be checked
before work commences.

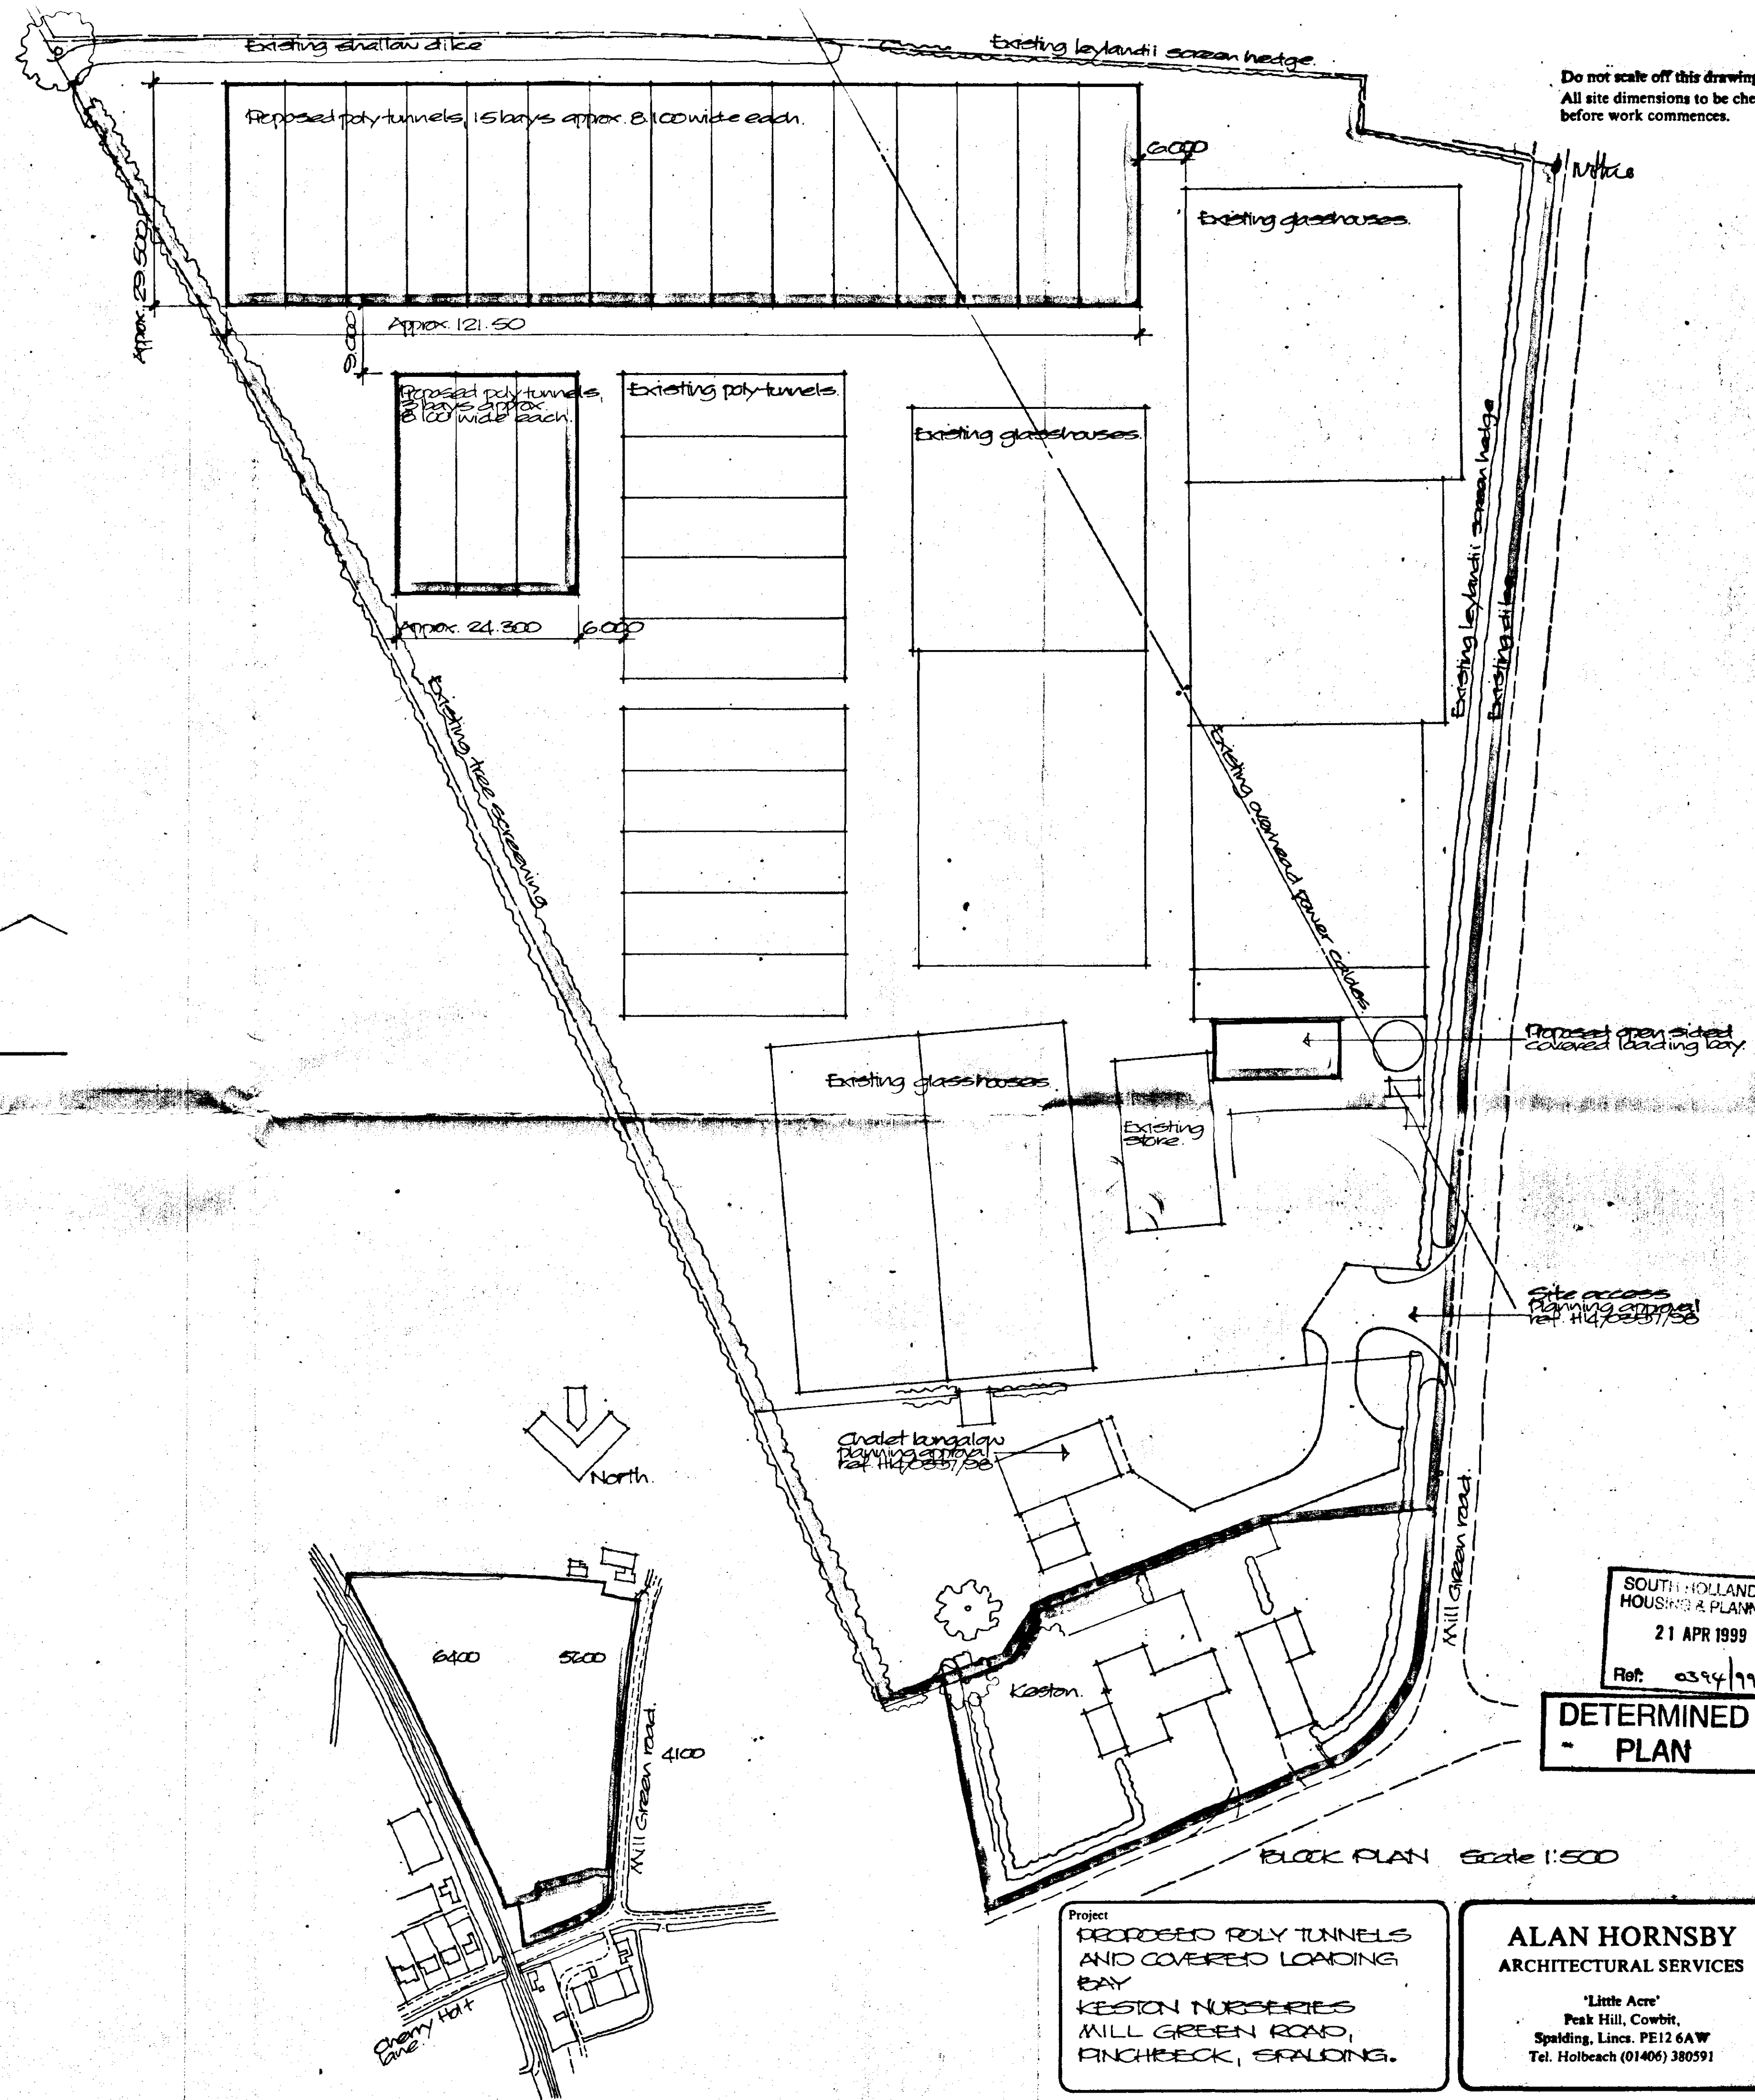

SOUTH HOLLAND DC
HOUSING & PLANNING
21 APR 1999
Ref: 0394/99

**DETERMINED
PLAN**

Project
**PROPOSED POLY TUNNELS
AND COVERED LOADING
BAY
KESTON NURSERIES
MILL GREEN ROAD,
PINCHBECK, SPALDING.**




**ALAN HORNSBY
ARCHITECTURAL SERVICES**

"Little Acre"
Peak Hill, Cowbit,
Spalding, Lincs. PE12 6AW
Tel. Holbeach (01406) 380591

Client
DR. & M. HULL

Scale 1:100
Date April 99
Drg. no.
99/22/01

AM ADMEL 230

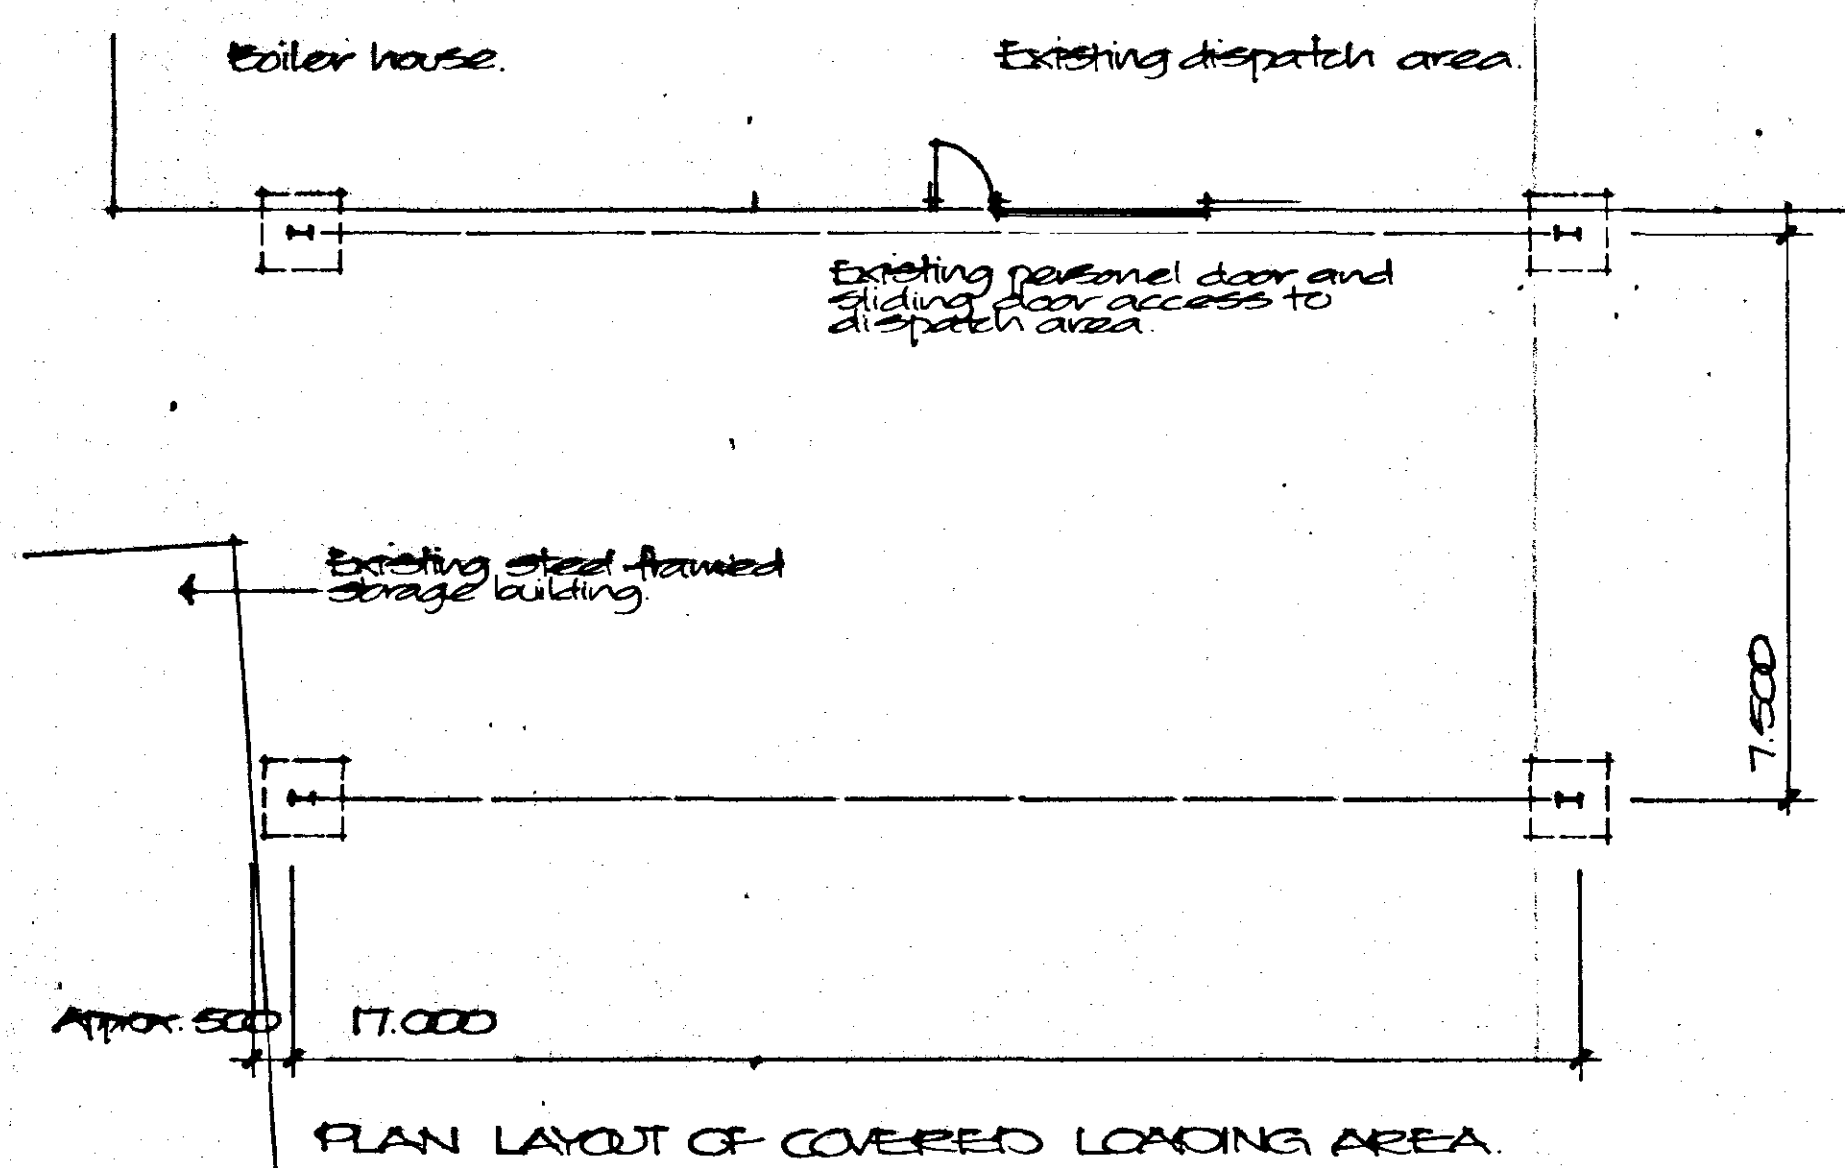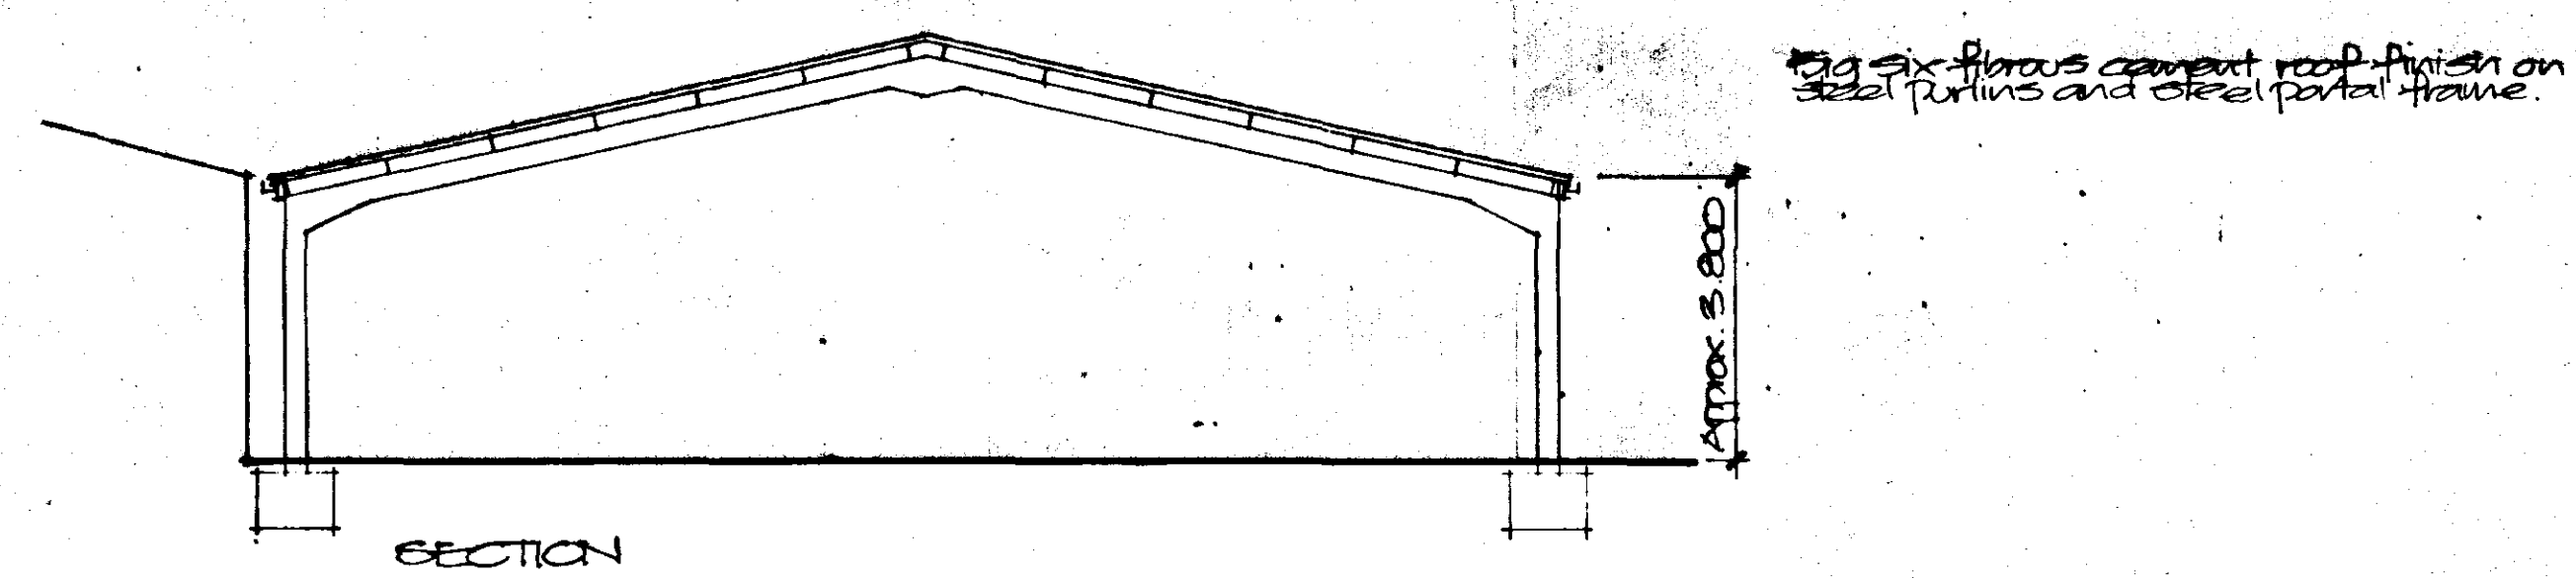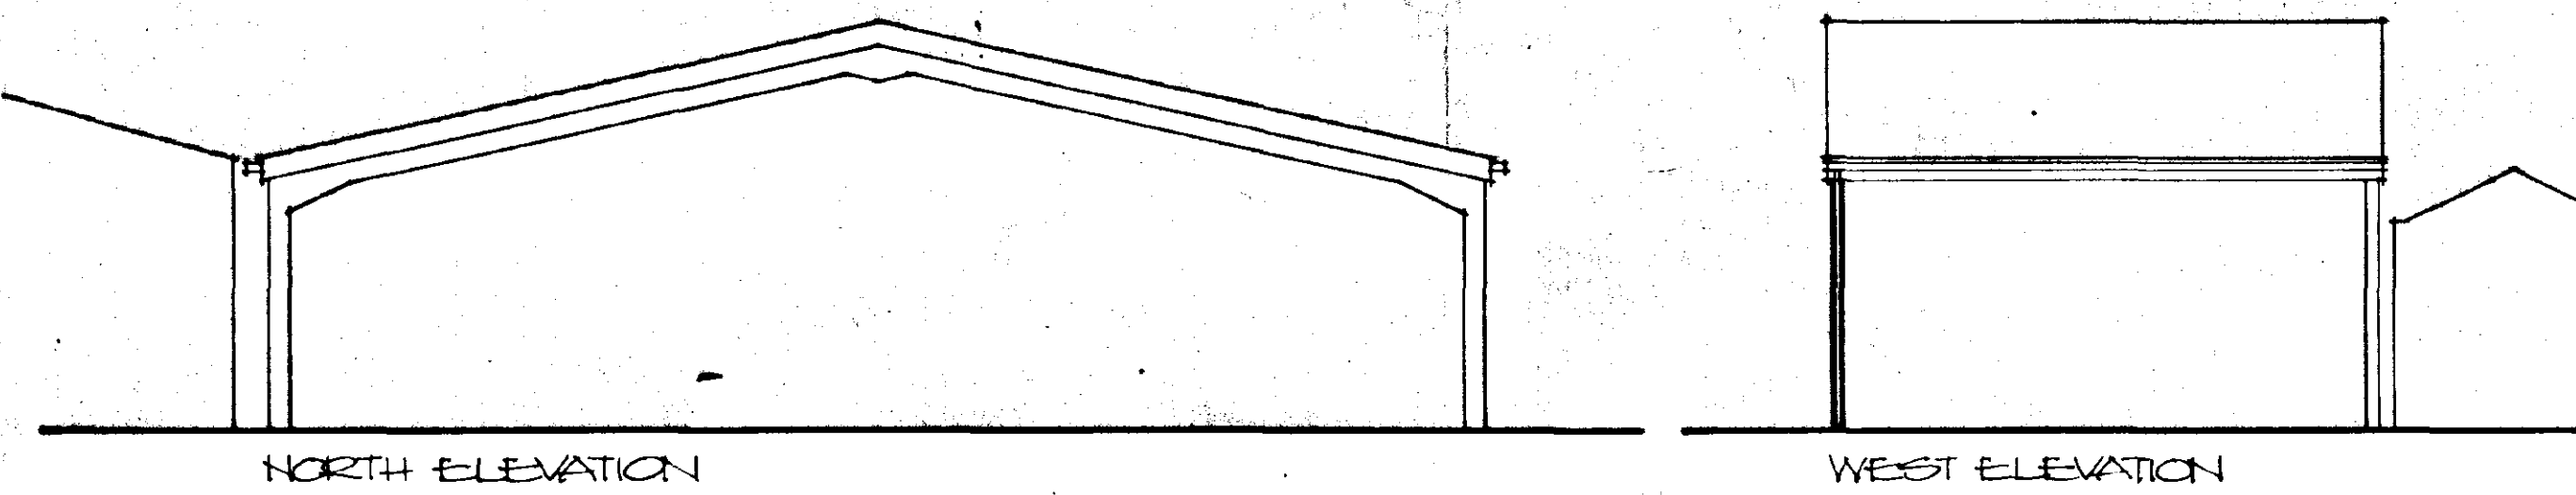

LOCATION PLAN Scale 1:2500