



Proposed Elevations

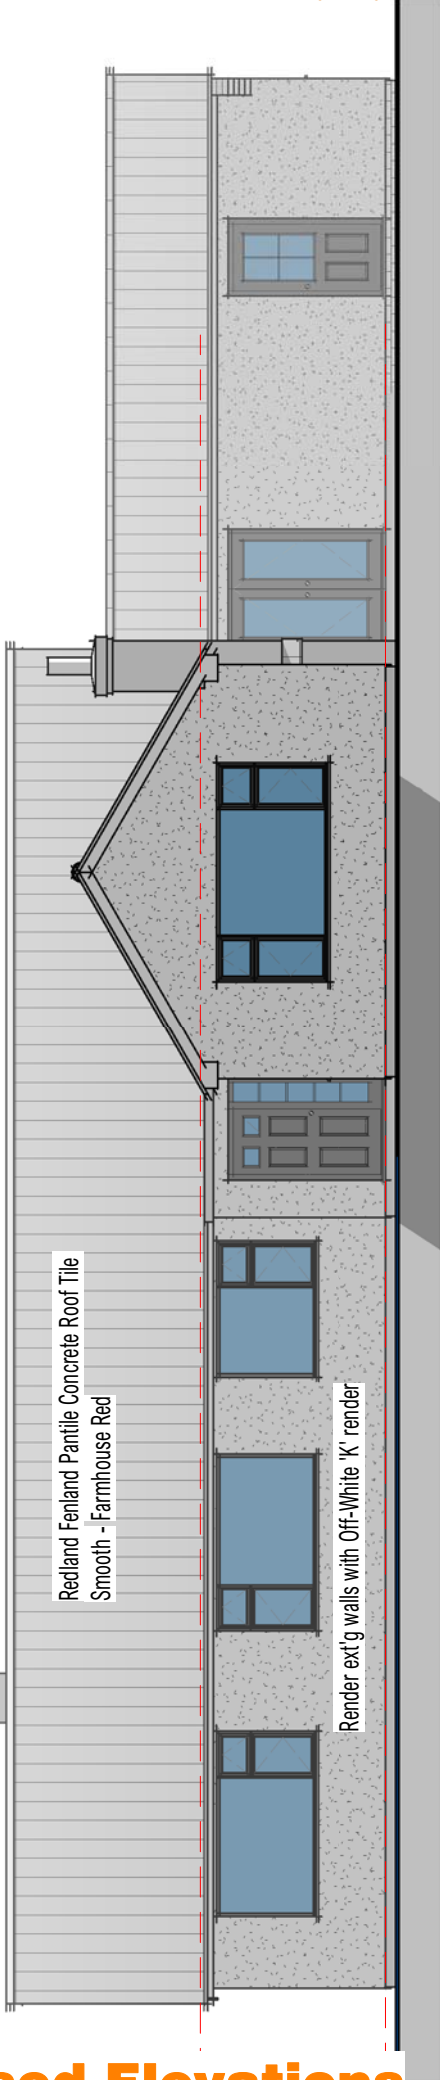

Elevation 01 - Front

1 : 100

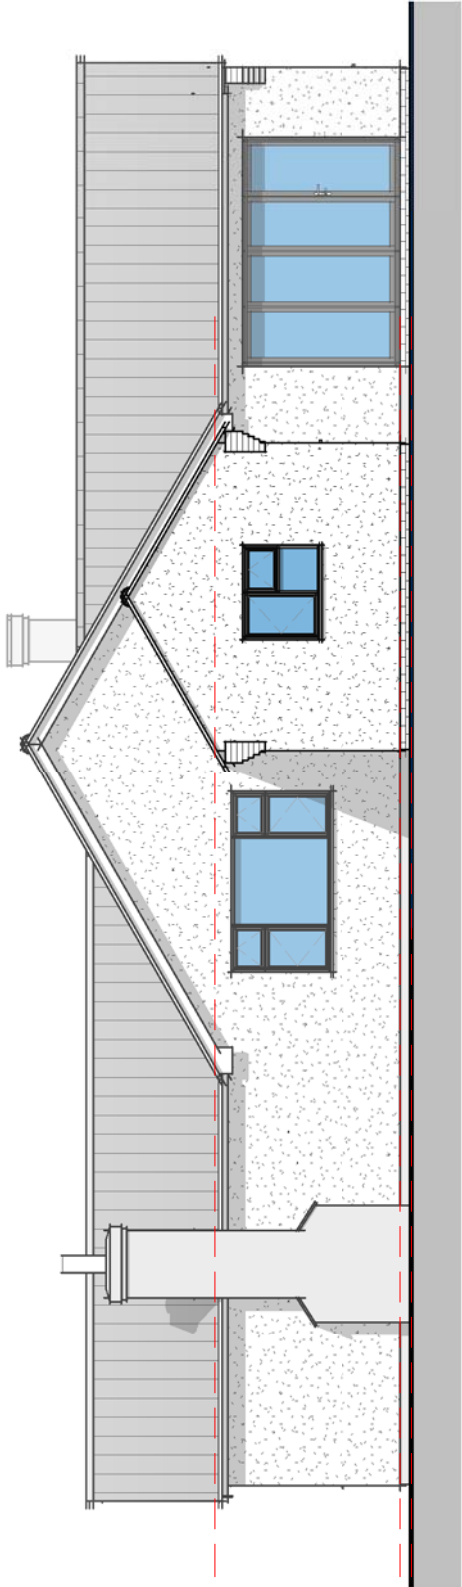


Elevation 02 - Right

1 : 100




VISUAL SCALE 1:100 @ a3

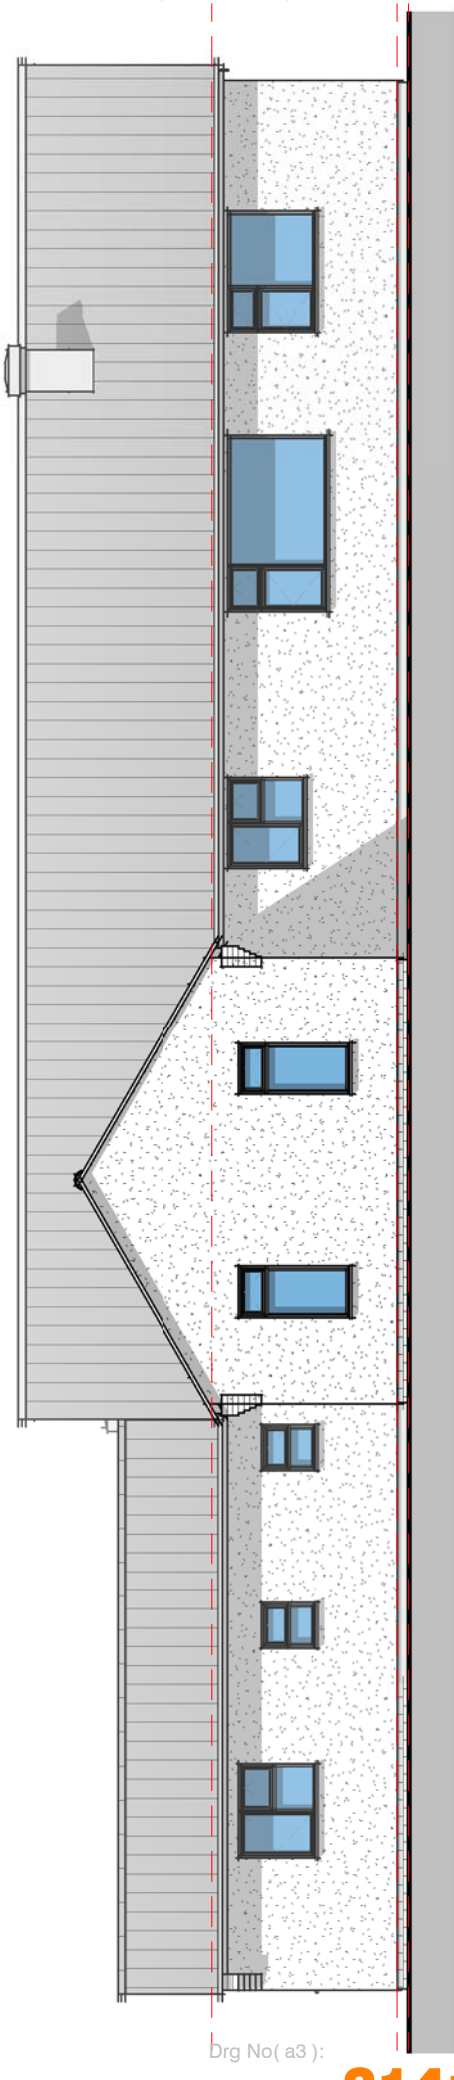

Drg No(a3):

Elevation 03 - Rear

1 : 100

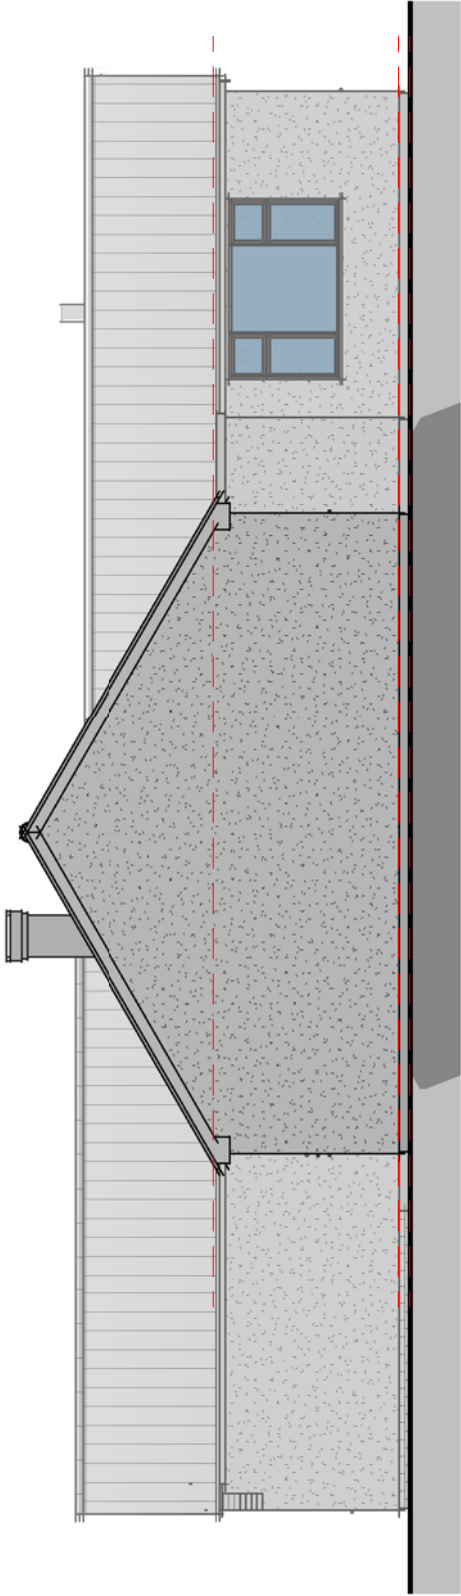

Elevation 04 - Left

1 : 100