


conservatory

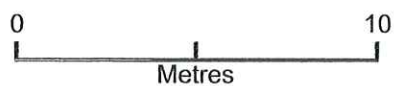

Plan Produced for: simon squence


Date Produced: 31 Mar 2021

Plan Reference Number: TQRQM21090164250969

Scale: 1:200 @ A4

↓ SLOPE UPWARDS.

conservatory

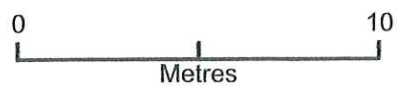


Plan Produced for: simon squance

Date Produced: 31 Mar 2021


Plan Reference Number: TQRQM21090164250969

Scale: 1:200 @ A4


Front View

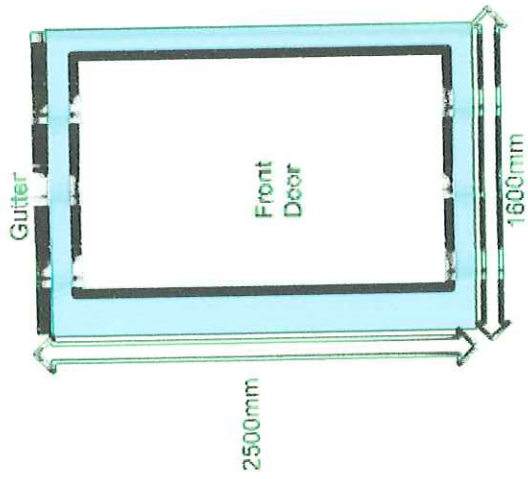


Side View

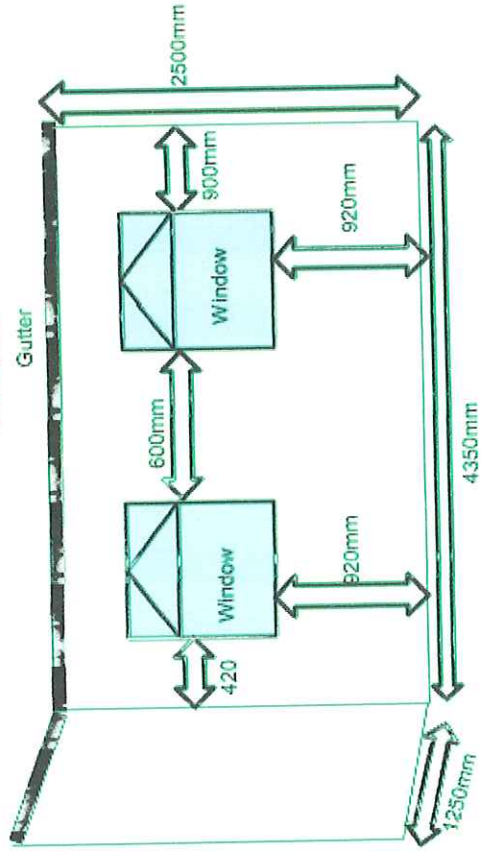


Rear View

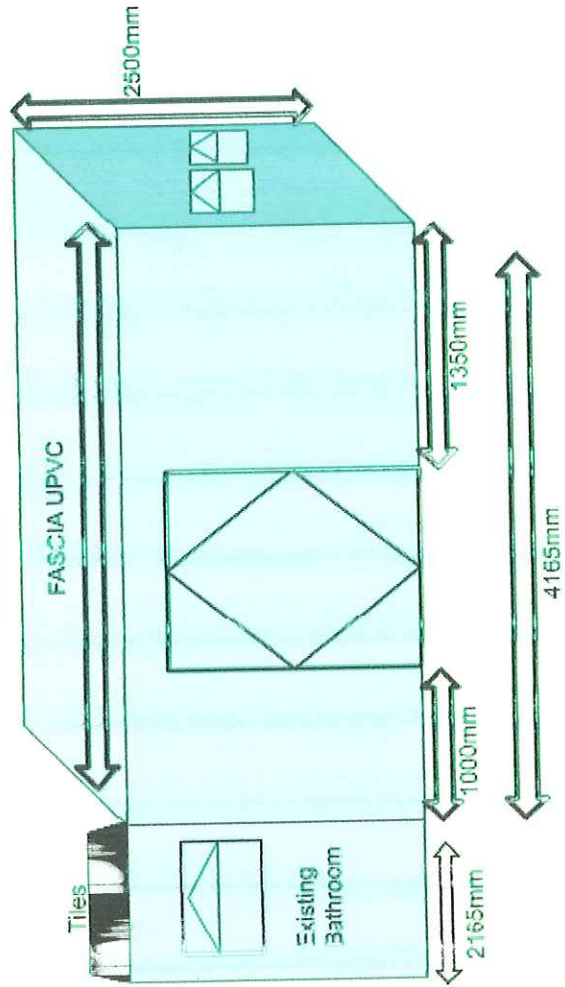

Side View

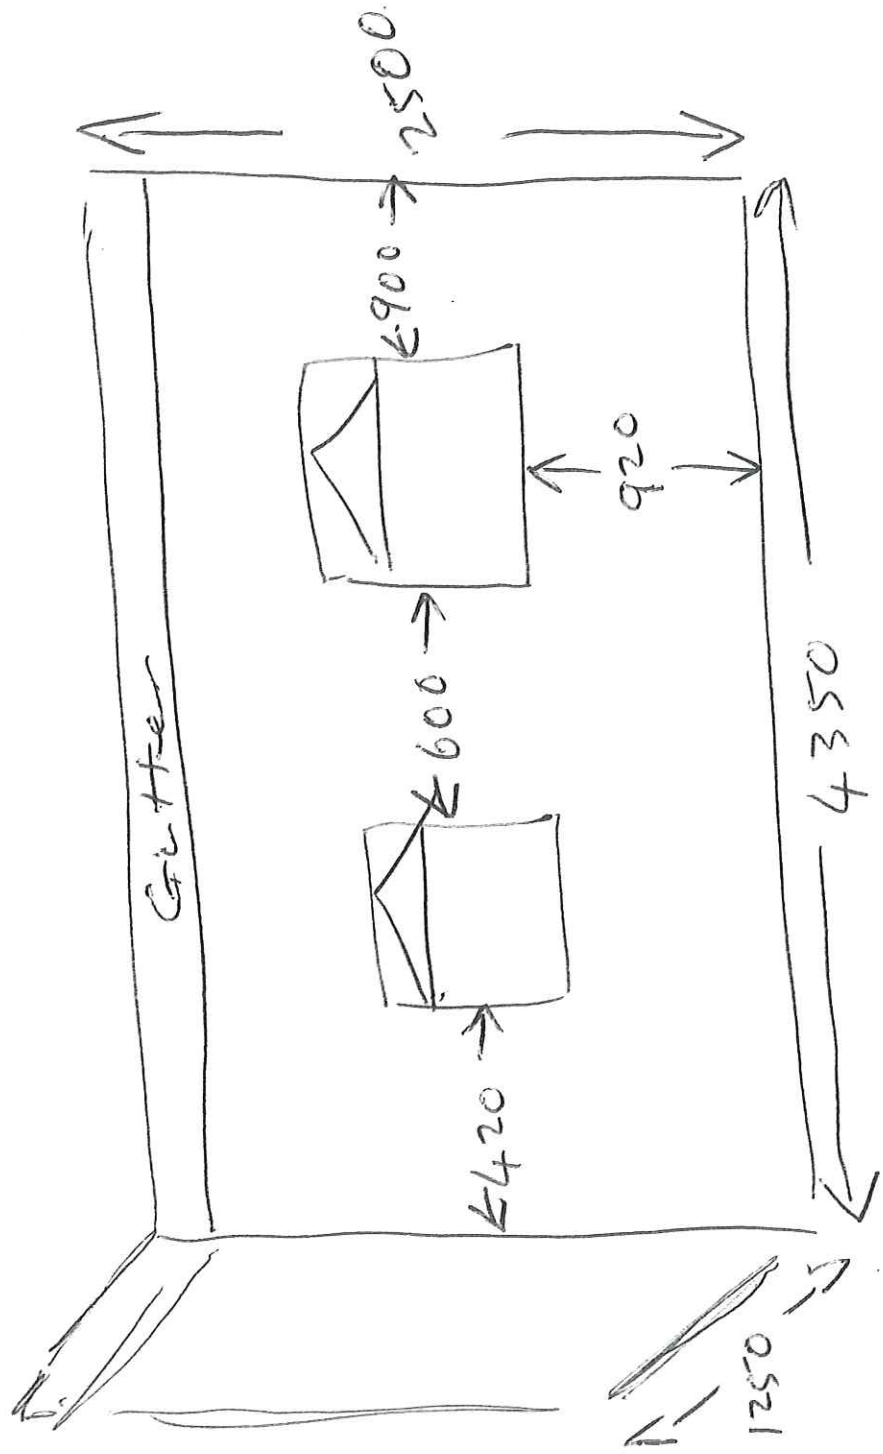

Front View

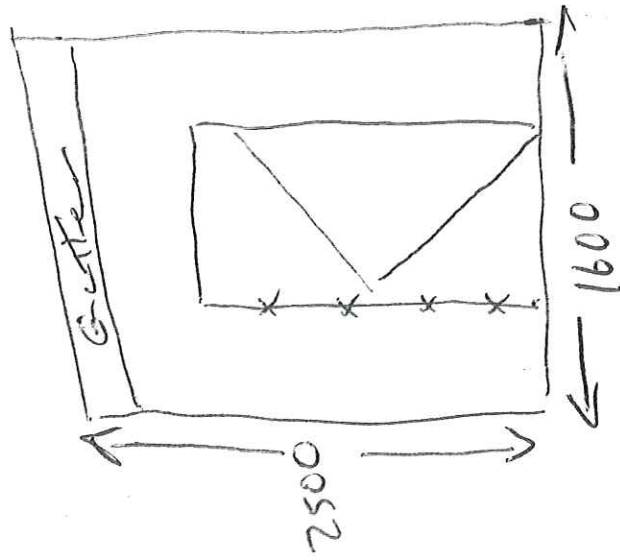

Rear View

