


conservatory - Location Plan

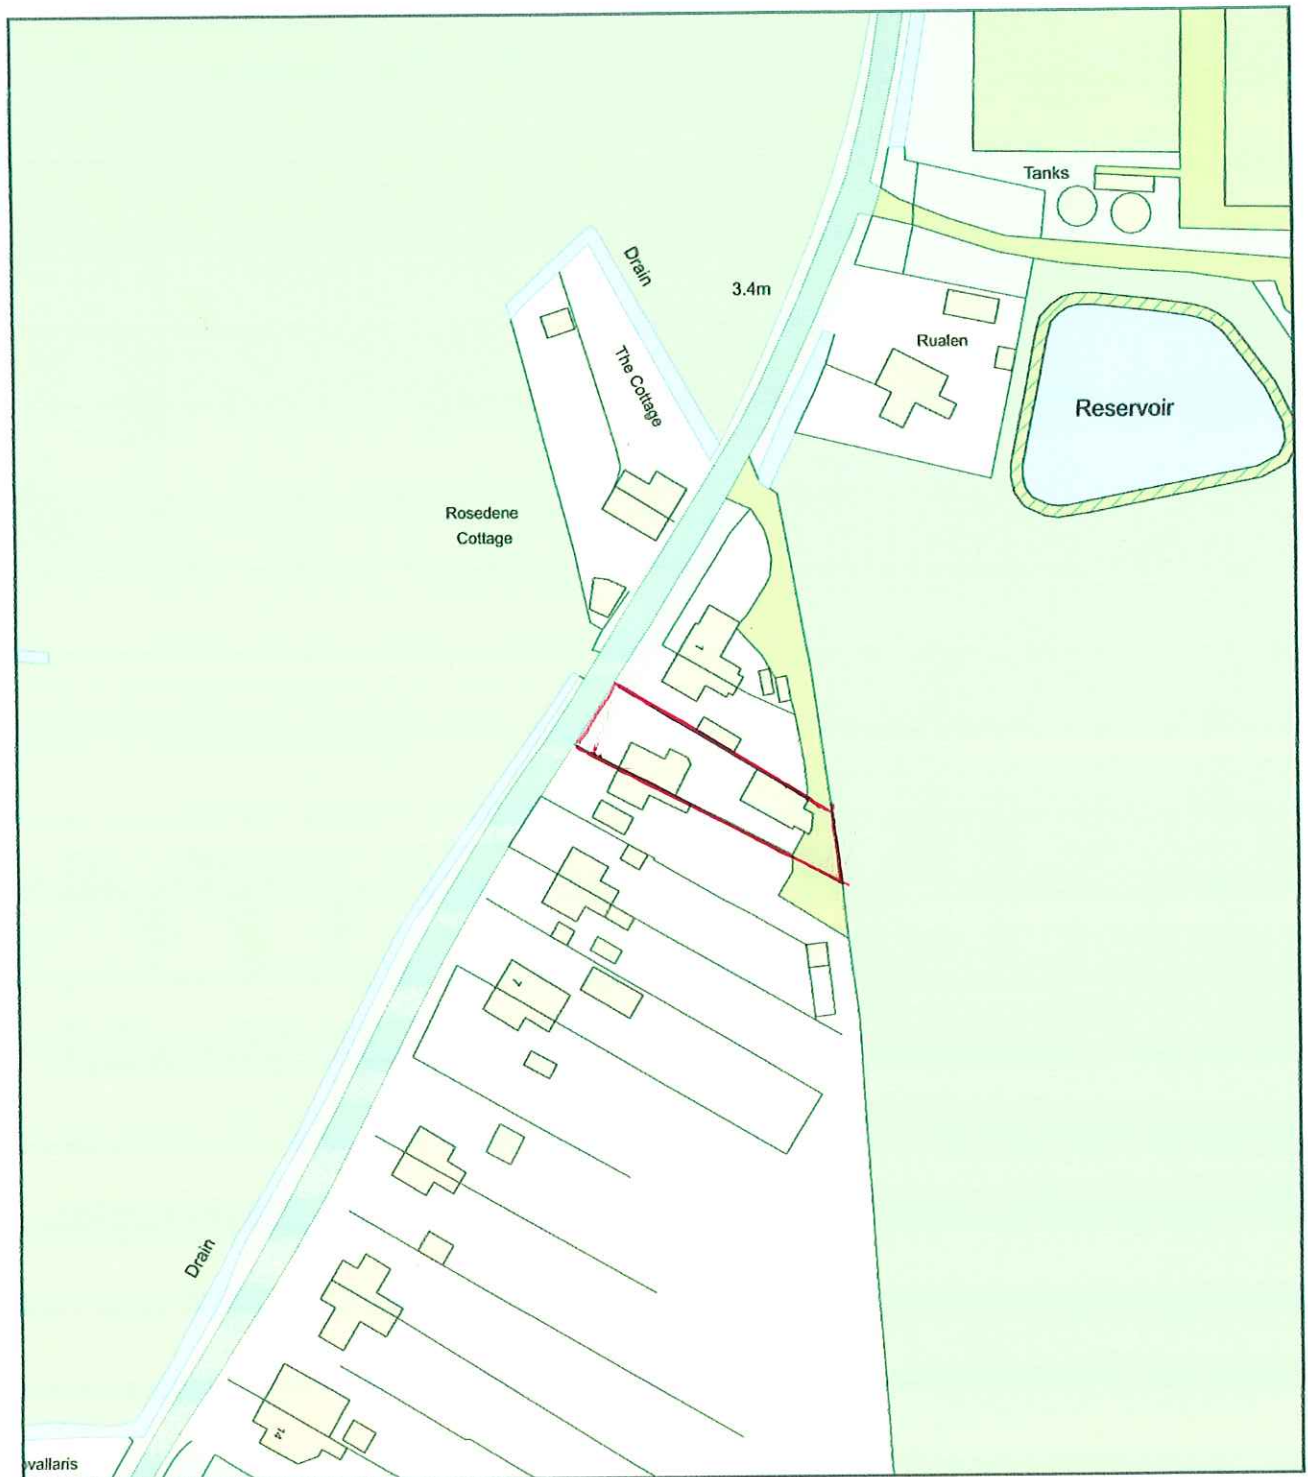

Plan Produced for: simon squence

Date Produced: 31 Mar 2021

Plan Reference Number: TQRQM21090164535439

Scale: 1:1250 @ A4