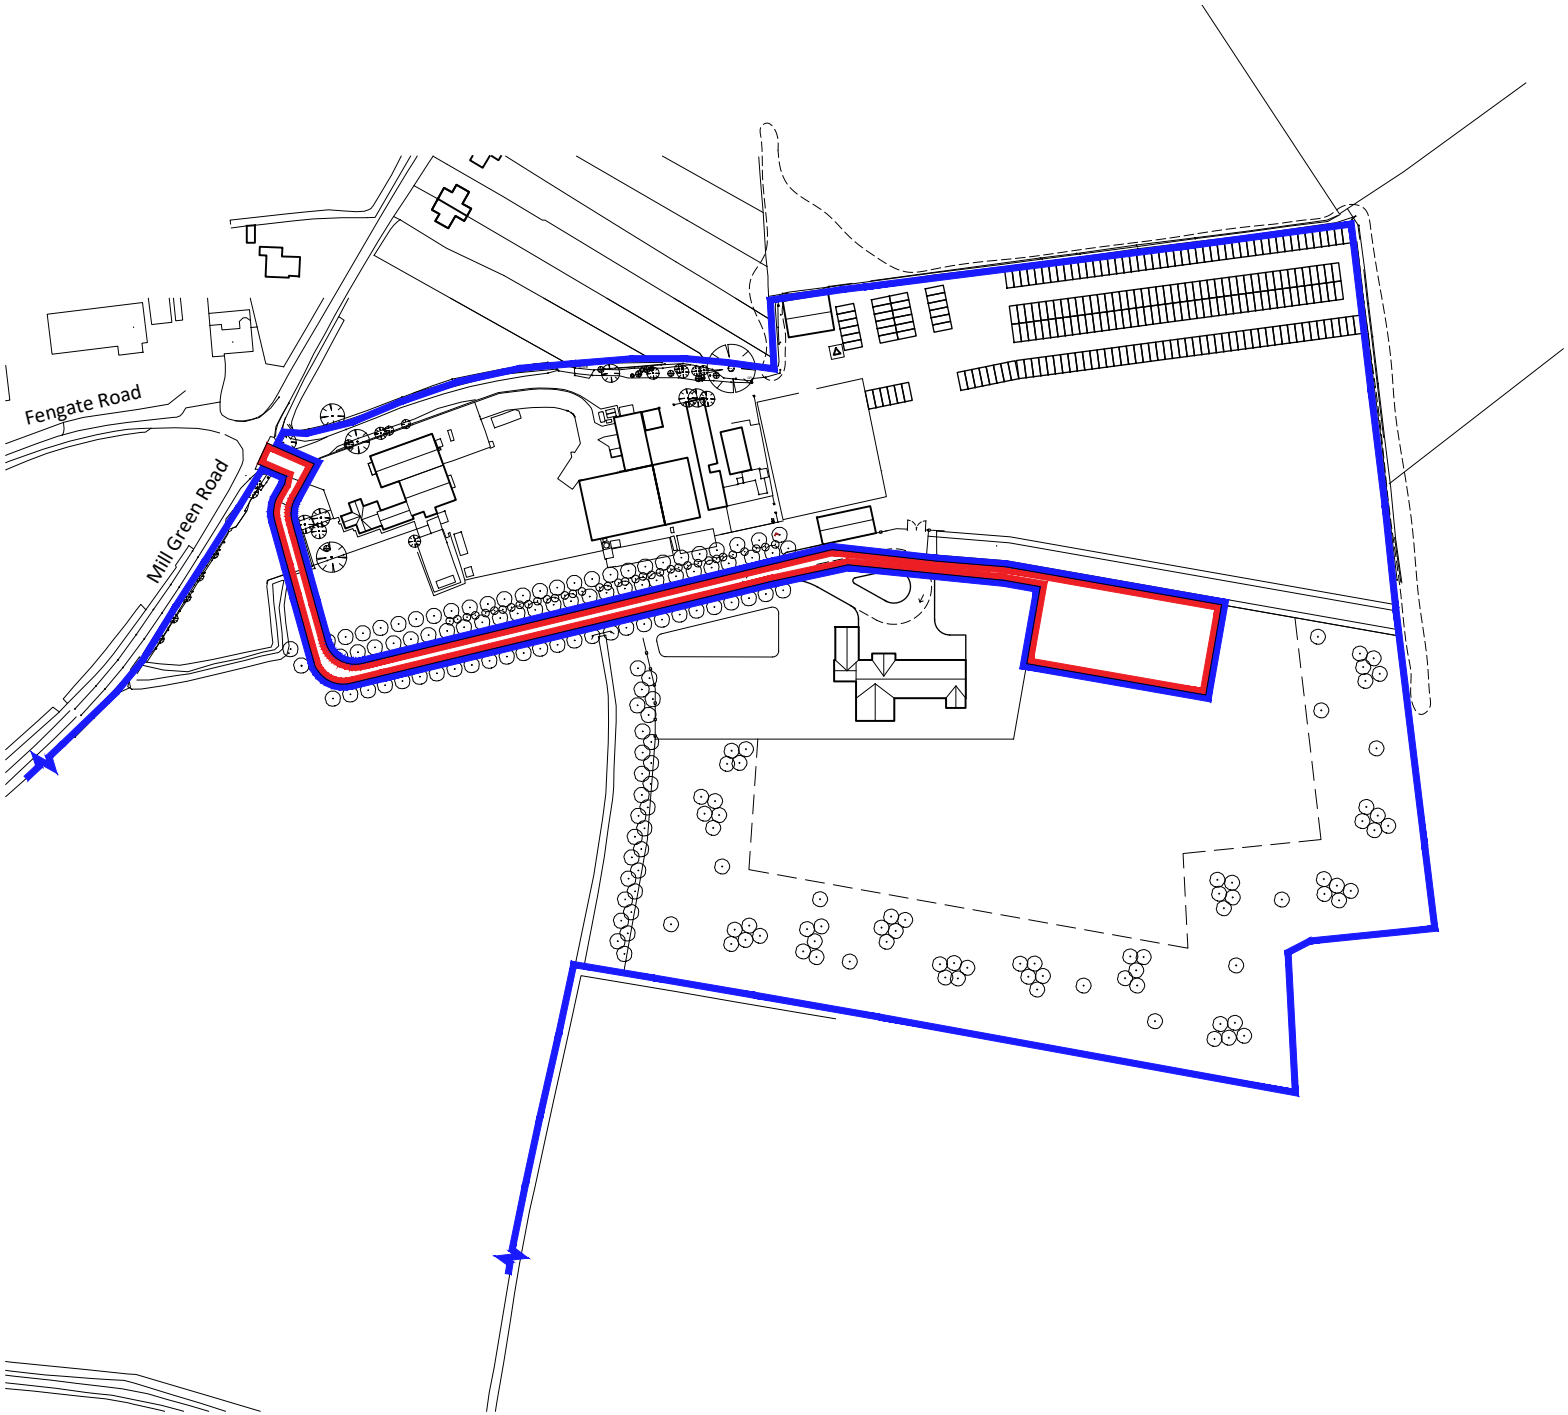


Notes

Copyright
© Robert Doughty Consultancy Limited.
All rights described in the Copyright, Designs and Patents Act 1988 have been asserted.

Ordnance Survey Map
© Crown Copyright. OS Licence No: AR 100010613.

N

0 20 40 60 80 100m

Rev	Description	Date
-	-	-

rdc
Robert Doughty Consultancy

32 High Street, Helpringham
Sleaford, Lincolnshire, NG34 0RA

Tel: 01529 421646
Email: admin@rdc-landplan.co.uk
Web: www.rdc-landplan.co.uk

Client
Mark Scotney

Project
Agricultural store
Mill Green Road, Pinchbeck

Drawing
Location Plan

Scale @ A4	Date
1: 2500	17/04/25

Drawn By	Checked By
WW	-

Job Number	Status	Purpose of Issue
823-34	FP	Planning

Drawing No.	Rev
823-34_FP_LP01	-