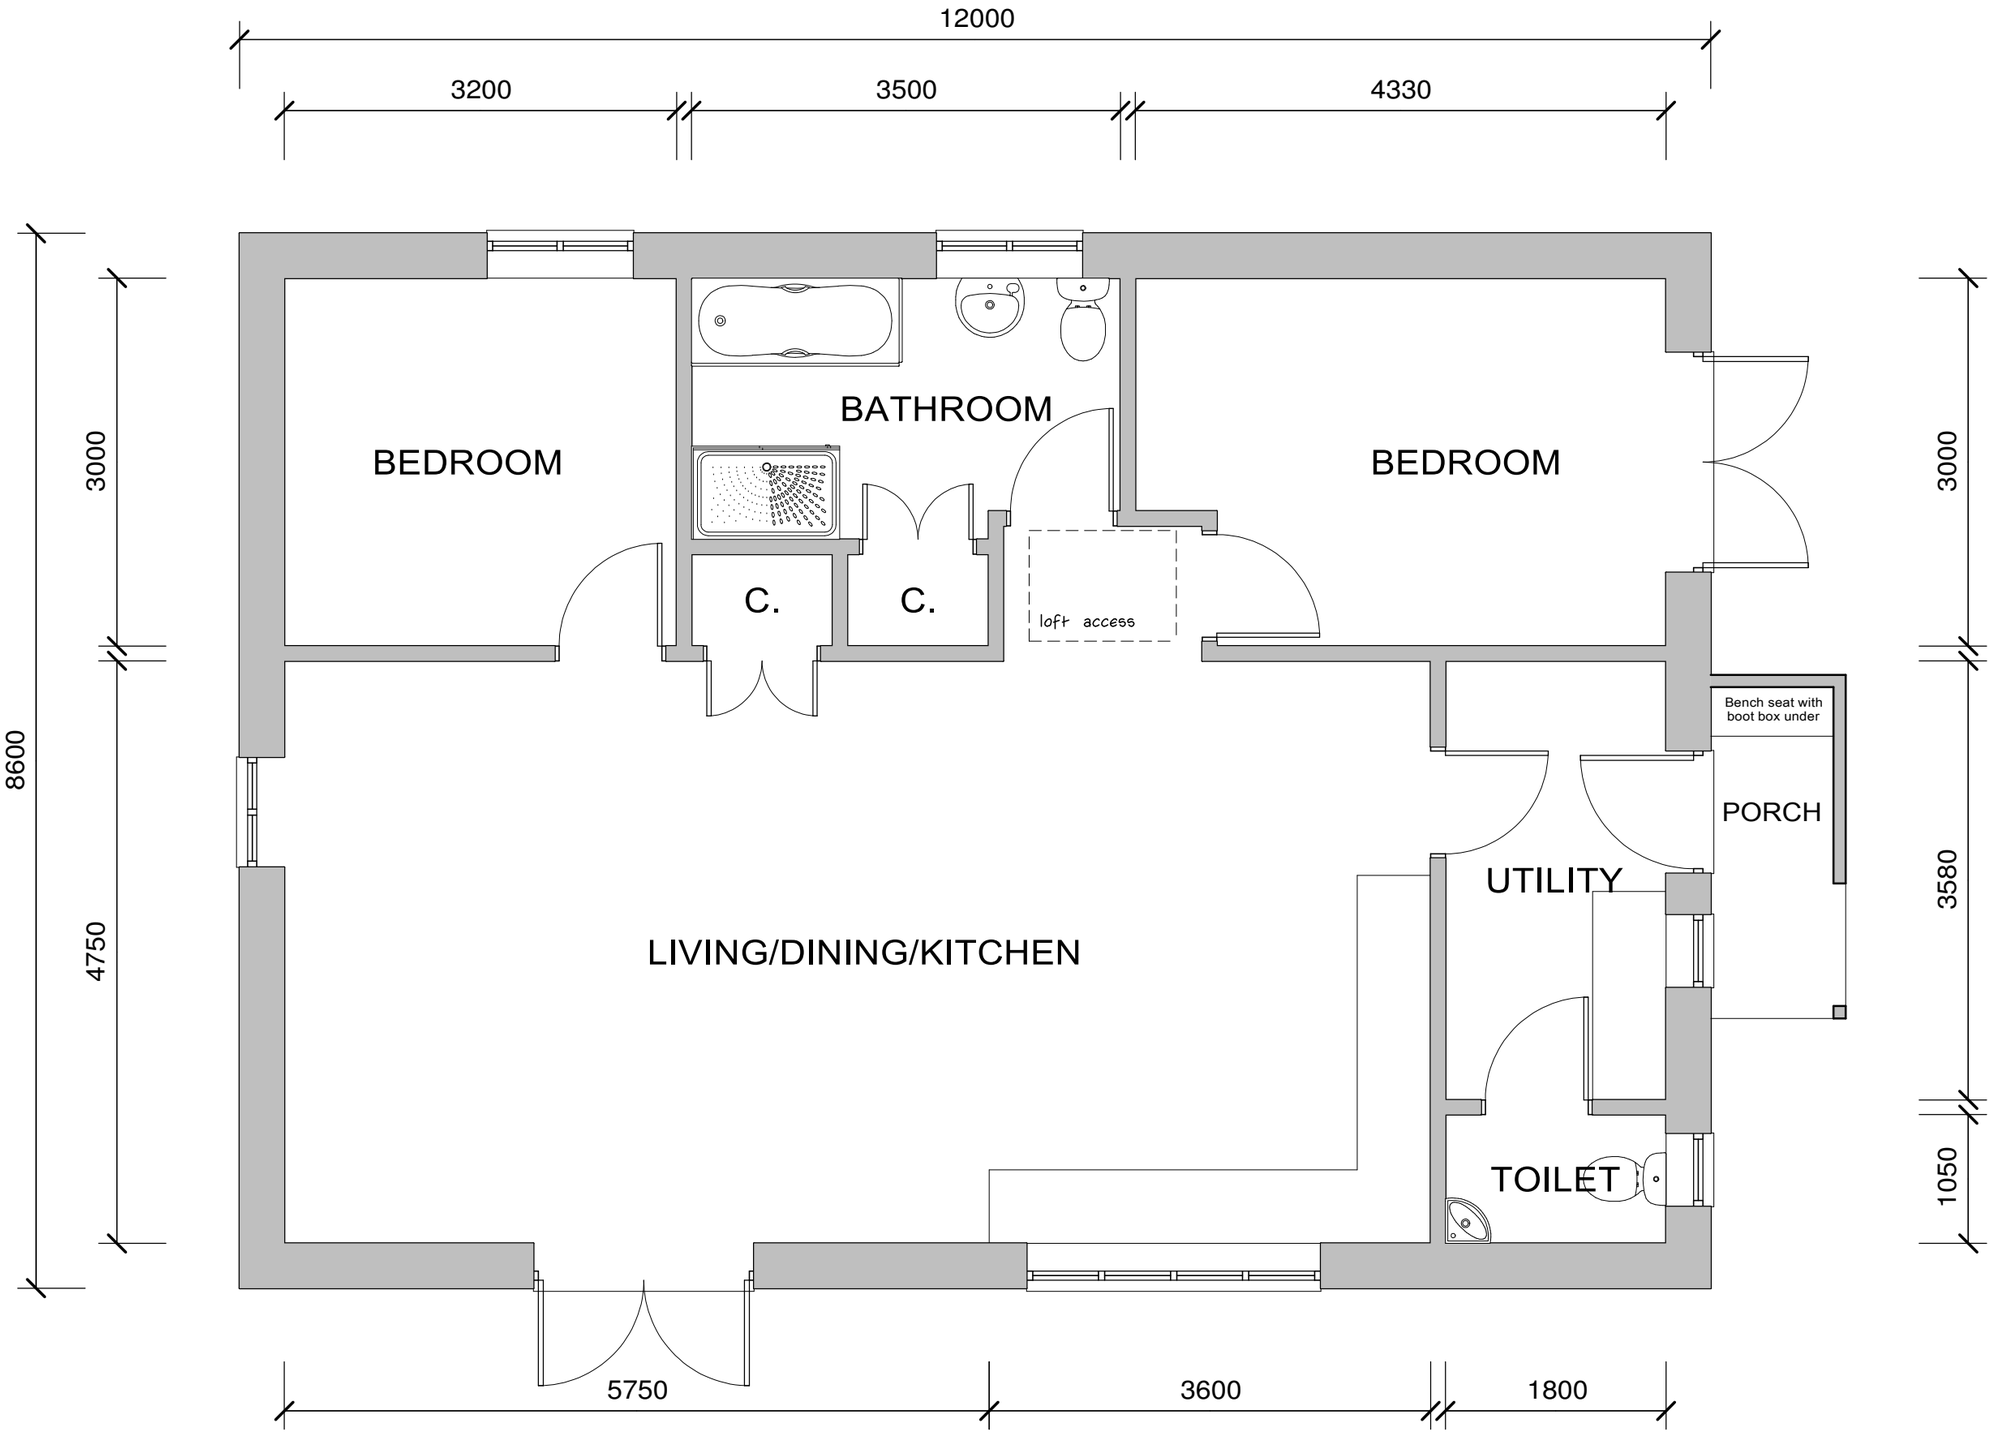


0 1m 2m 3m 4m 5m

SCALE 1:50

1:50 SKETCH PLAN v2

Scale as stated when printed at A3

174 SPALDING ROAD, PINCHBECK,
SPALDING, LINCS, PE11 3UE
proposed dwelling for
Mr & Mrs A. Jones

mar. 2022 221191/03a

Chartered Institute of Architectural Technologists

ANDREW LAST
M. C. I. A. T.
BUILDING CONSULTANT
ARCHITECTURAL TECHNOLOGIST

Brookside Cottage
Knapton Green, Herefordshire. HR4 8ER
tel: 01568 720337. mob: 07977 299848
email:alast47@gmail.com