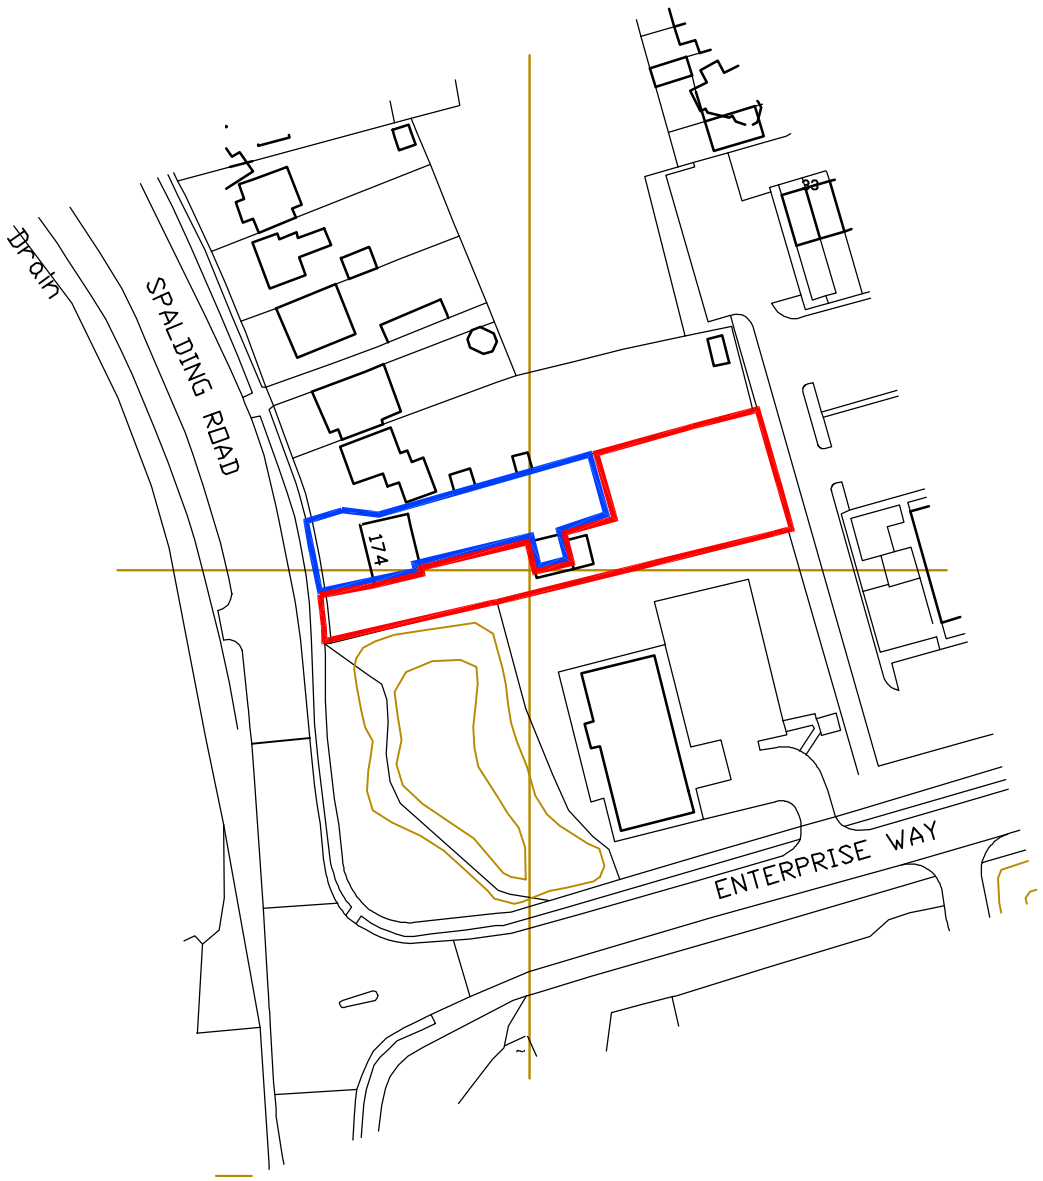


Crown Copyright and database rights 2023. OS 100031961
National Map Centre. Purchased 17/04/2023 1 year licence.

Scale 1:1250

0m 25m 50m 75m 100m

NORTH

LOCATION PLAN 1:1250

GOOD–DESIGN–ING Ltd

11 SARACEN WAY
NEWARK ROAD
PETERBOROUGH.
PE1 5WS

TEL 01733 569731
E–MAIL
robert@good–design–ing.co.uk

PROJECT

Proposed Dwelling to Land at
174 Spalding Road
Pinchbeck
Spalding
PE11 3UE

Scale 1:1250 @ A3 size

DRAWING

Location Plan

April 2023

drawing number : 221341–01