
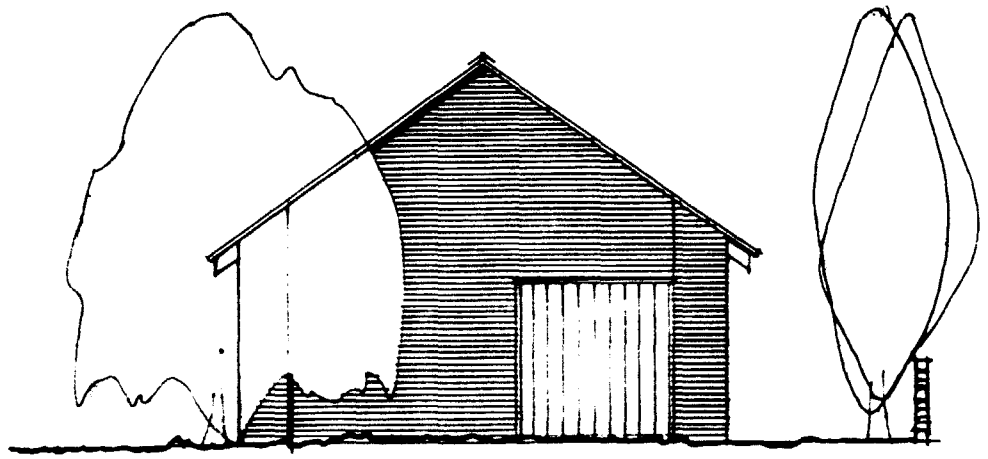



EAST ELEVATION

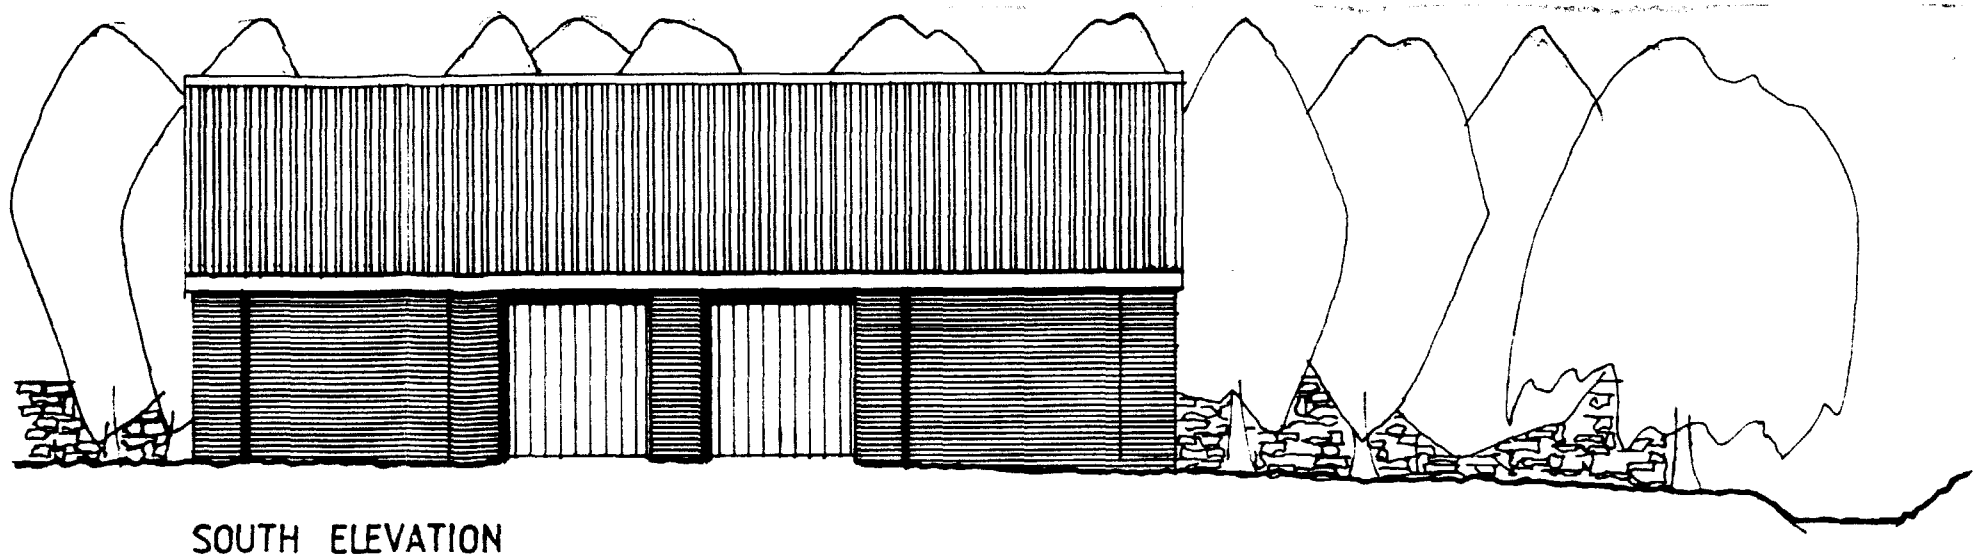


SOUTH ELEVATION

Materials Specification.


Roof - red/orange concrete pantiles.
Walls - red brickwork with feature piers.
Doors - cedar garage doors,
timber boarded personnel doors.
Fascia - dark brown stained softwood with
black UPVC gutters & downpipes.

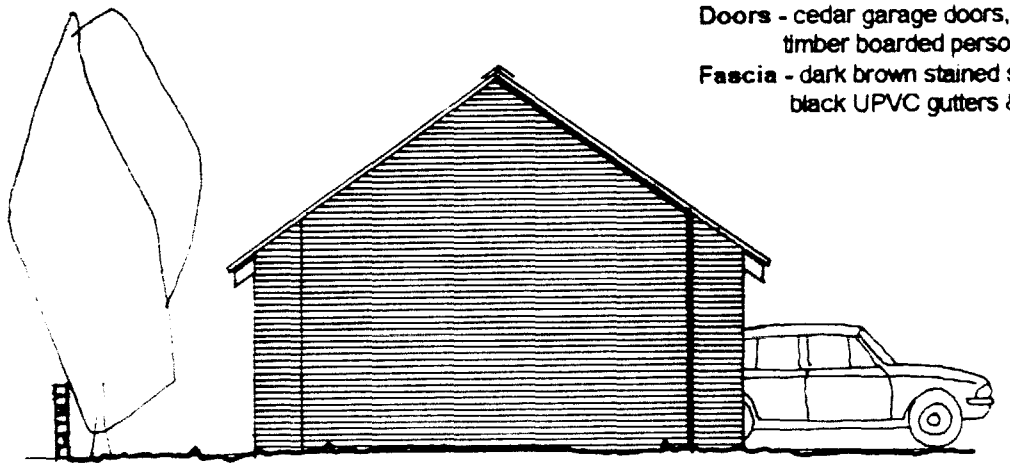


WEST ELEVATION

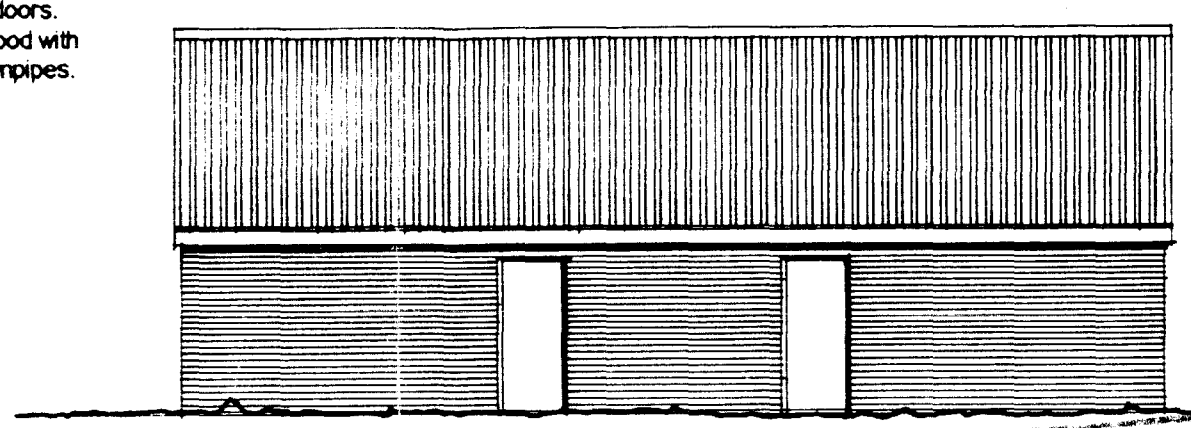

NORTH ELEVATION

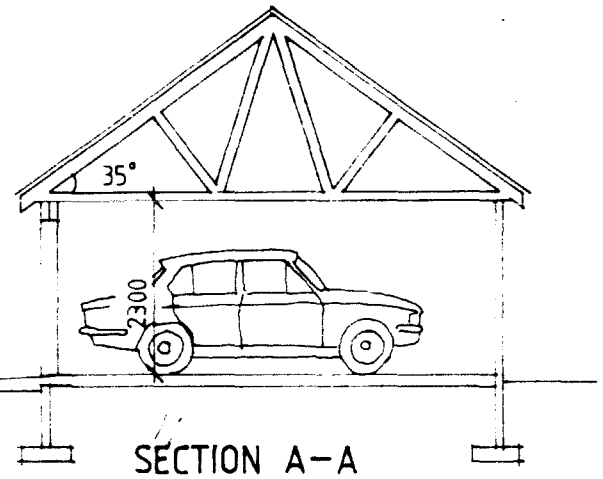

SECTION A-A

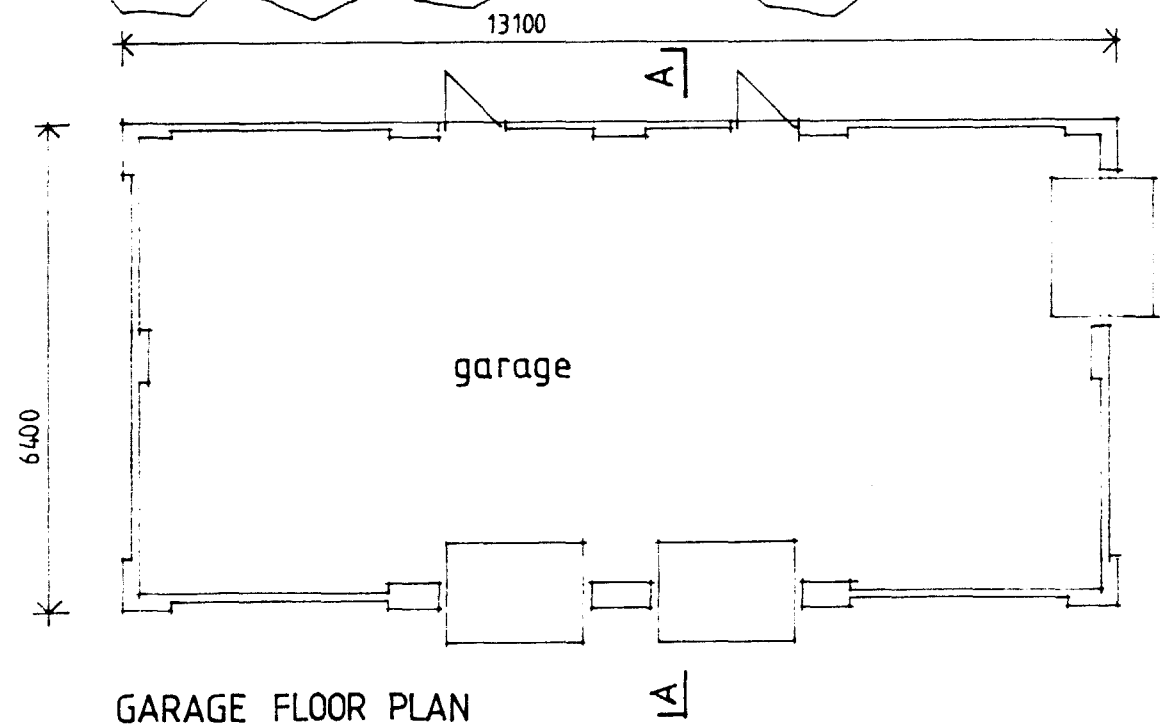

GARAGE FLOOR PLAN

SOUTH HOLLAND DC
HOUSING & PLANNING
16 APR 1998
Ref: 0404/98

DETERMINED
PLAN



LOCATION PLAN
1/2500

NEW GARAGE TO WISTARIA HOUSE, NORTHGATE, PINCHBECK, SPALDING, LINCOLNSHIRE

SCALE 1/100