

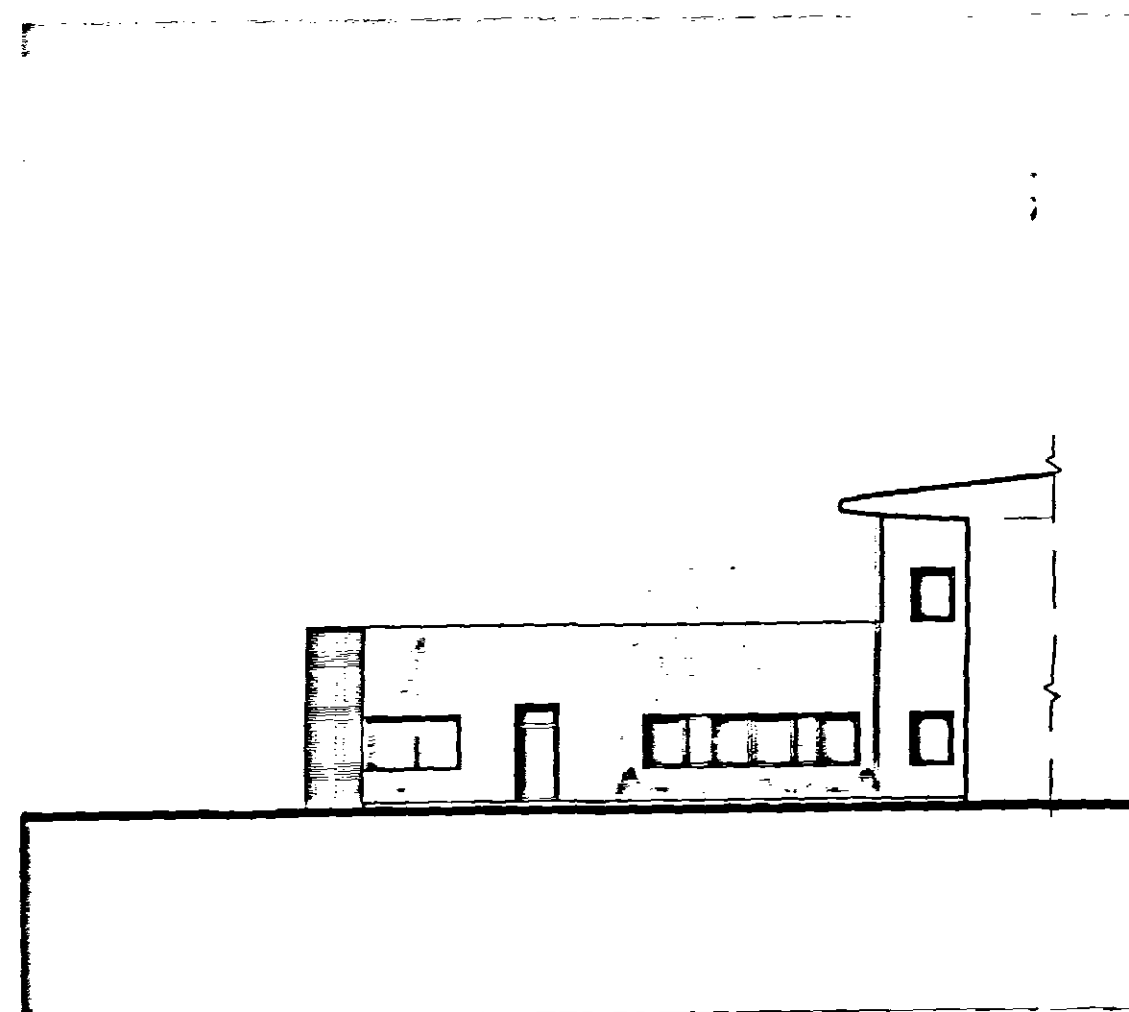



MIU COURTYARD ELEVATIONS

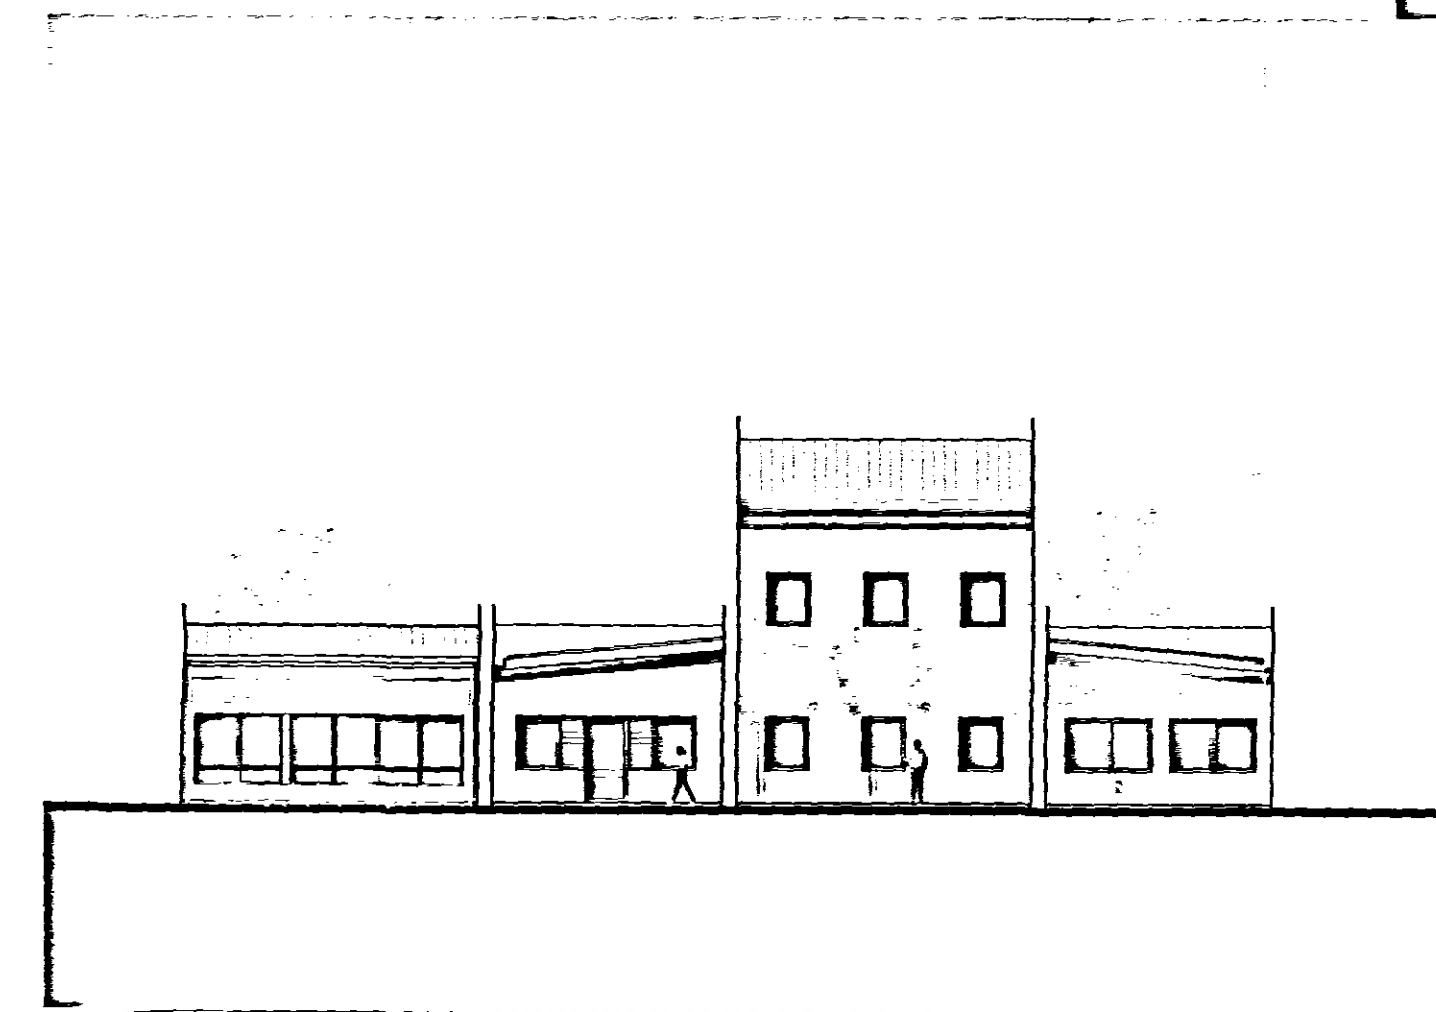



ENTRANCE SIDE ELEVATIONS

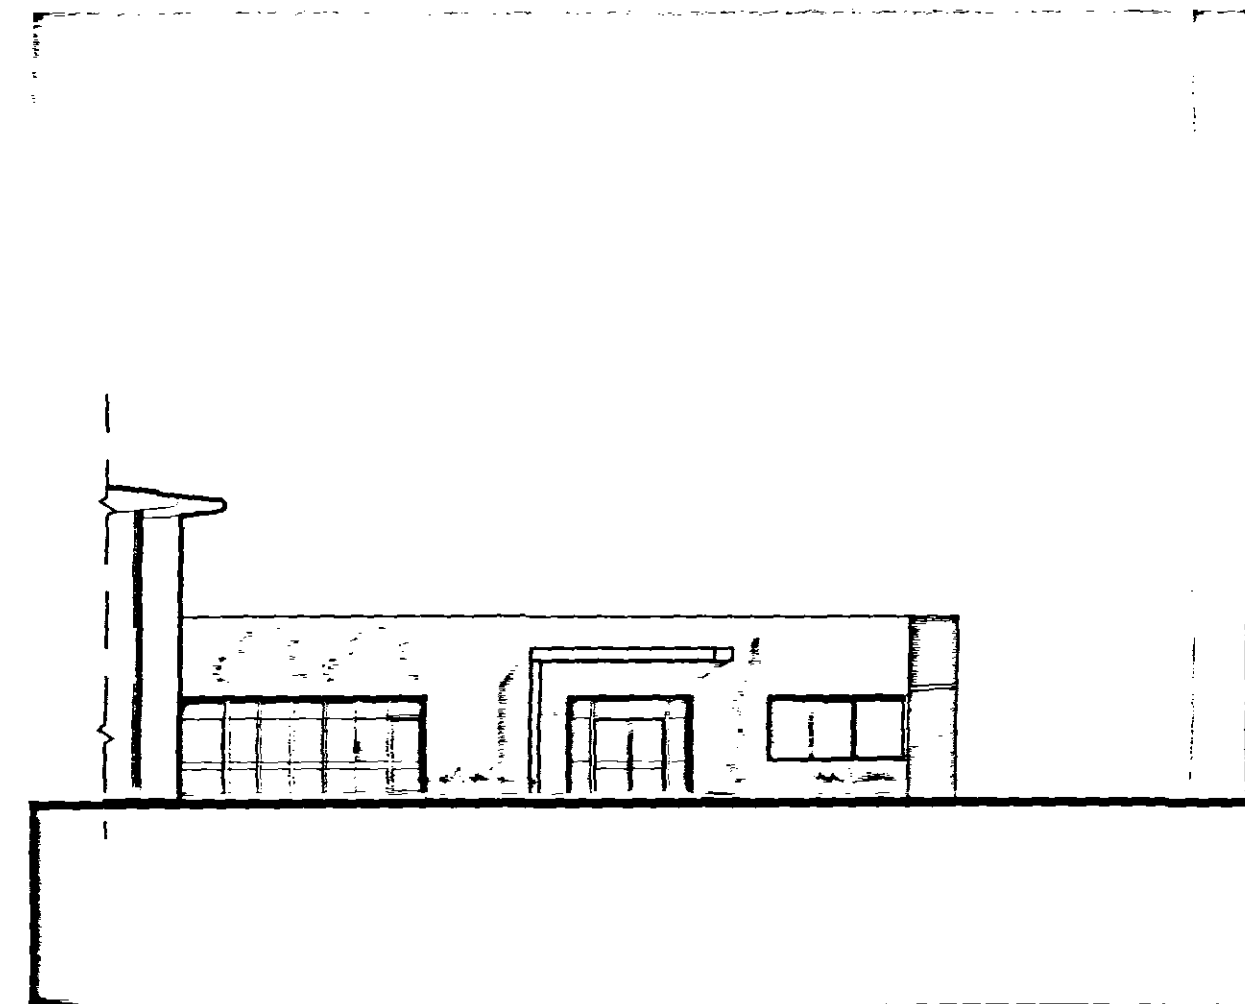

MH COURTYARD ELEVATIONS

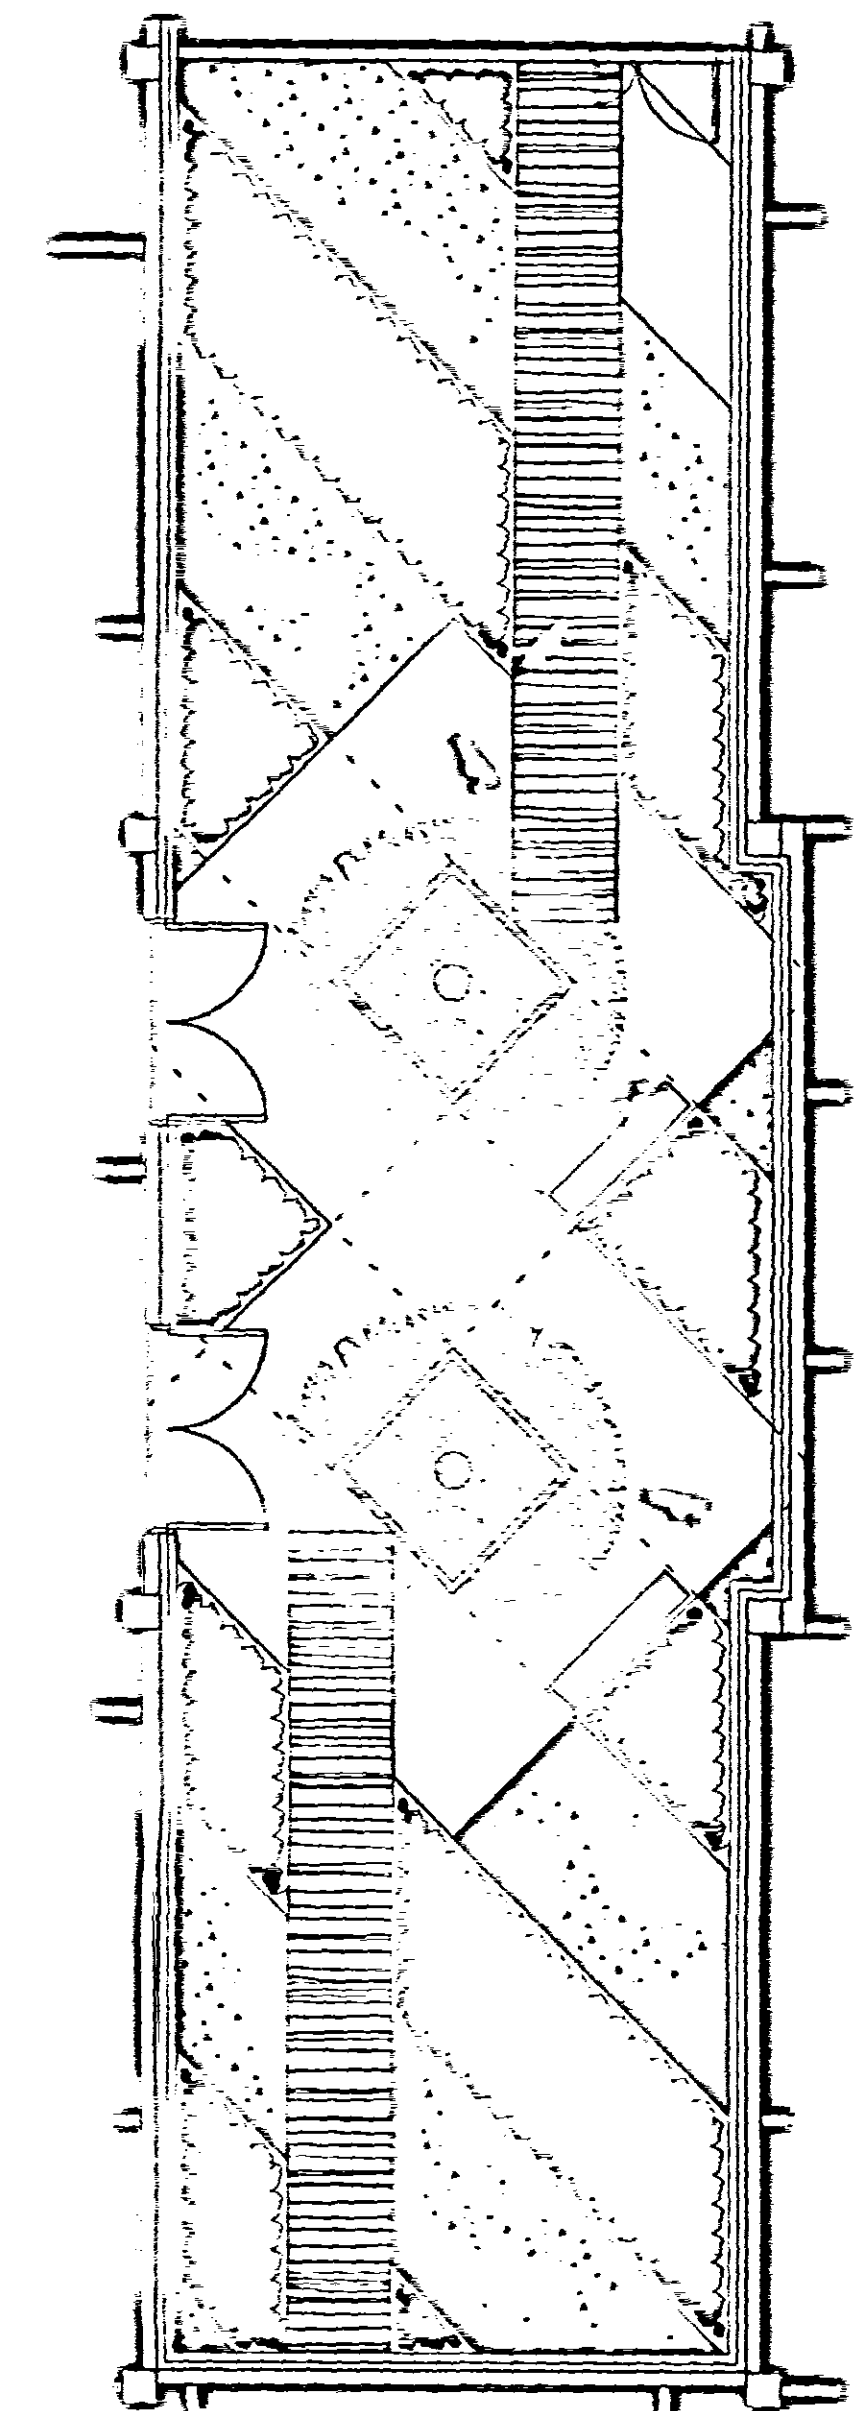

MIU courtyard landscaping

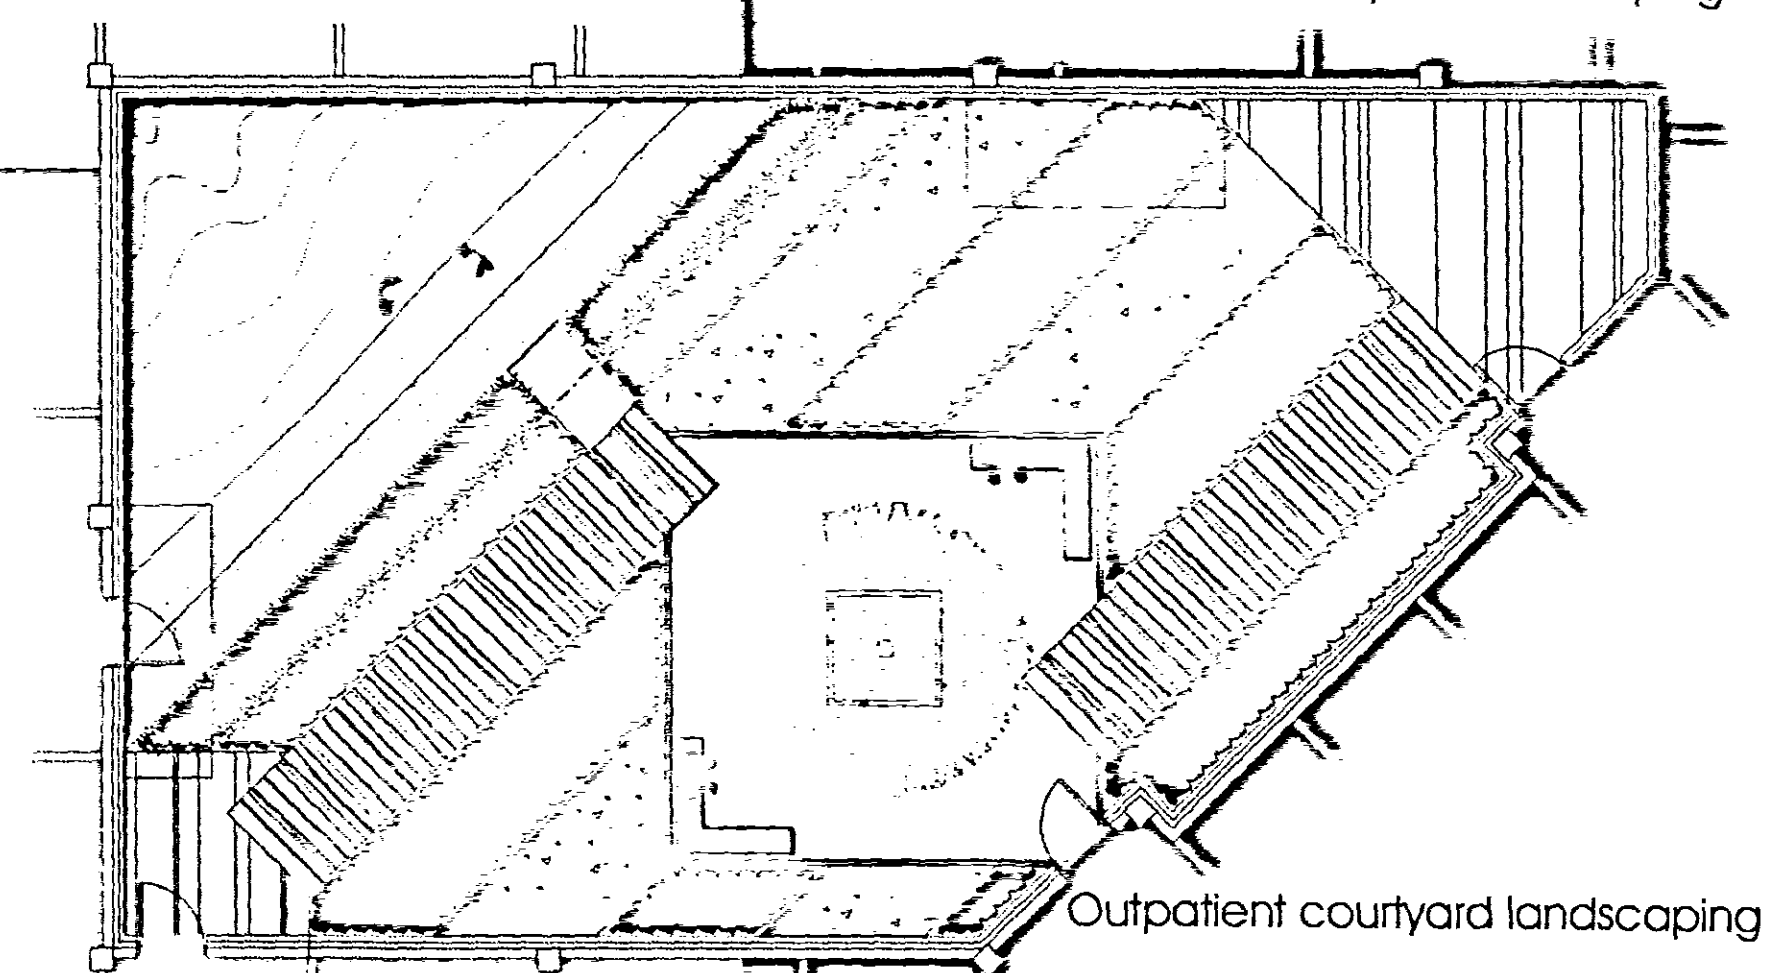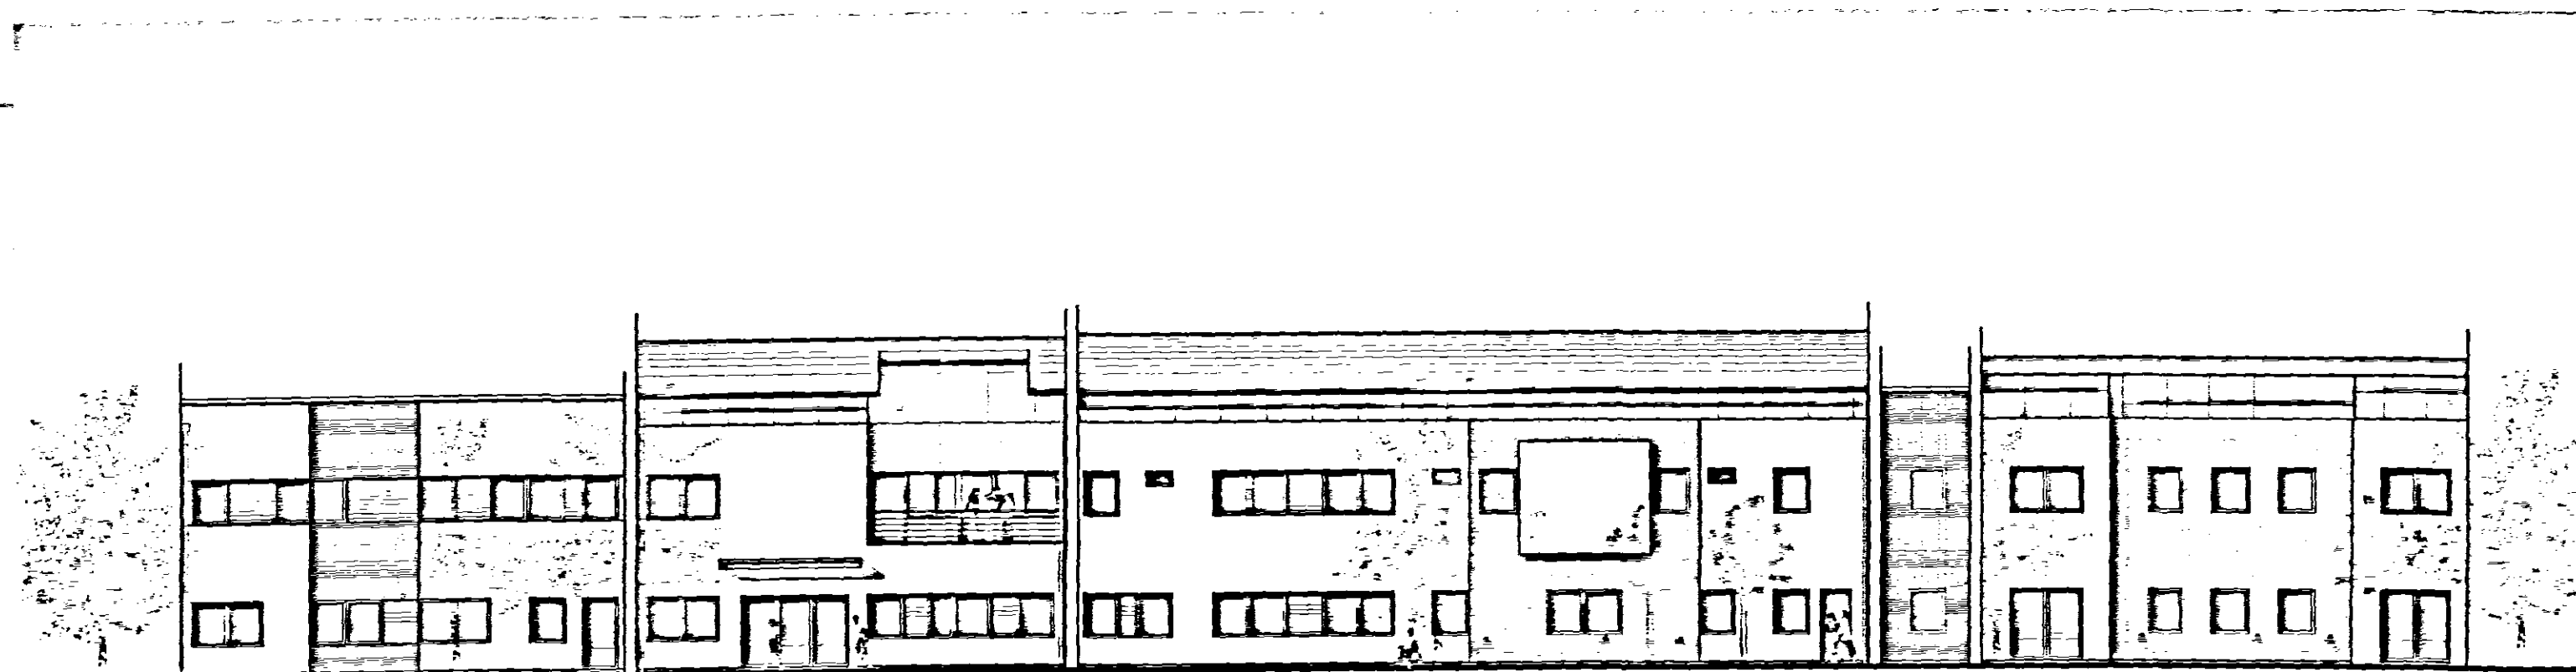

Outpatient courtyard landscaping

SOUTH HOLLAND PROPOSAL

PLANNING APPLICATION

Arden Partnership

WATKINS GRAY INTERNATIONAL LLP
ARCHITECTS PLANNERS INTERIOR DESIGNERS
Colechurch House 1 London Bridge Walk LONDON SE1 2SX
telephone 020 7940 0400 fax 020 7940 0444
Email mail@wgi.co.uk

WGI

project SOUTH HOLLAND
COMMUNITY HOSPITAL
drawing COURTYARDS ELEVATIONS

date 2006-08-31 scale 1:200@A1
no. 104030/03/P202_rev1