

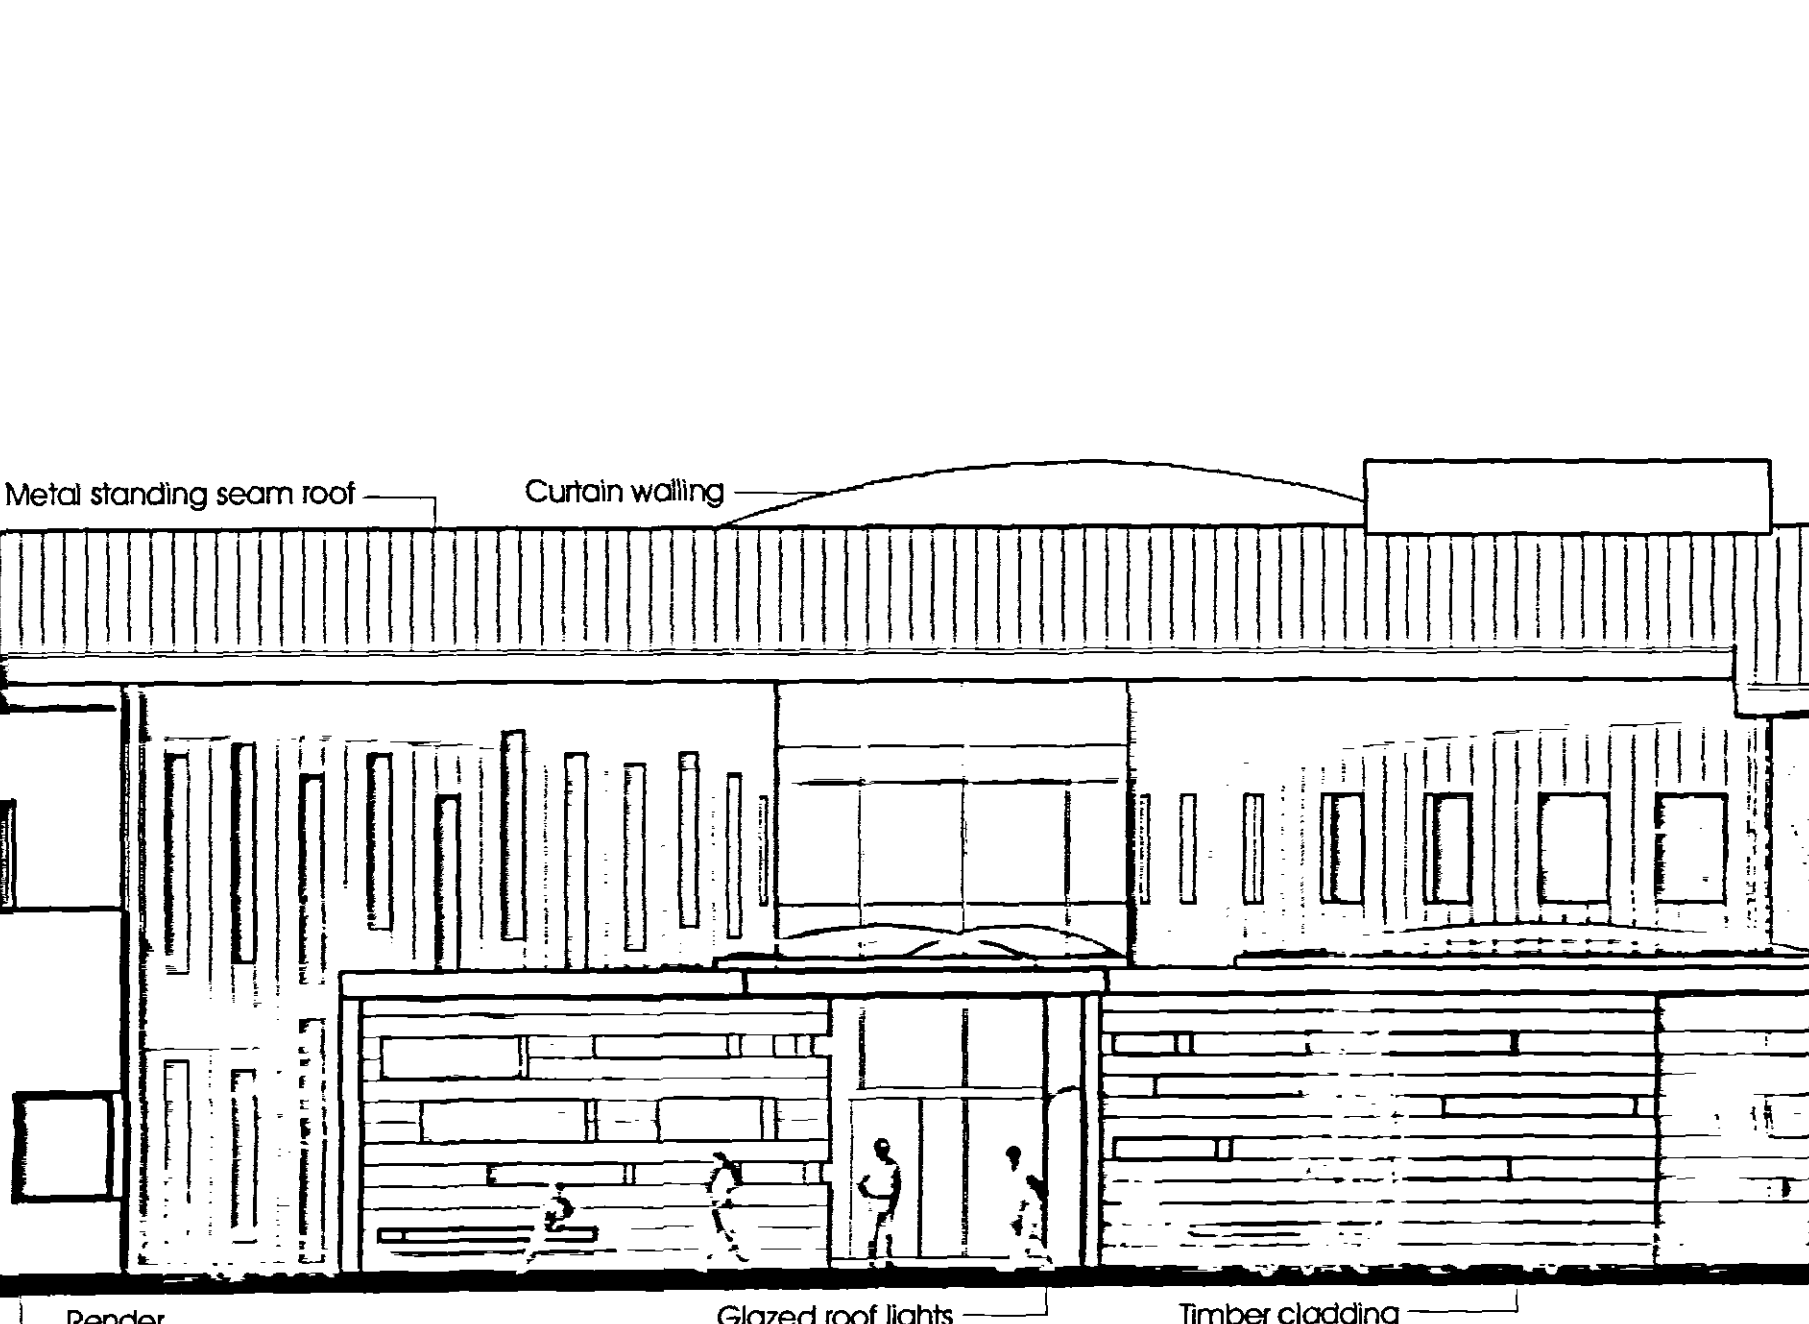
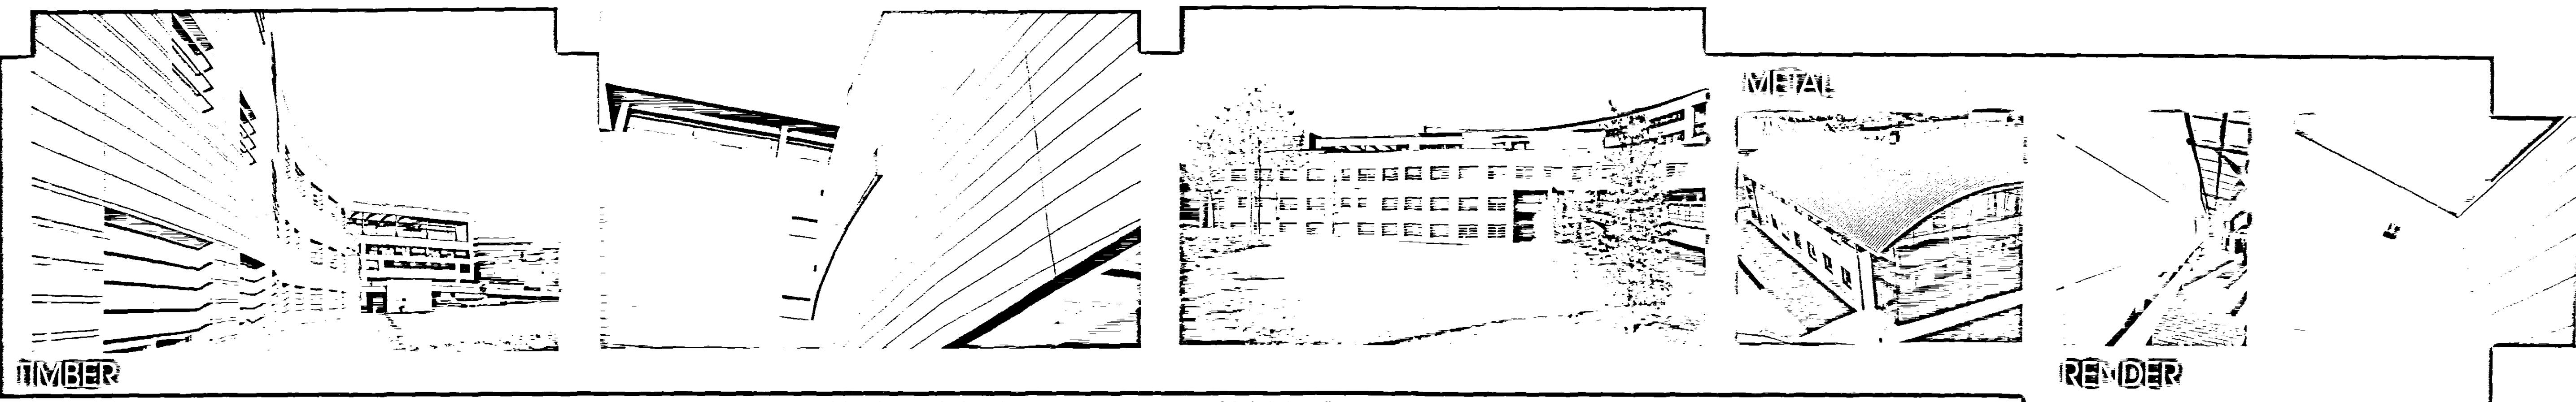
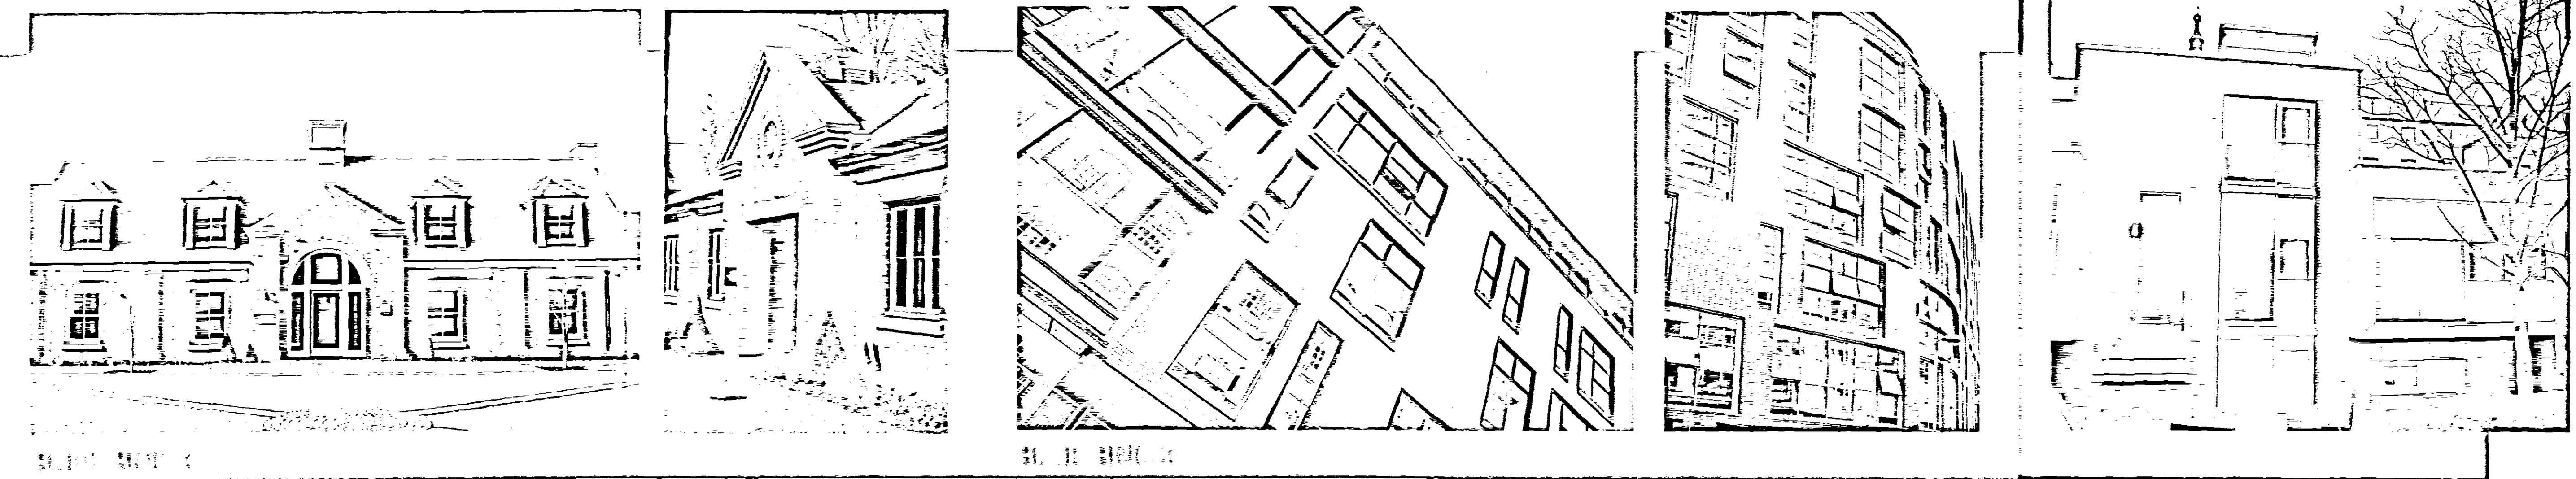


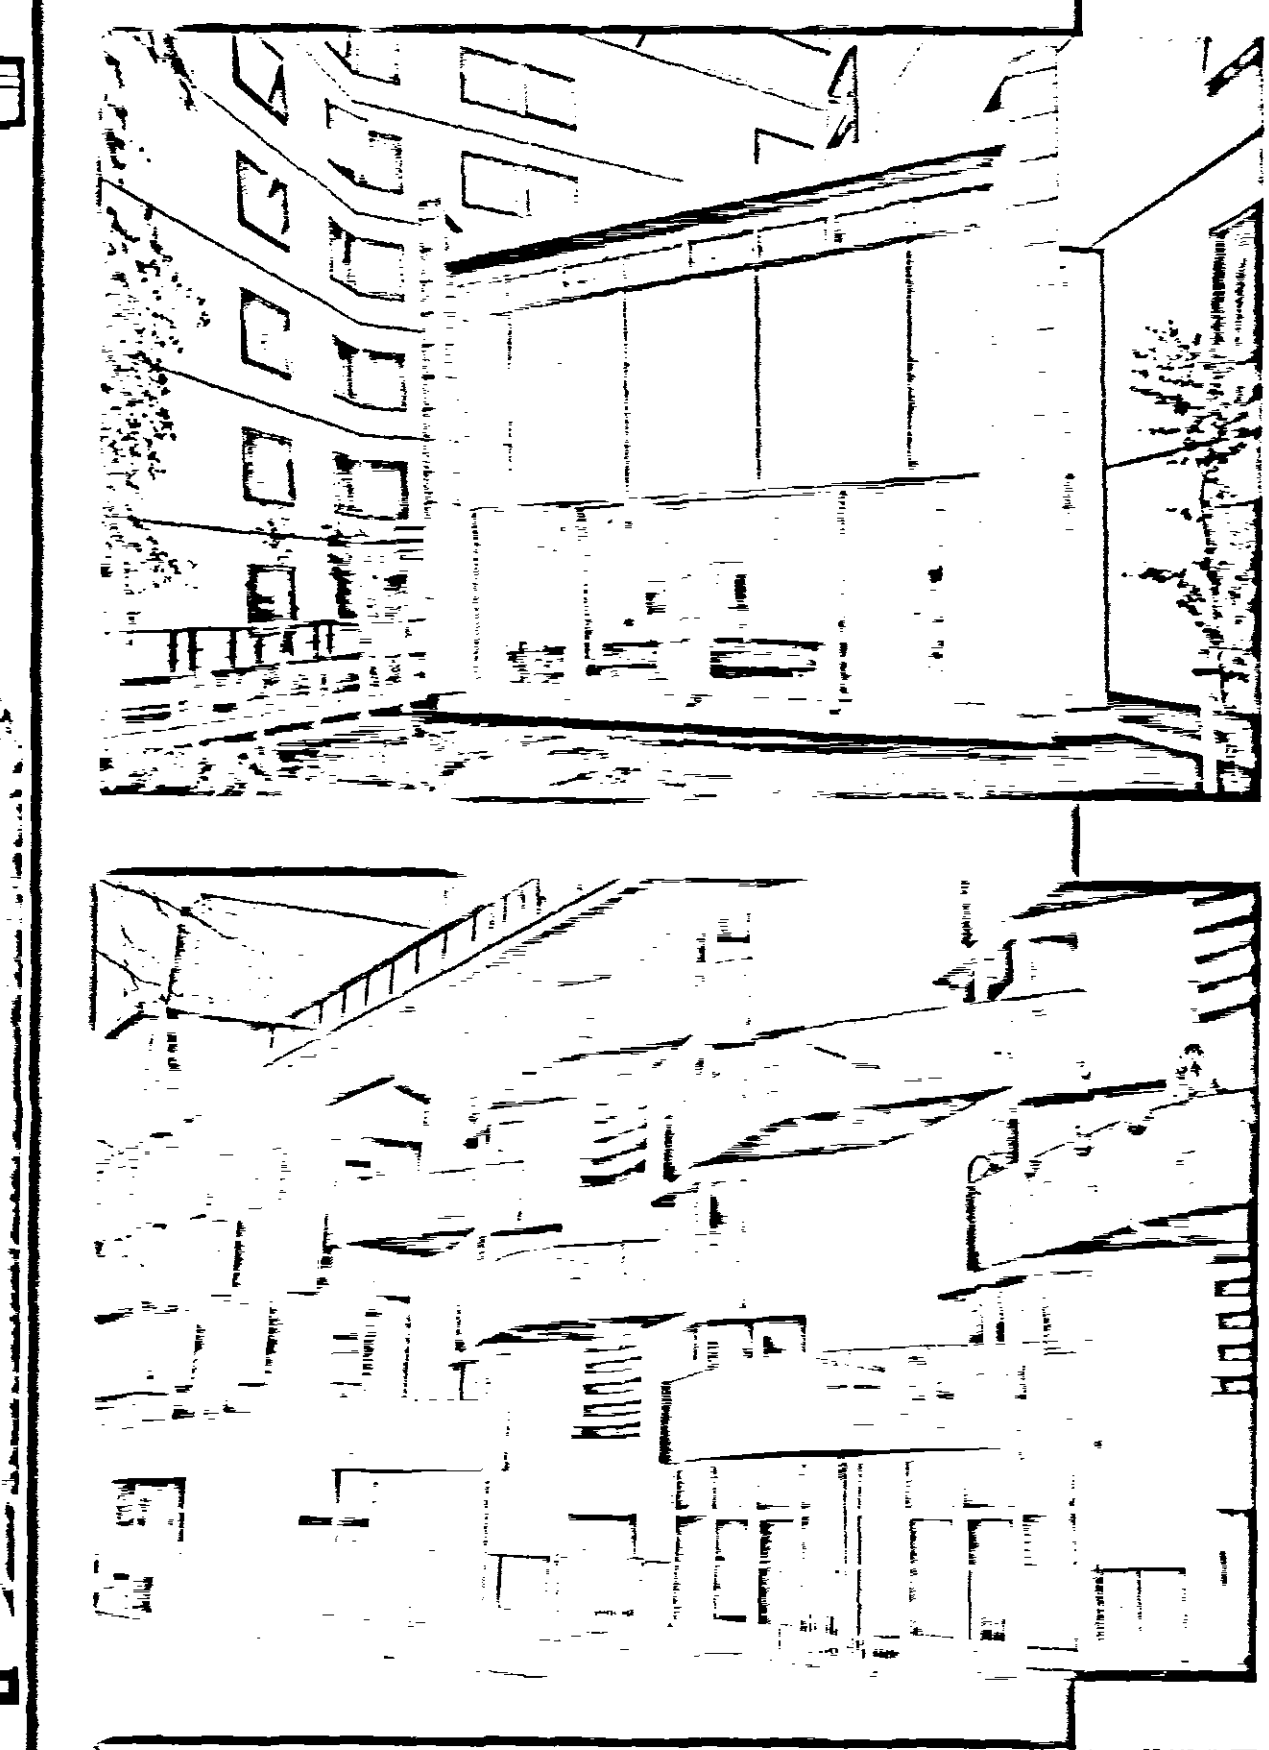

MAIN ENTRANCE DETAIL sc 1:100

SOUTH ELEVATION DETAIL sc 1:50

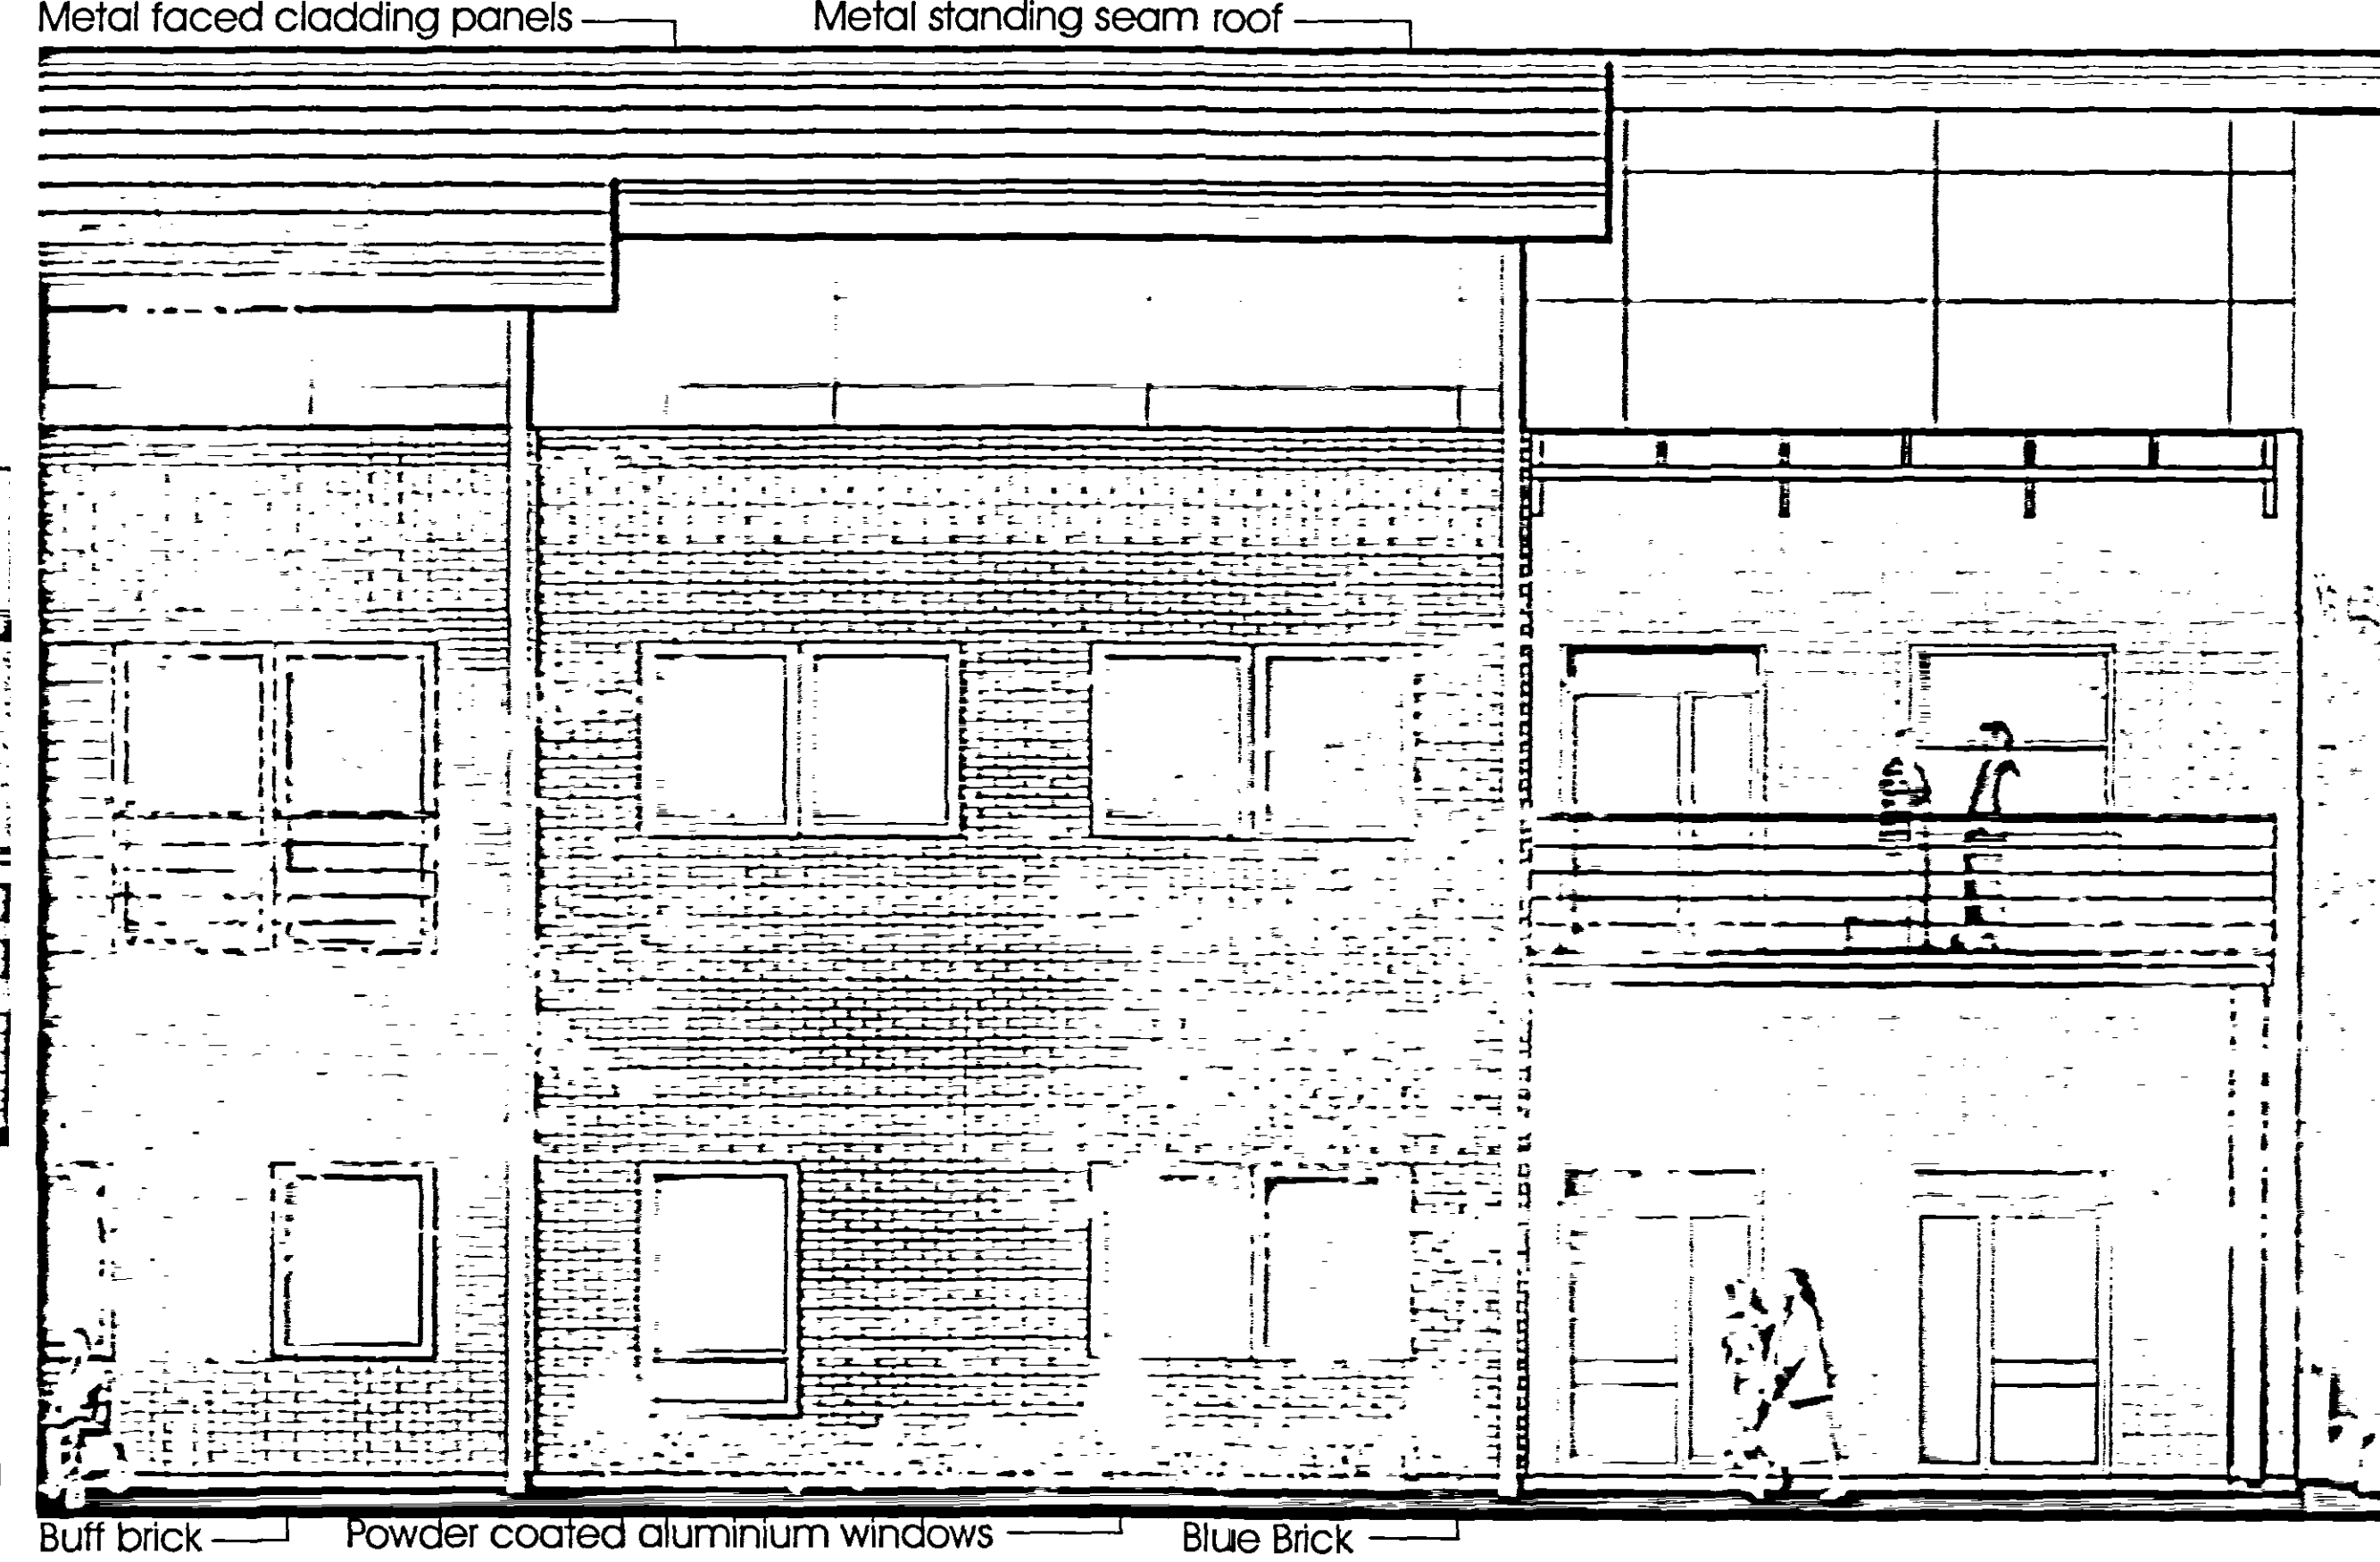

SOUTH HOLLAND PROPOSAL

PLANNING APPLICATION

Arden Partnership

WATKINS GRAY INTERNATIONAL LLP
ARCHITECTS PLANNERS INTERIOR DESIGNERS
Colechurch House 1 London Bridge Walk LONDON SE1 2SX
telephone 020 7940 8400 fax 020 7940 8444
Email mail@wgi.co.uk



project SOUTH HOLLAND
COMMUNITY HOSPITAL
drawing MATERIALS BOARD

date 2006-08-31 scale varies@A1
no. 104030/03/P203_rev1