




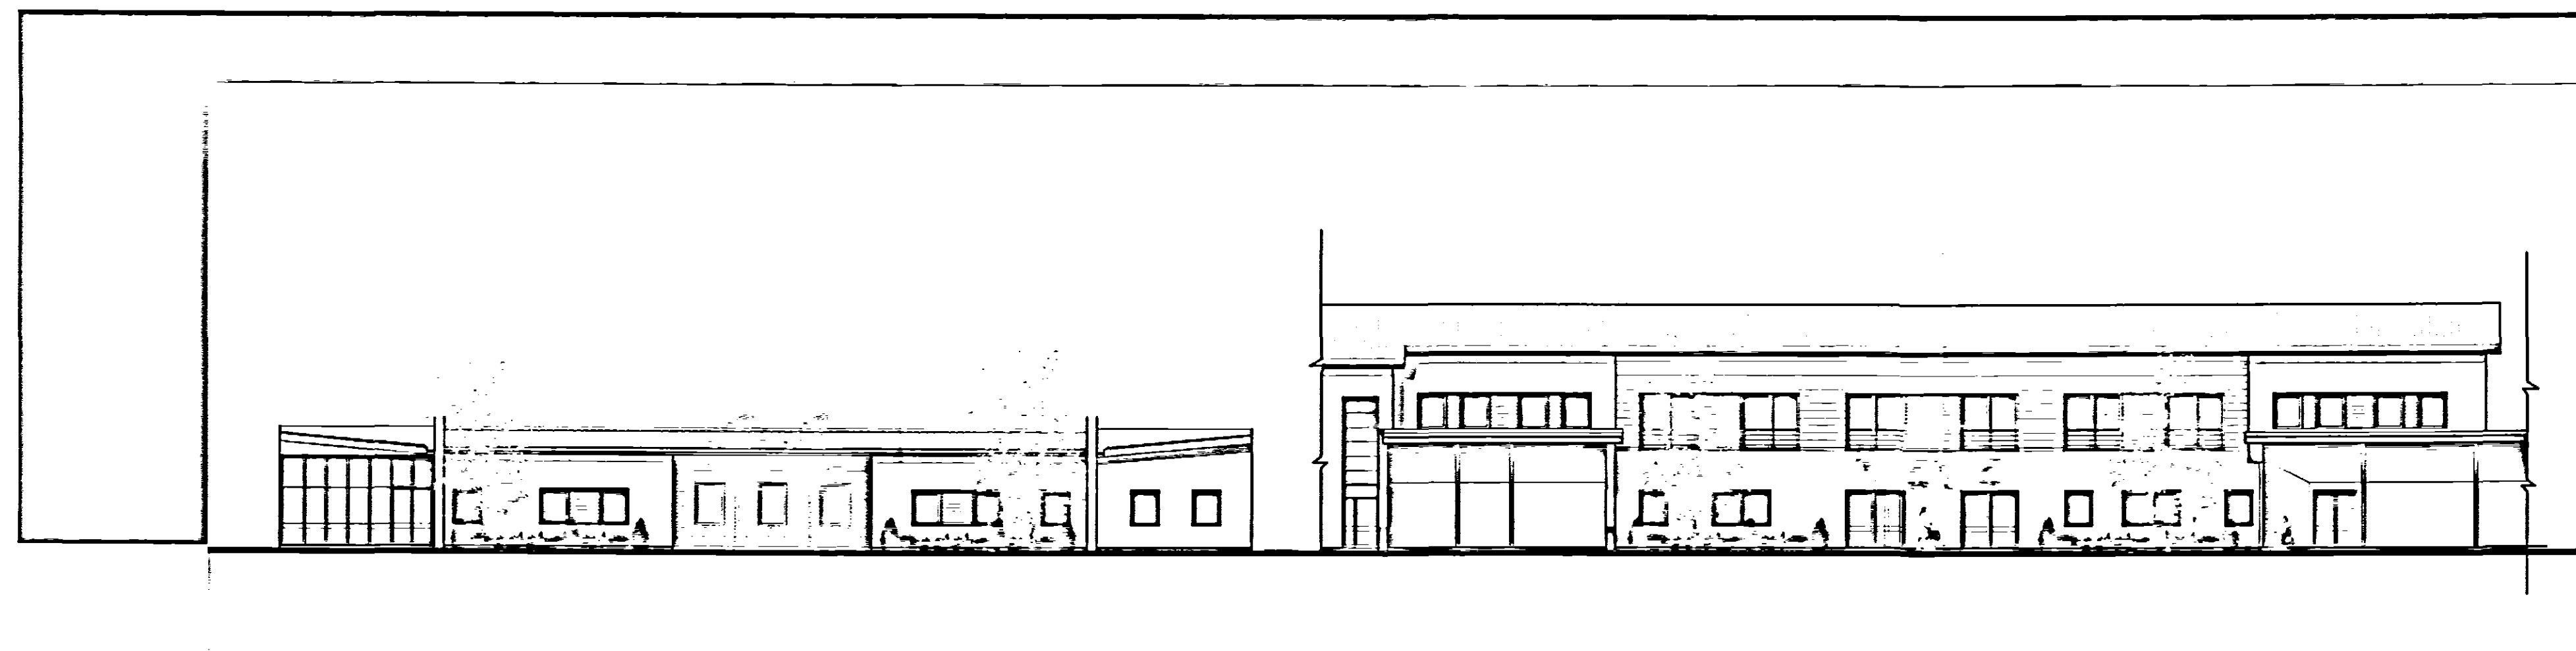


MIU COURTYARD ELEVATIONS

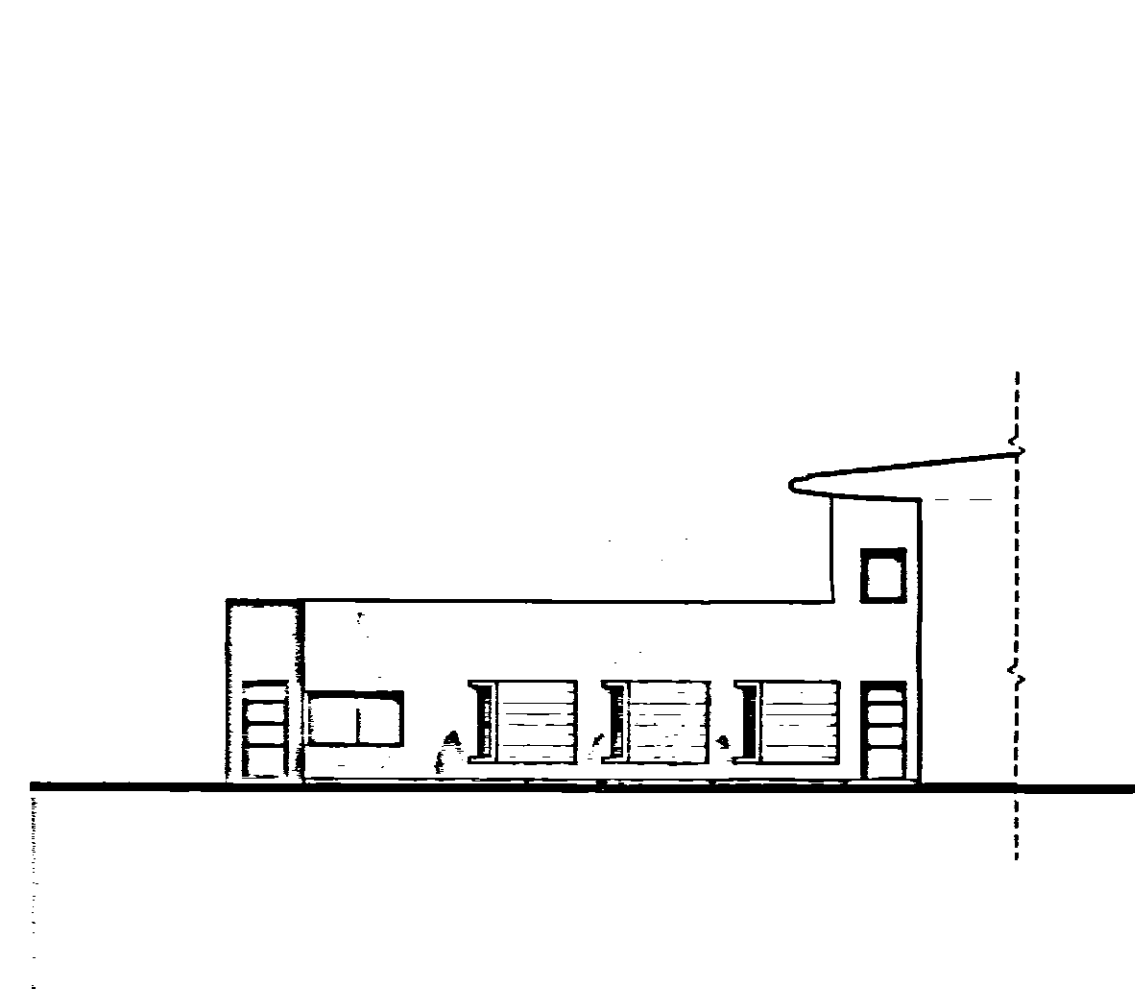


ENTRANCE SIDE ELEVATIONS

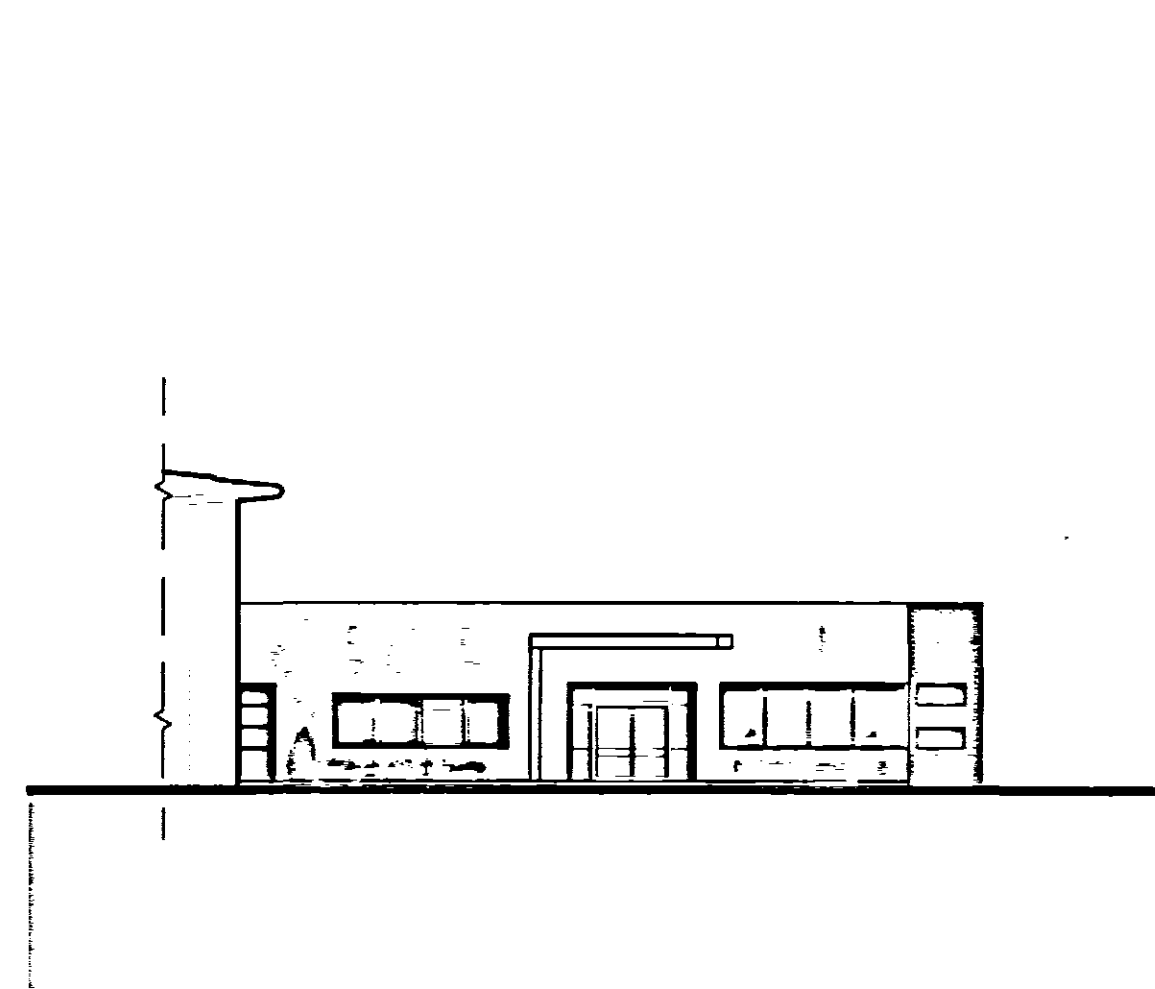


MH COURTYARD ELEVATIONS

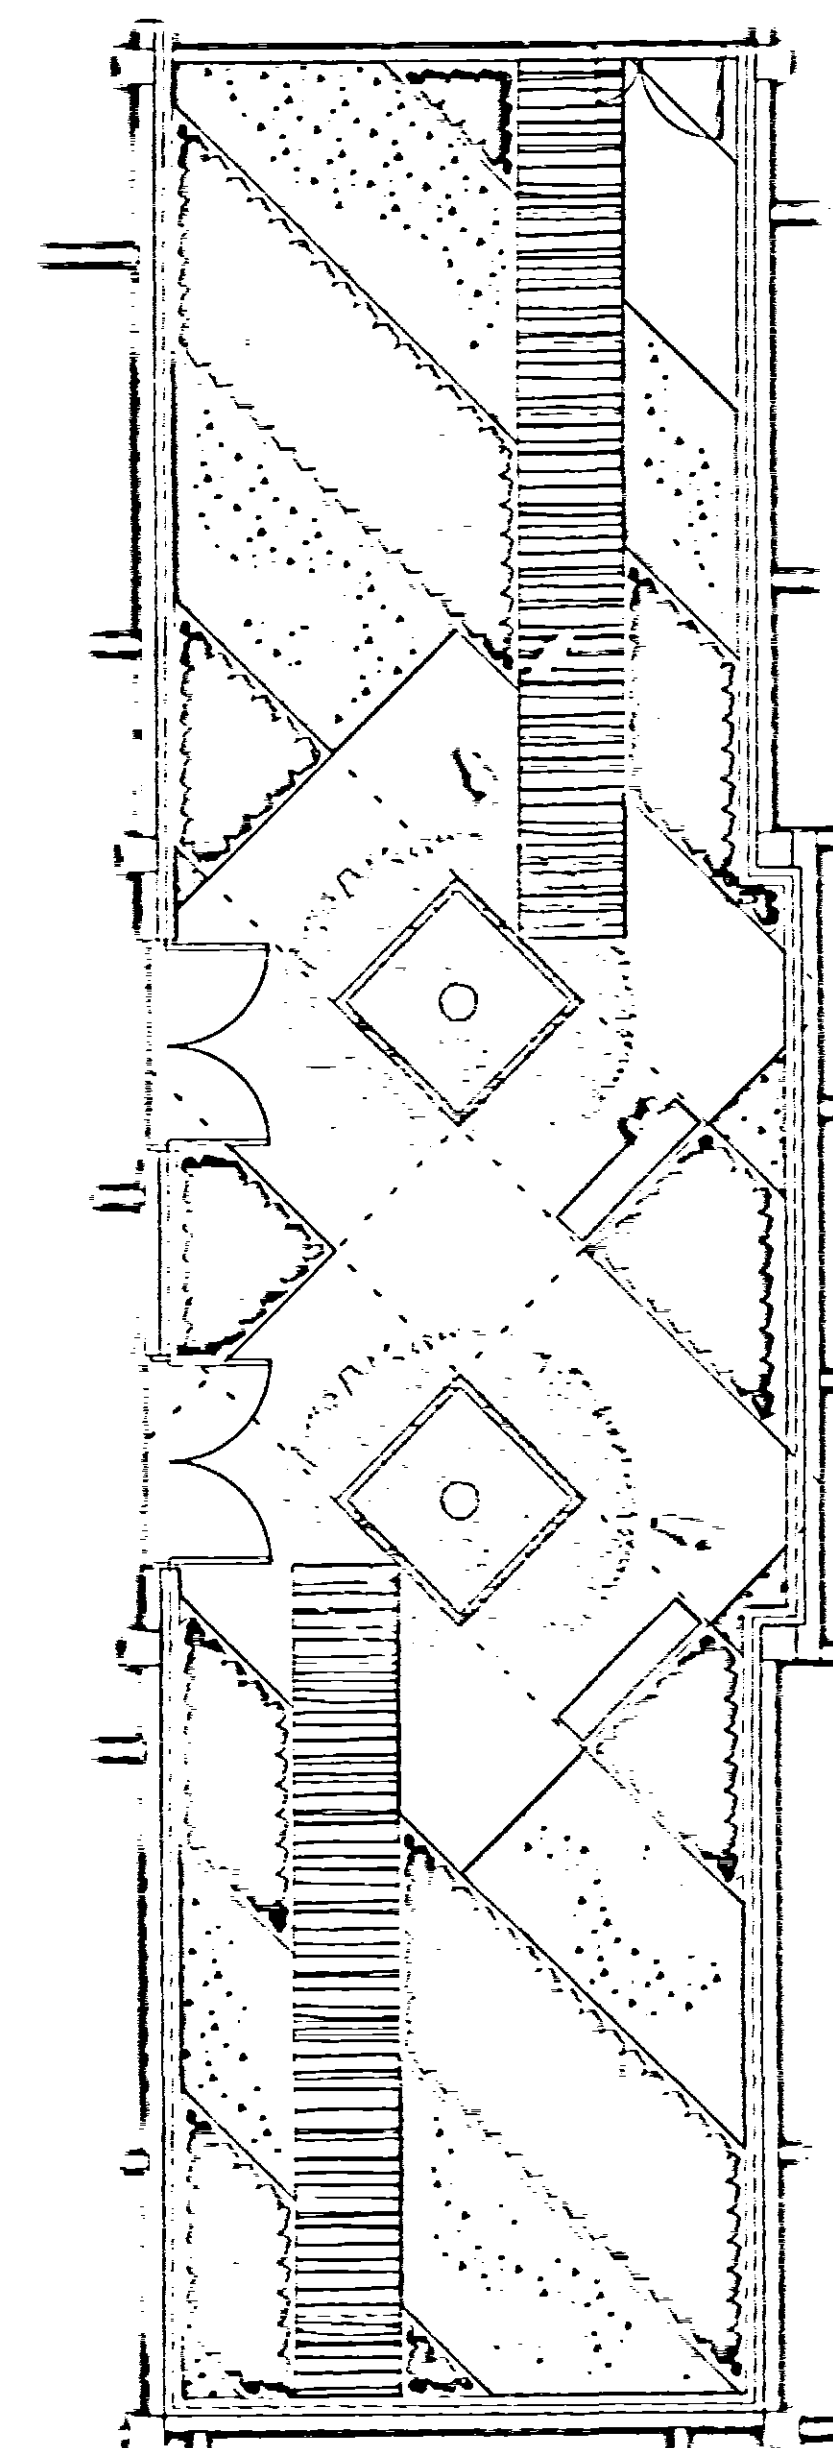

MIU courtyard landscaping

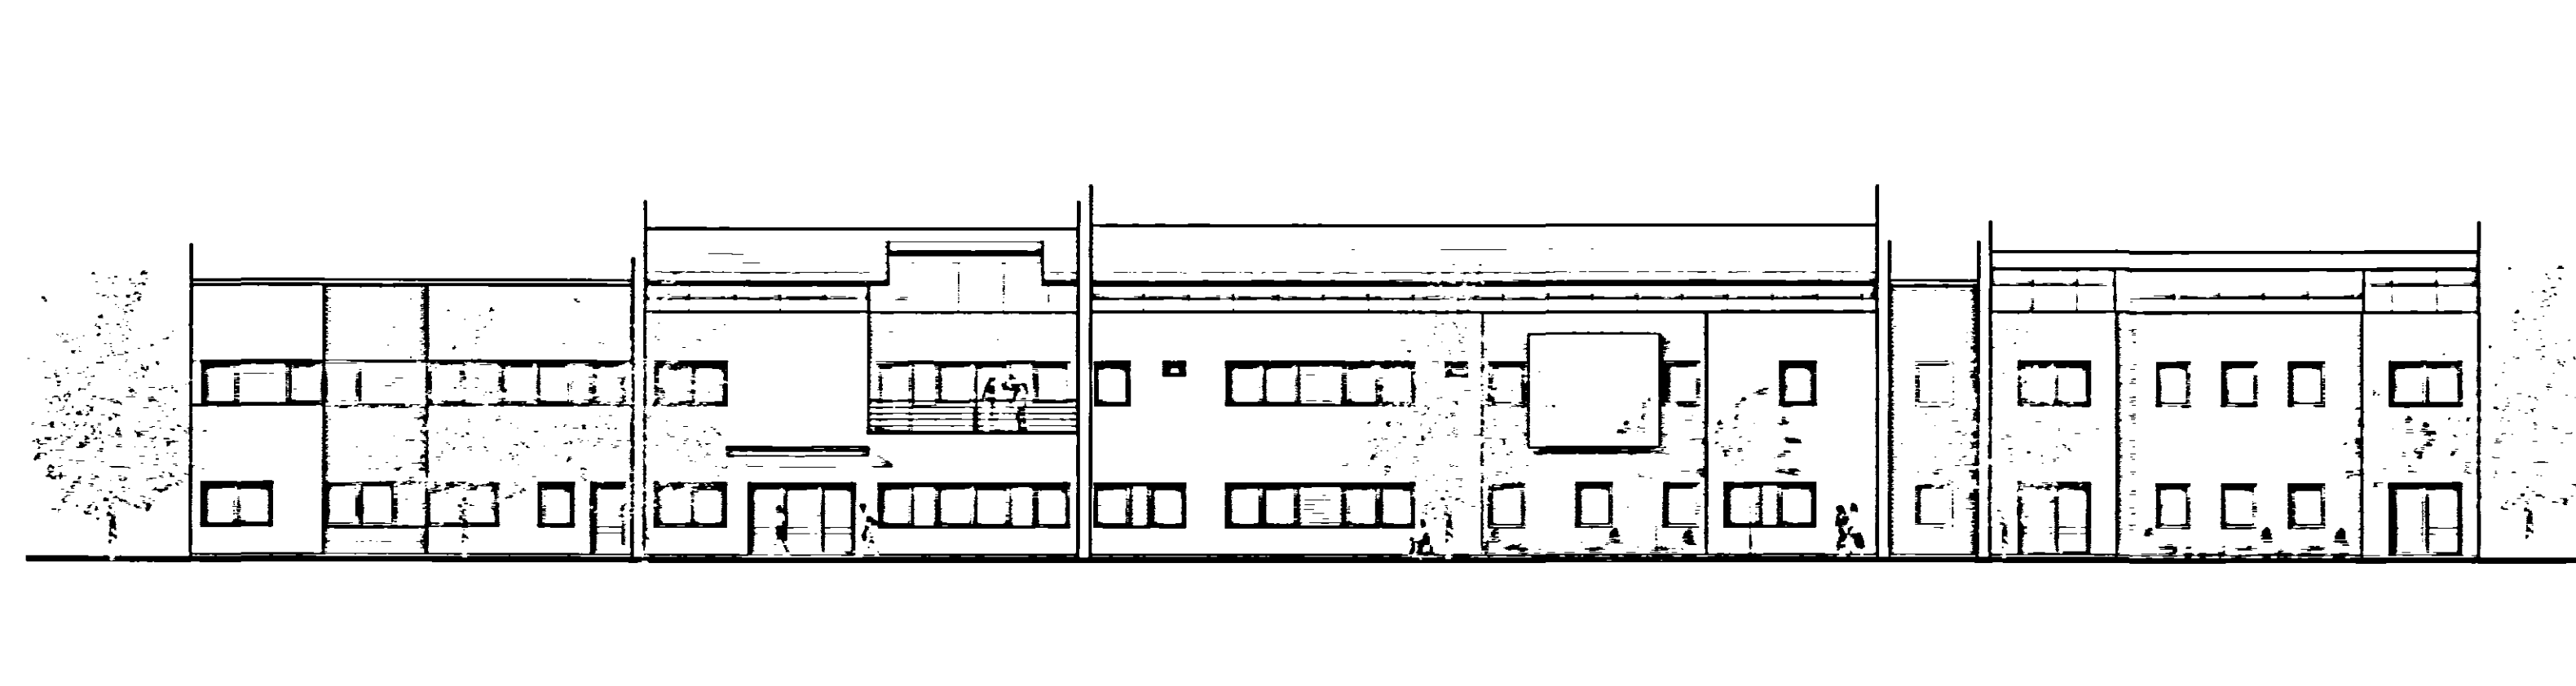

OUTPATIENT COURTYARD ELEVATIONS

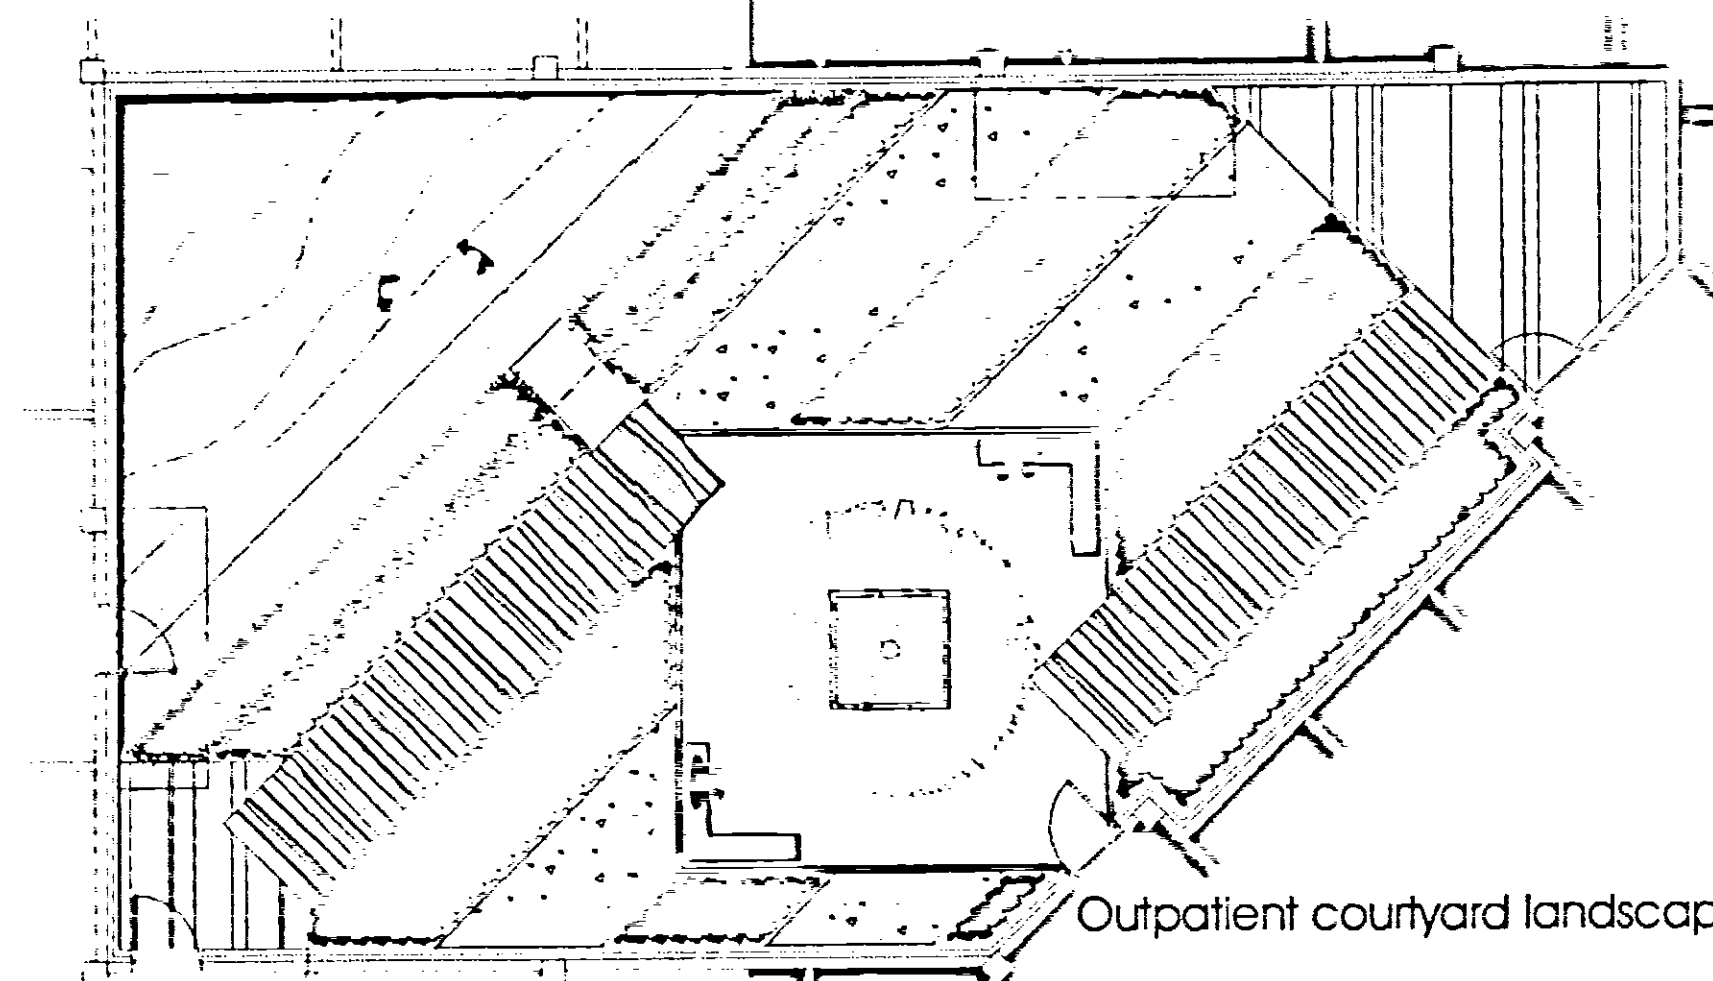

Outpatient courtyard landscaping

SOUTH HOLLAND PROPOSAL

PLANNING APPLICATION

Arden Partnership

WATKINS GRAY INTERNATIONAL LLP
ARCHITECTS PLANNERS INTERIOR DESIGNERS
Catechism House 1 London Bridge Walk LONDON SE1 2XK
telephone 020 7940 8400 fax 020 7940 8444
Email wgi@wgi.co.uk



project SOUTH HOLLAND COMMUNITY HOSPITAL
drawing COURTYARDS ELEVATIONS
date 2006-03-09
scale 1:200@A1
no. 104030/03/P202

DEFERRED
PLAN

10 MAR 2006
10406/06