

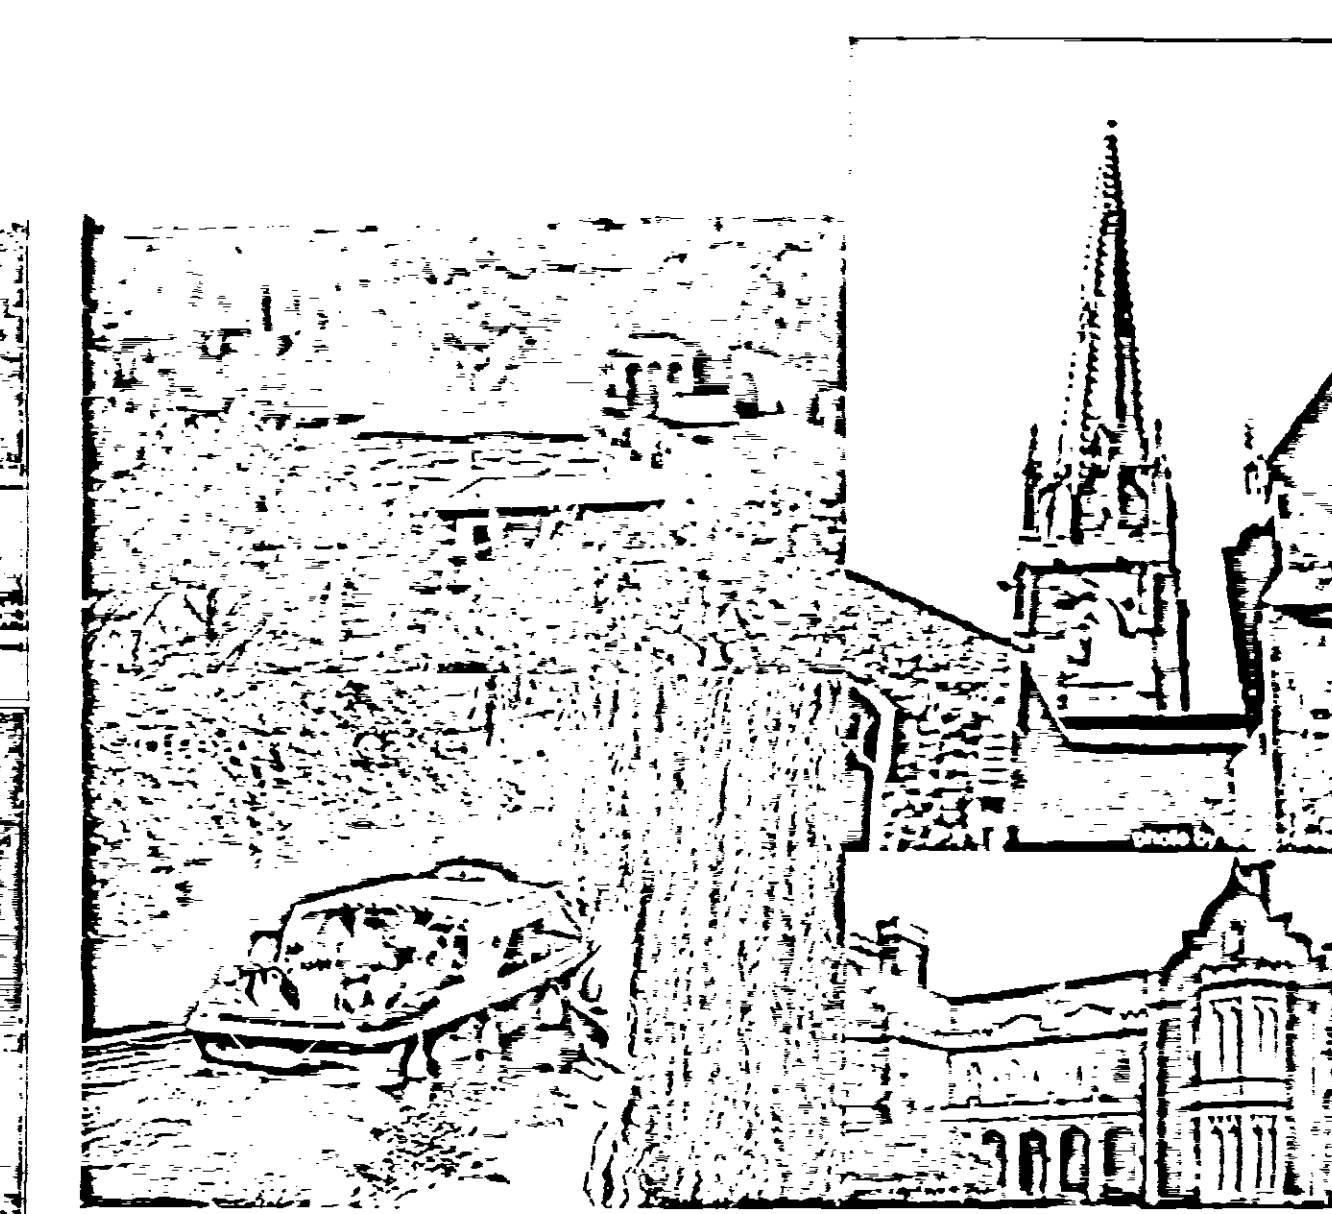
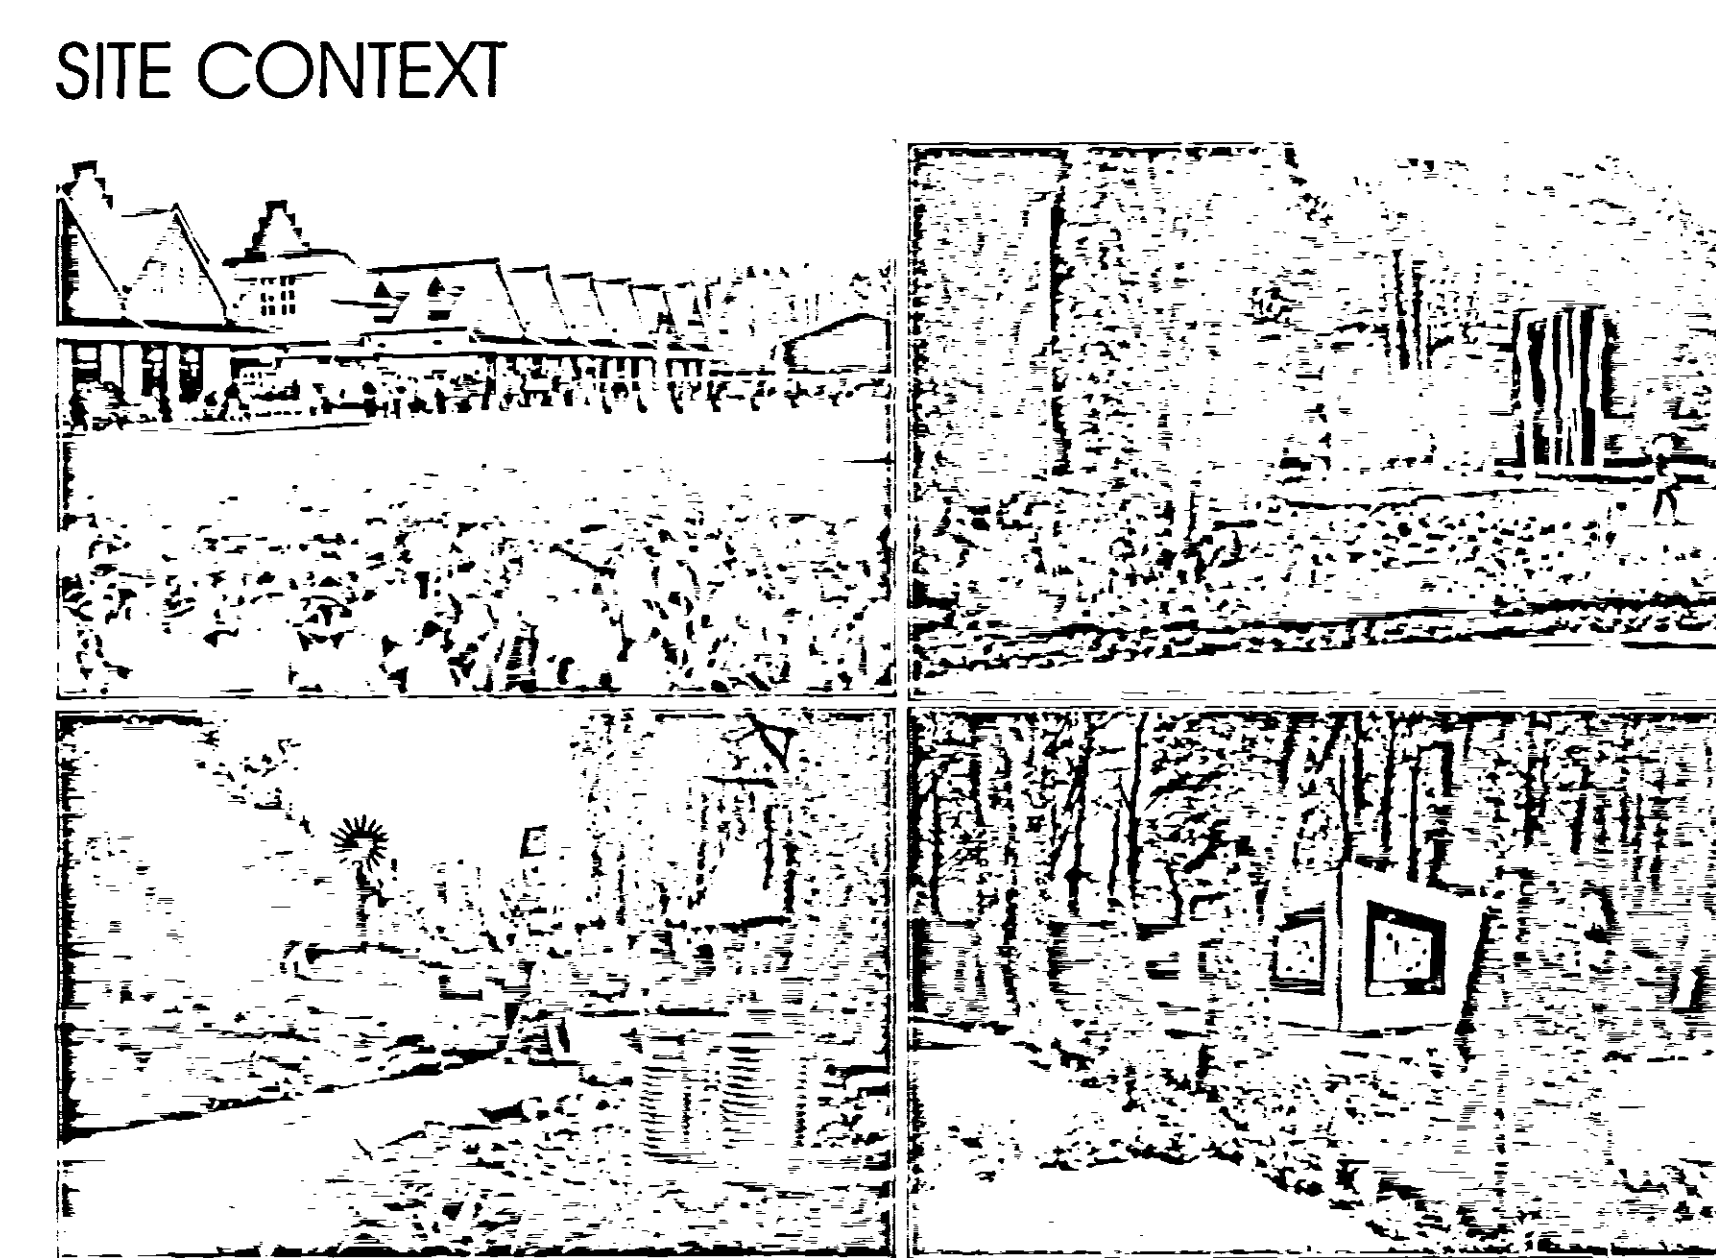
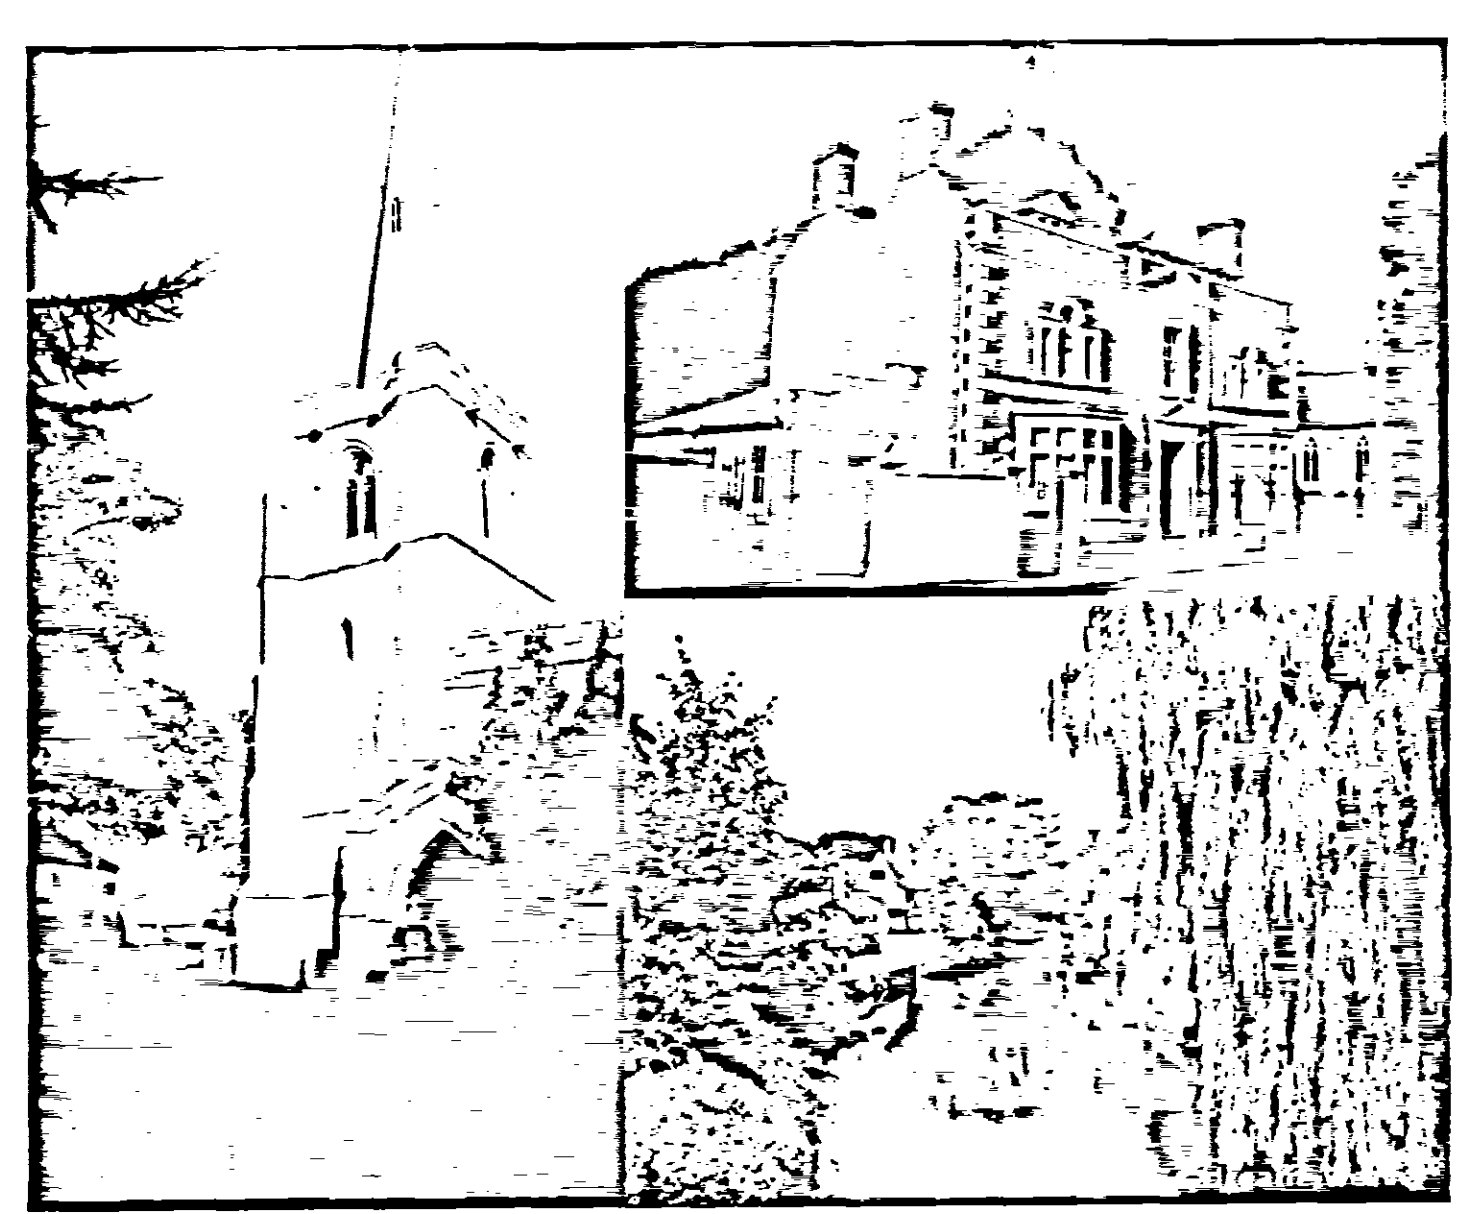
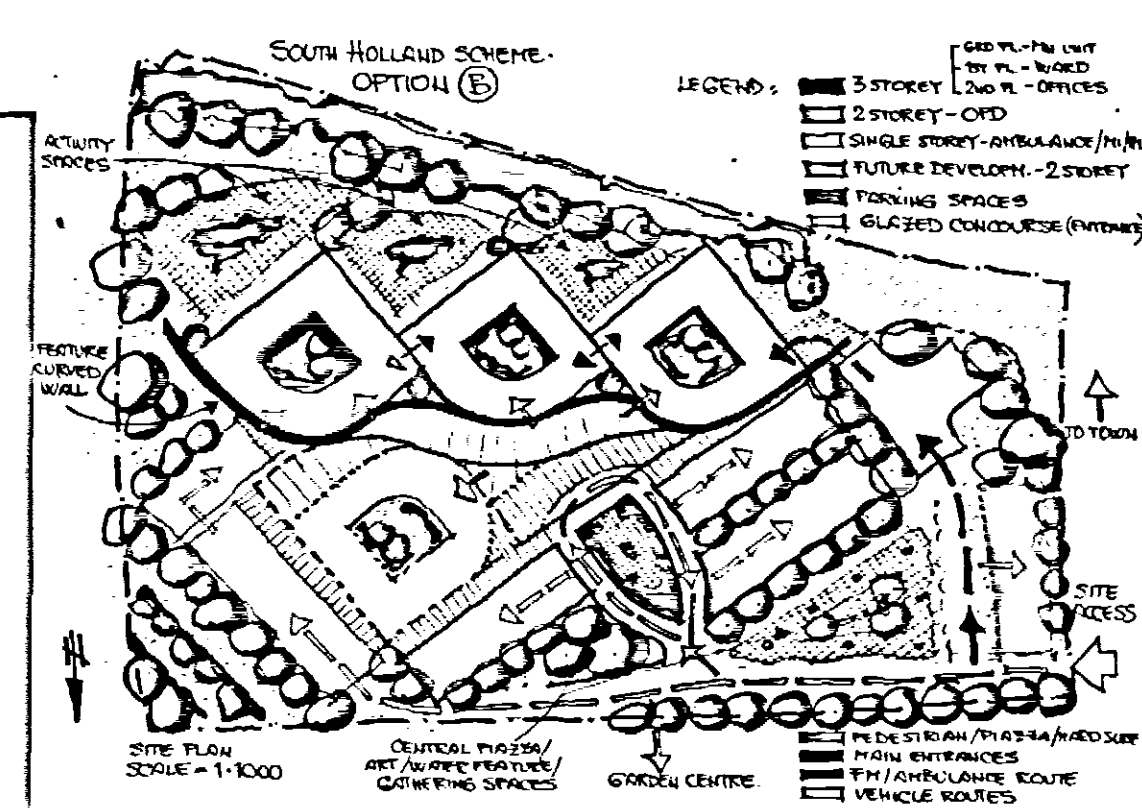
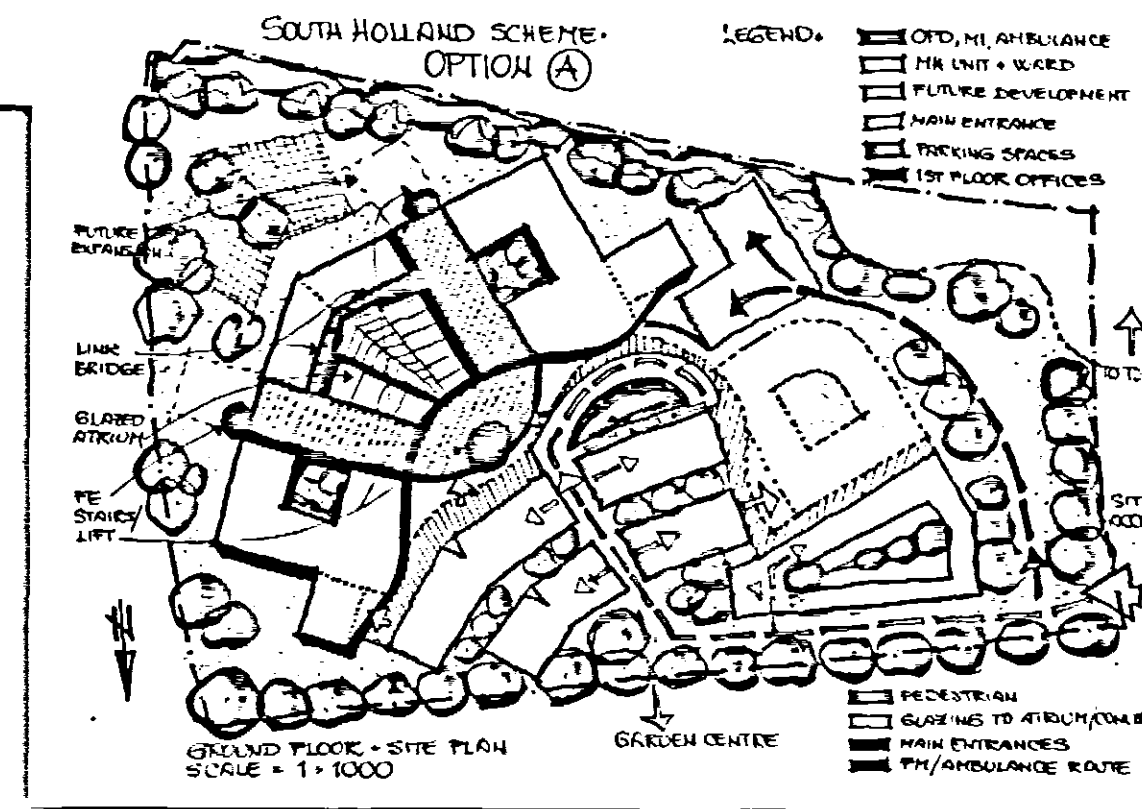
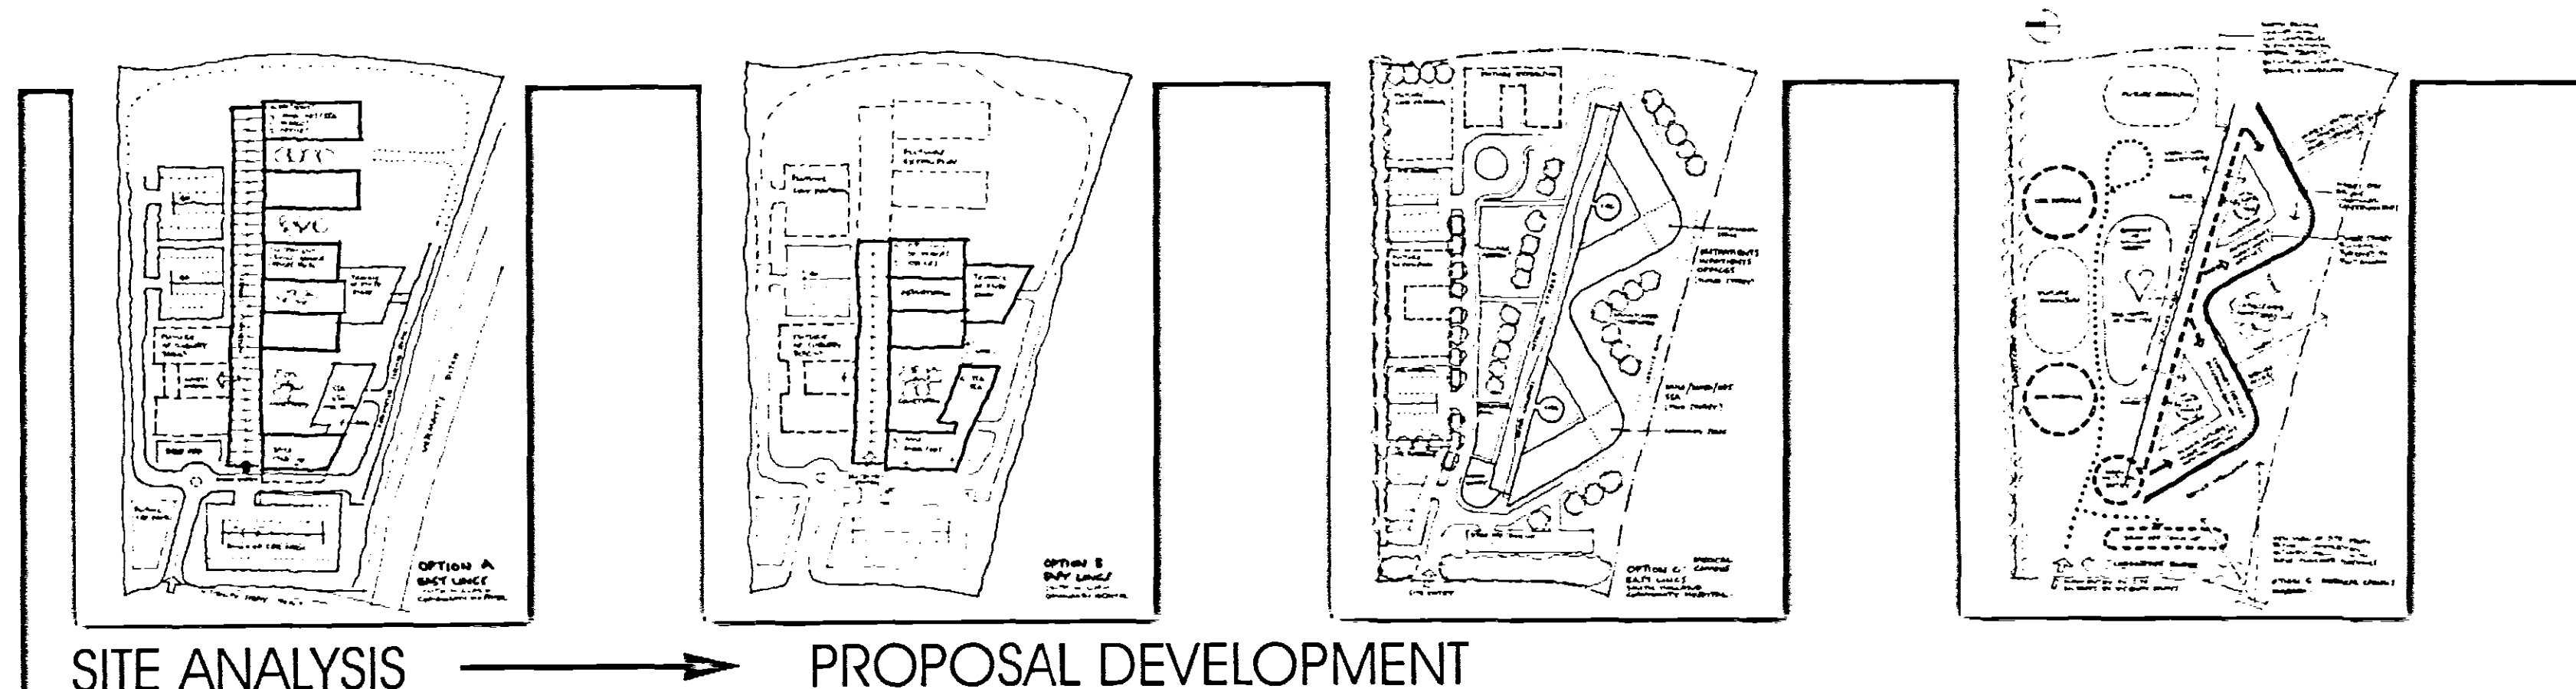
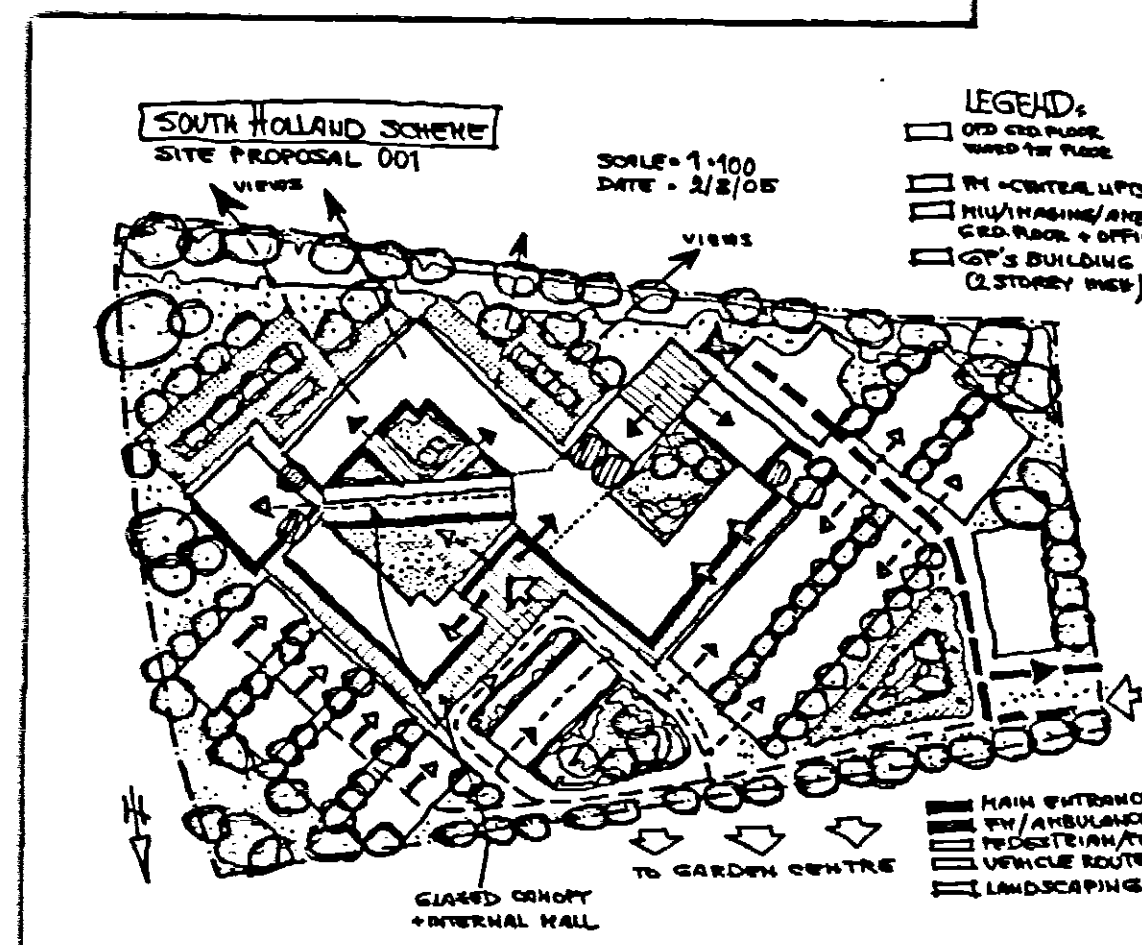
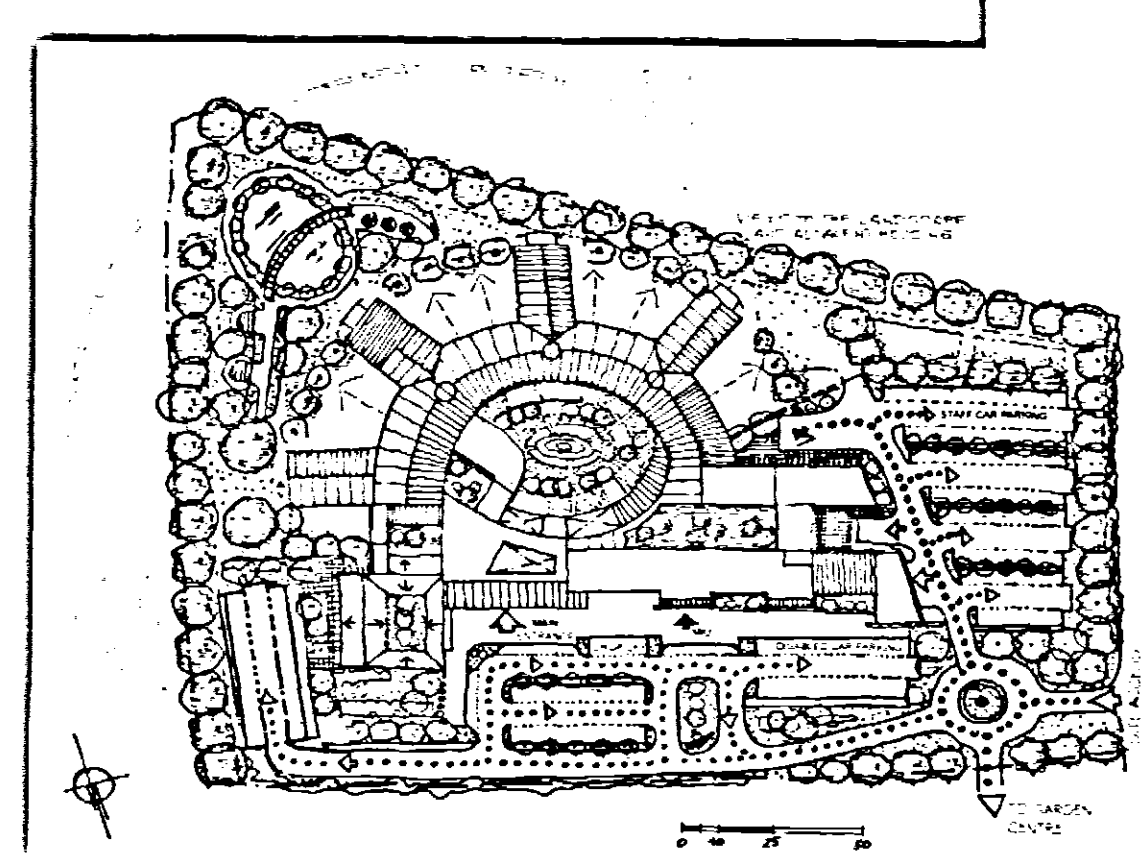


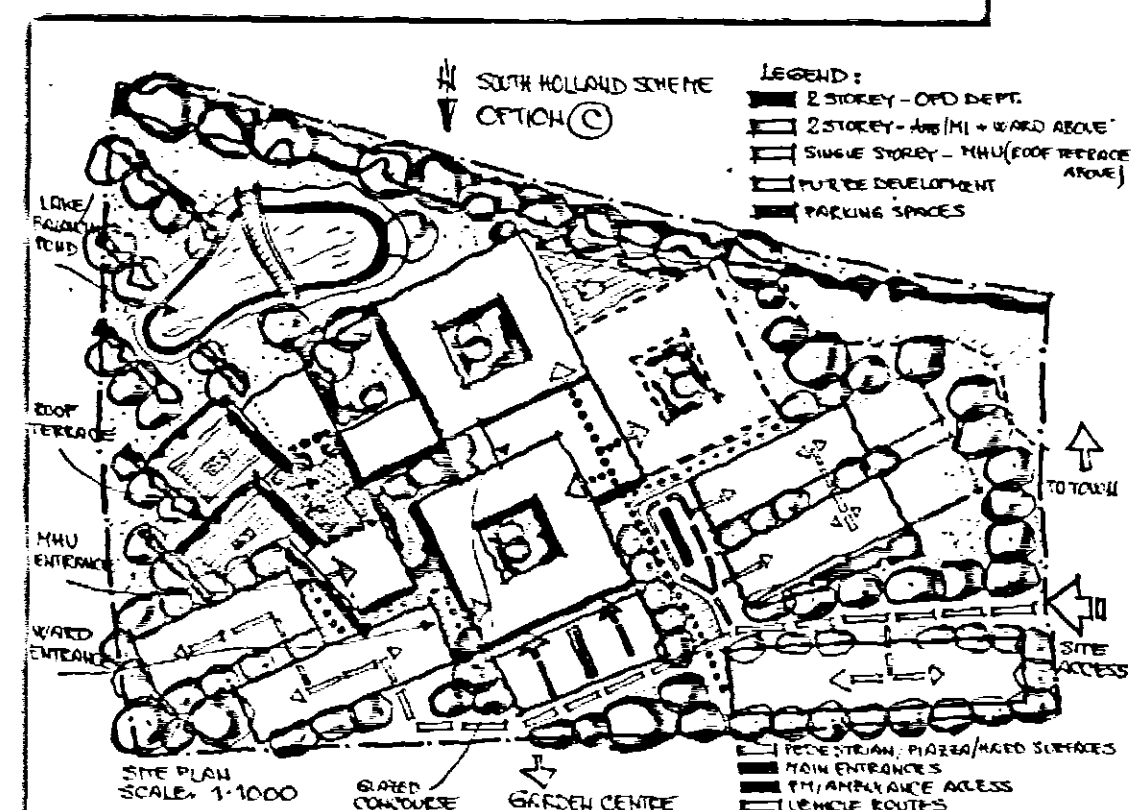

LOCAL INSPIRATION: Art... Heritage... Landscaping... Community

SITE IMAGES

The proposal takes account of the sensitive site location, between Spalding and Pinchbeck, and aims to generate a sense of civic pride, boost wider community regeneration and deliver a landmark development.

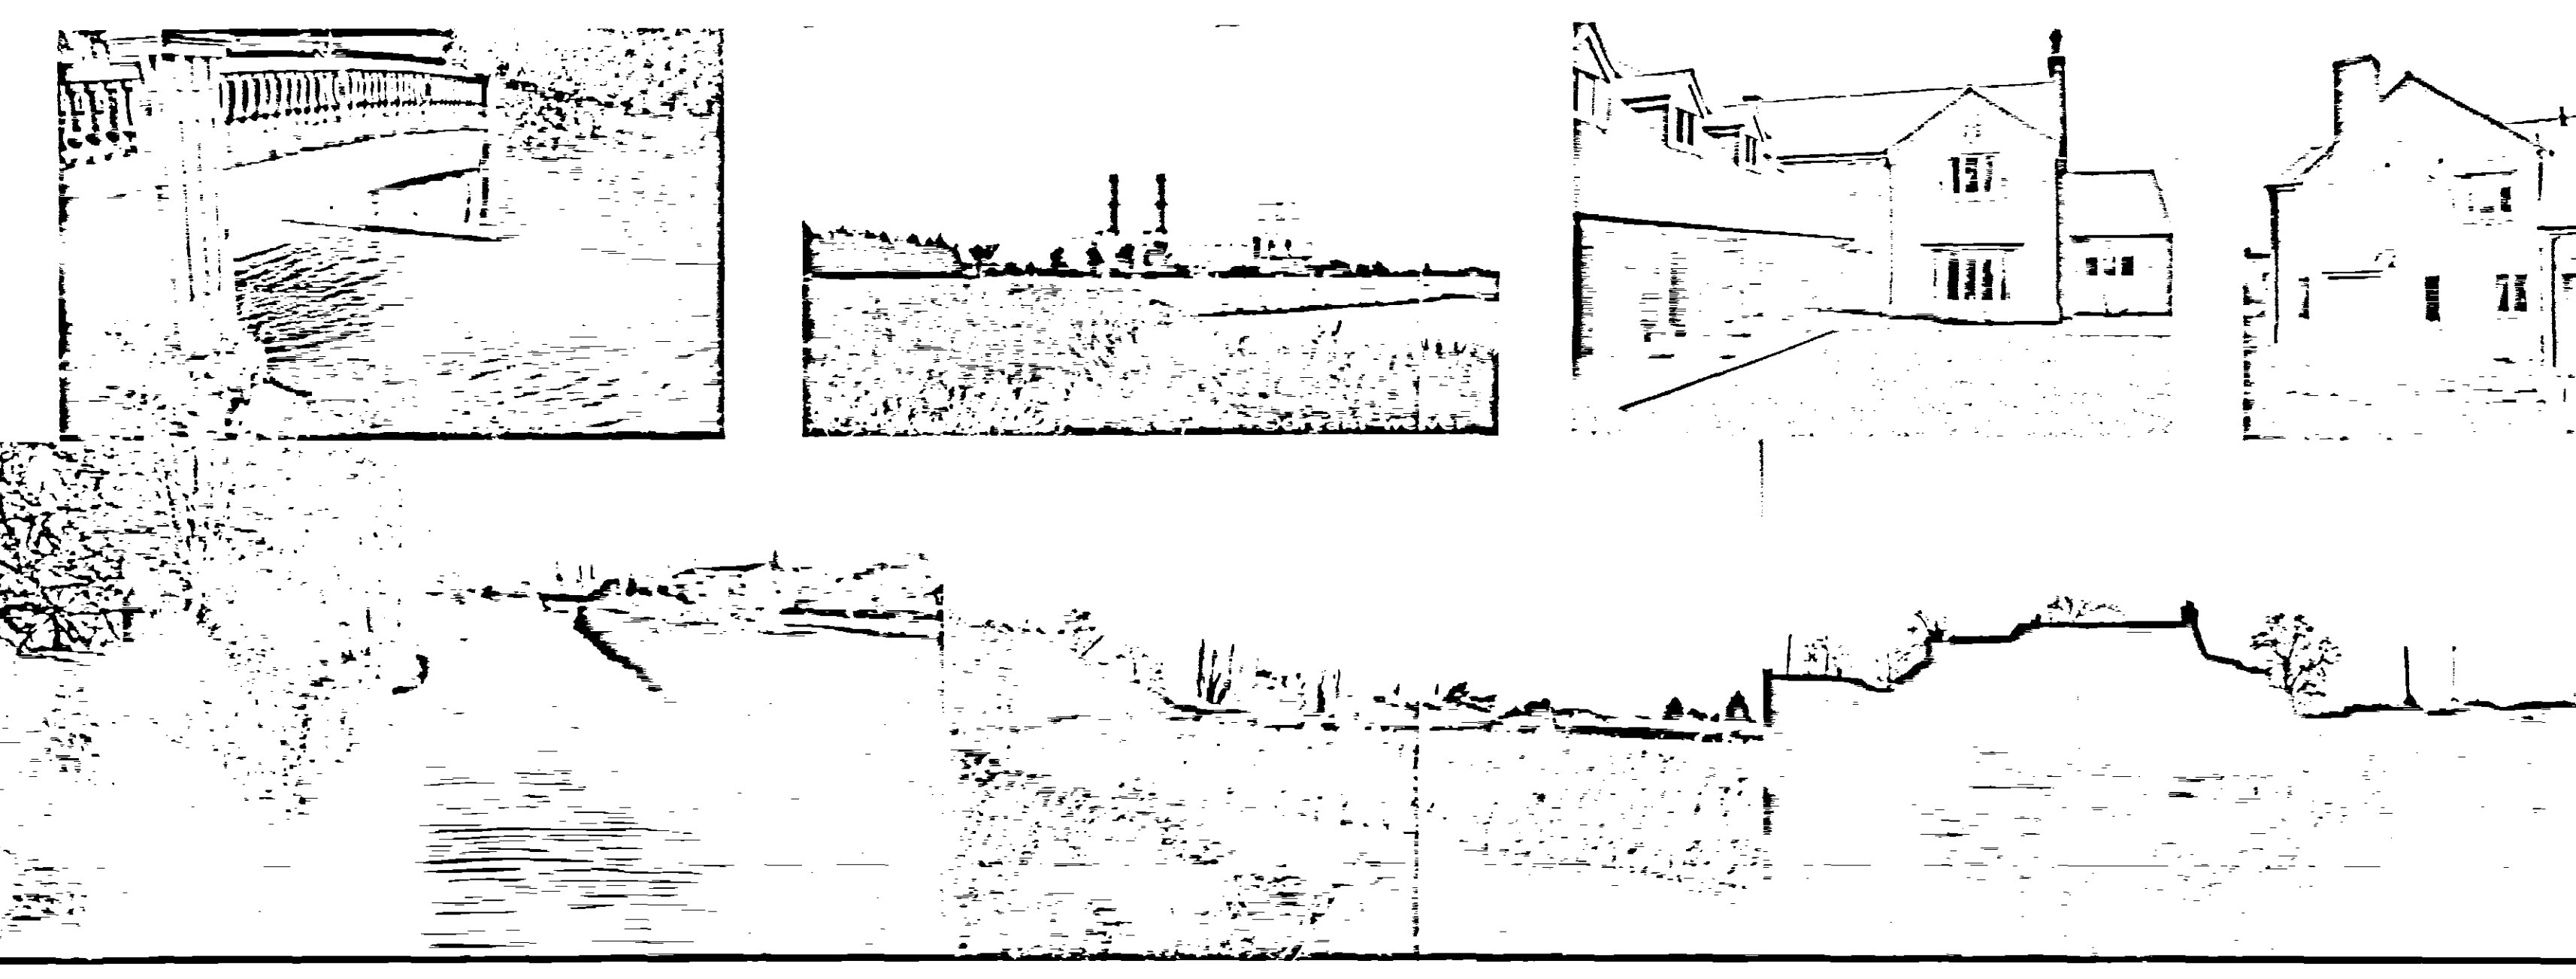

SOUTH HOLLAND PROPOSAL

PLANNING APPLICATION

Arden Partnership

WATKINS GRAY INTERNATIONAL LLP
ARCHITECTS PLANNERS INTERIOR DESIGNERS
Colerchurch House 1 London Bridge Walk LONDON SE1 2UG
telephone 020 7940 8400 fax 020 7940 8444
Email mail@wgi.co.uk

WGI

project SOUTH HOLLAND COMMUNITY HOSPITAL date 2006-03-09 scale NTS@AT
drawing SITE CONTEXT AND PROPOSAL DEVELOPMENT no. 104030/03/P003

20 MAR 2006