




SECTION B-B

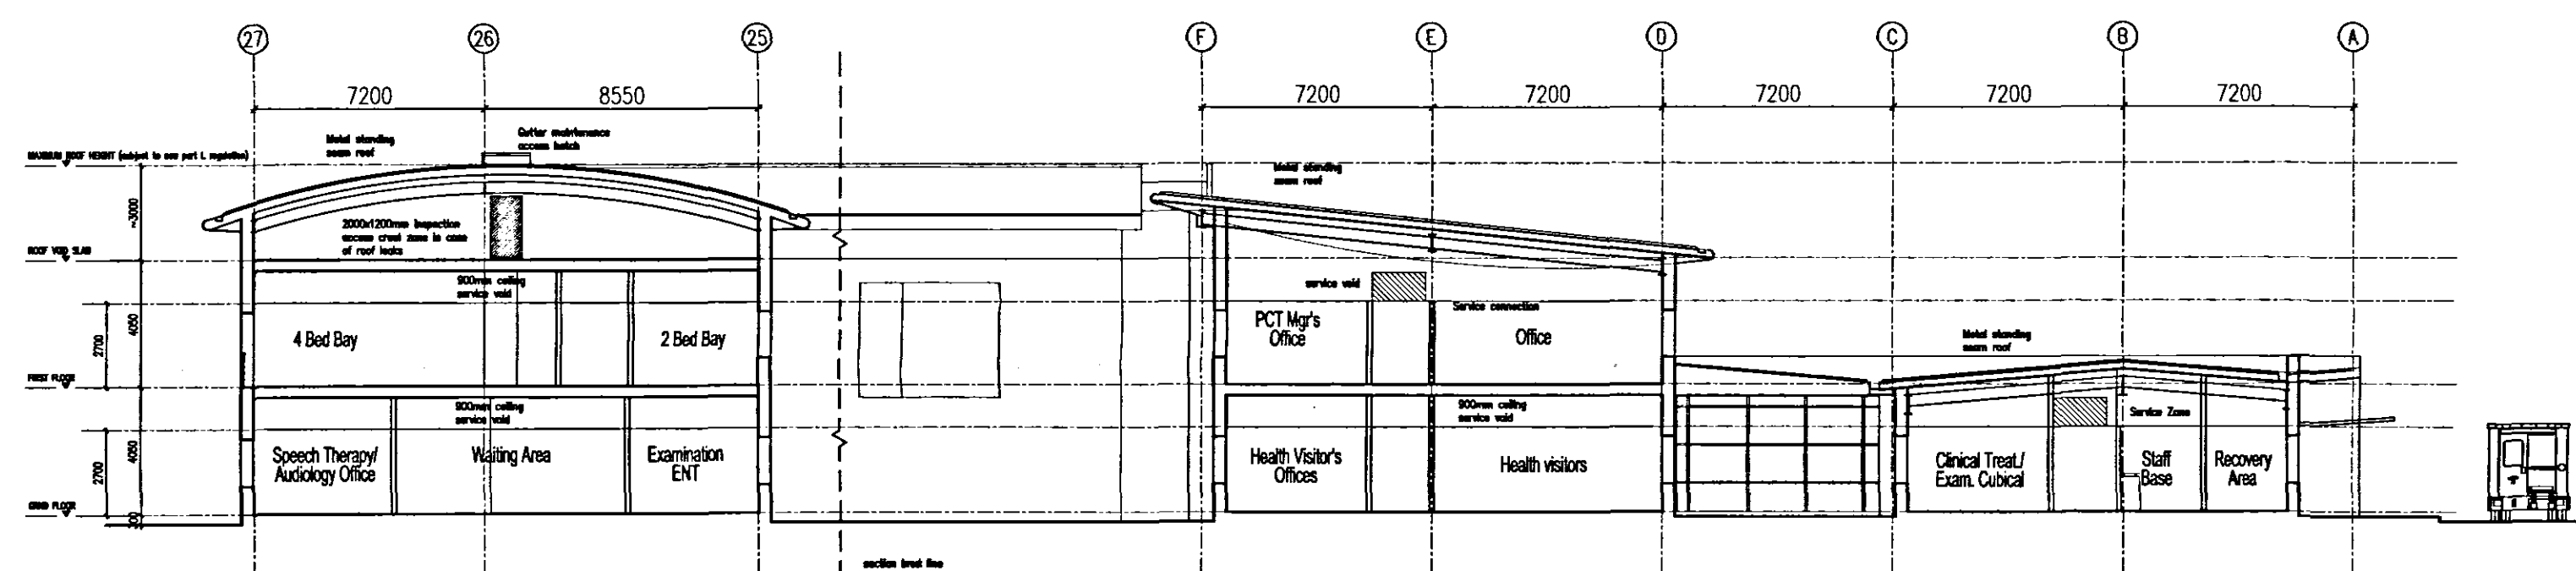

SECTION C-C

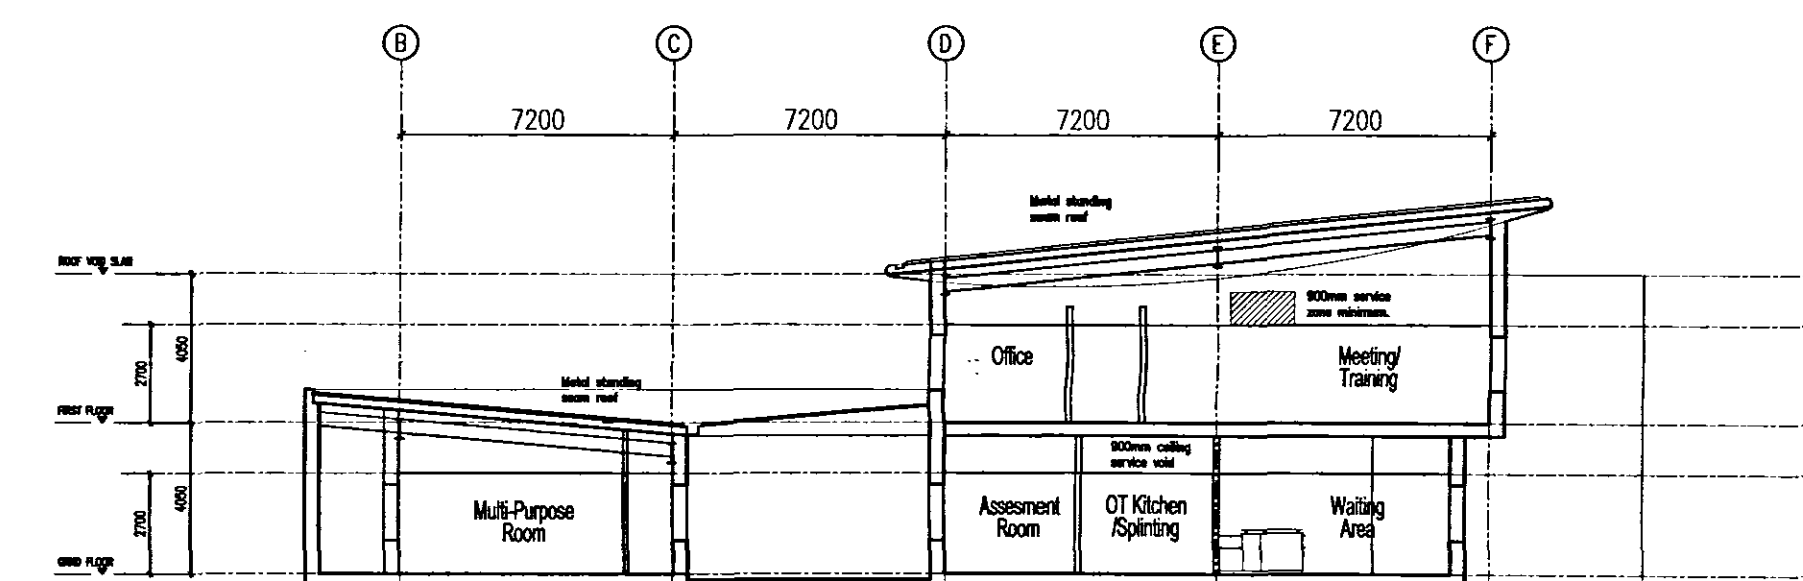

SECTION A-A

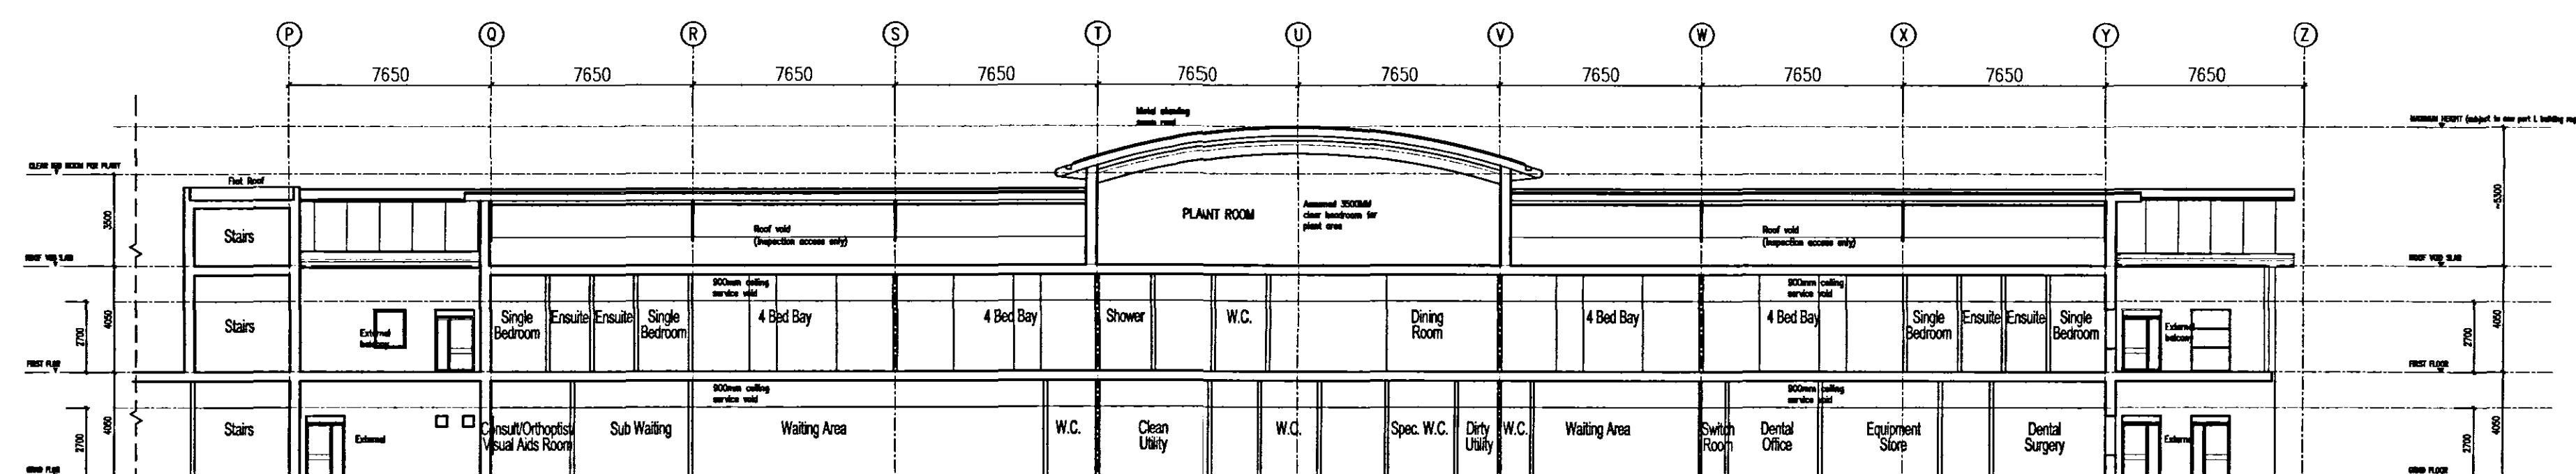

SECTION D-D

20/03/2006
04/06/06

SOUTH HOLLAND PROPOSAL

PLANNING APPLICATION

Arden Partnership

WATKINS GRAY INTERNATIONAL LLP
ARCHITECTS PLANNERS INTERIOR DESIGNERS
Colechurch House 1 London Bridge Walk LONDON SE1 2EX
Telephone 020 7940 8400 Fax 020 7940 8444
Email mail@wgi.co.uk

WGI

project SOUTH HOLLAND
COMMUNITY HOSPITAL
drawing SECTIONS

date 2006-03-09 scale 1:200@A1
no. 104030/03/P300

DETERMINED
PLAN