


DO NOT SCALE THIS DRAWING. THE CONTRACTOR IS DEEMED TO HAVE CHECKED ALL DIMENSIONS ON SITE AND REPORT ANY DISCREPANCIES TO OGLESBY & LIMB LTD.
THE CONTENTS OF THIS DRAWING ARE COVERED BY COPYRIGHT AND REMAIN THE PROPERTY OF OGLESBY & LIMB LTD. WRITTEN APPROVAL MUST BE OBTAINED FROM OGLESBY & LIMB LTD PRIOR TO DUPLICATION OR REPRODUCTION OF THIS DRAWING OR ITS CONTENTS.
ANY DIMENSIONS NOT SHOWN ARE TO BE CHECKED AND AGREED WITH OGLESBY & LIMB LTD.

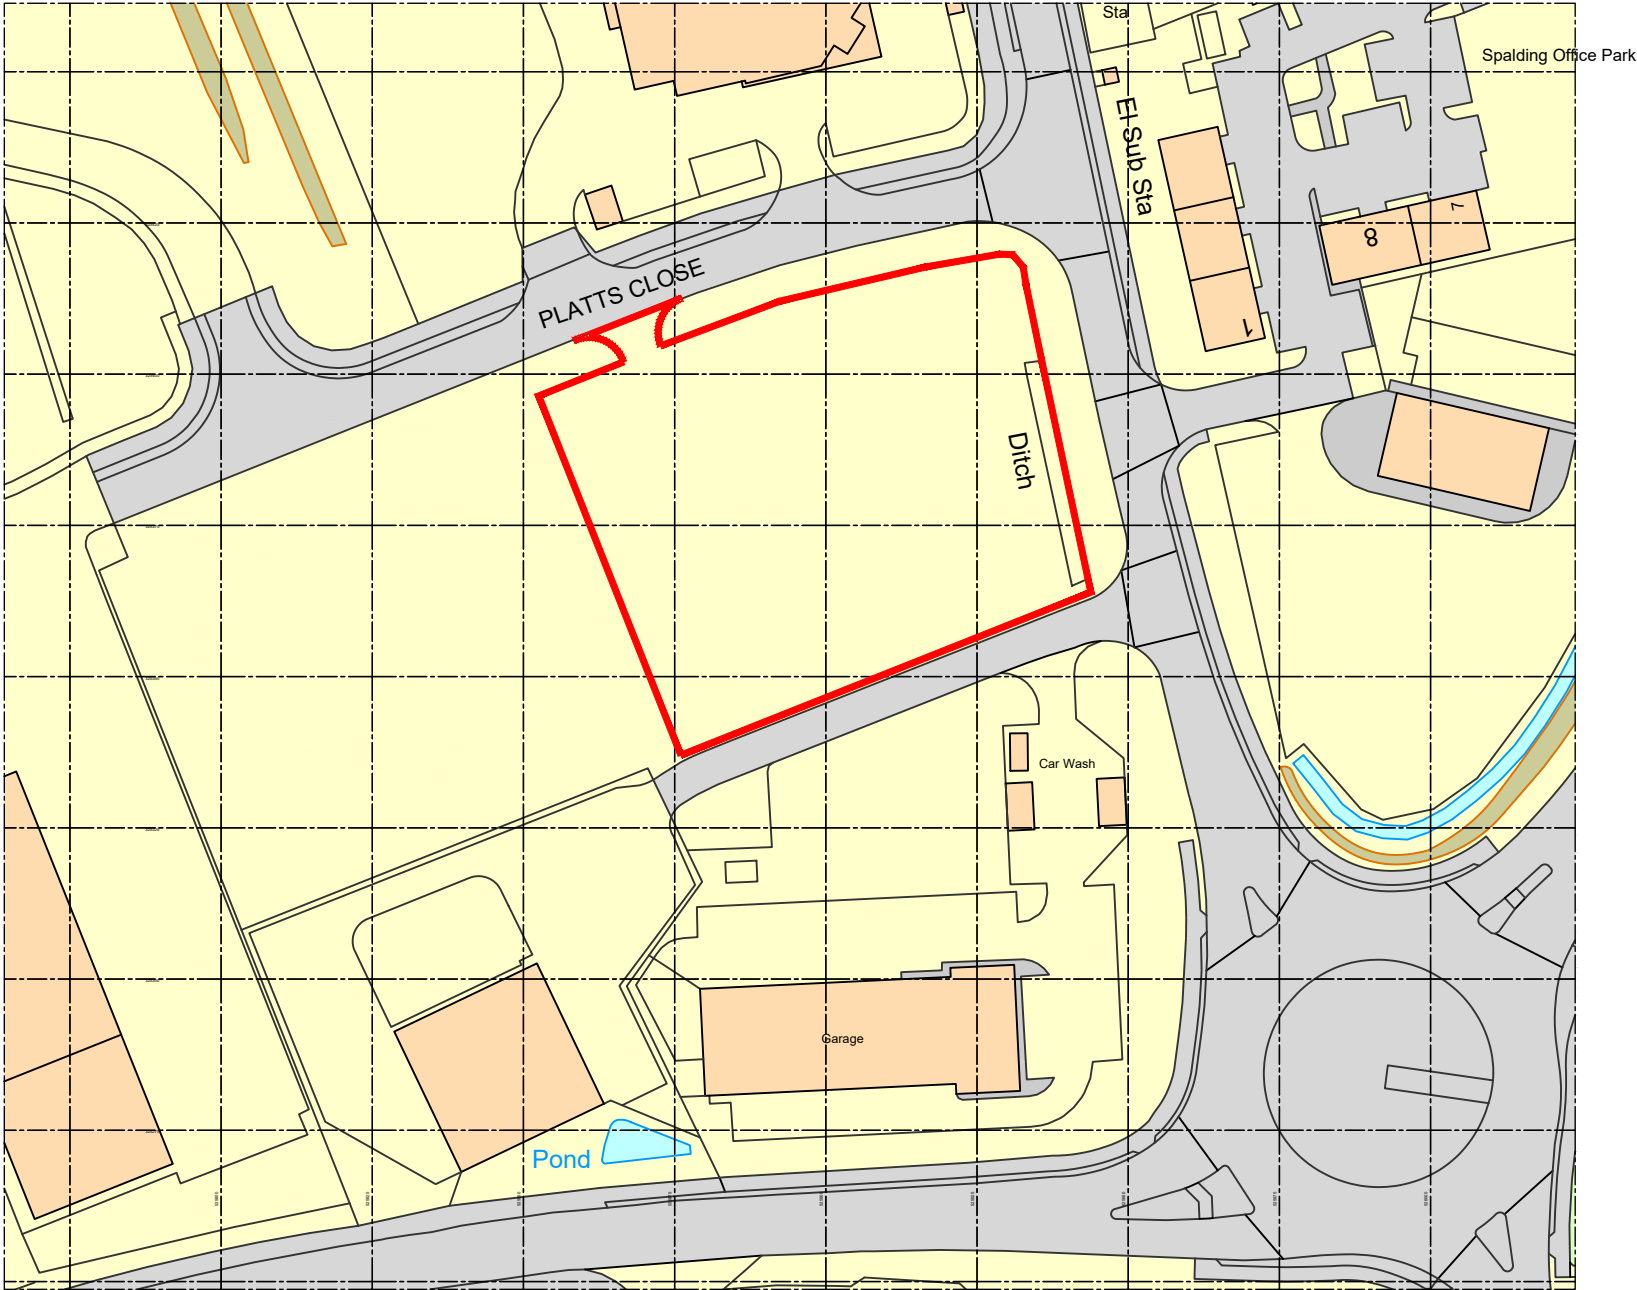

Ordnance Survey, (c) Crown Copyright 2019. All rights reserved. Licence number 100022432



Site Location Plan

Scale 1:1250 @ A3

Site of works proposal outlined in red.

SCALE 1 : 1250

SCALE 1 : 1

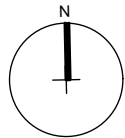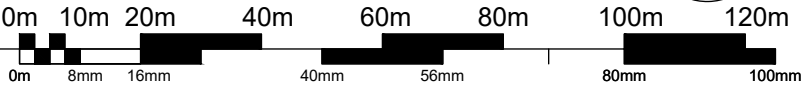

-	XX.XX.XX	Xxxxxx	RDL
Ref.	Date	Description	Initial

Oglesby & Limb Ltd

Chartered Architect

Suite 1, Market Chambers
12 Market Place, Spalding, Lincs
PE11 1SL

Tel: 01775 761196

e-mail: design@o-l-ltd.co.uk

Client:

Mr. P. Callow

Project:

**Proposed HQ for Ark ICT Ltd
comprising offices, storage,
coffee bar & ancillary areas.**

Drawing Title:

Site Location Plan as existing

GENERAL ISSUE

Date:	June 2019	Scale:	as shown @ A3
Drawn by:	RDL	Checked by:	AJO

Drawing Number:	Rev:
A1412 - 01	-