

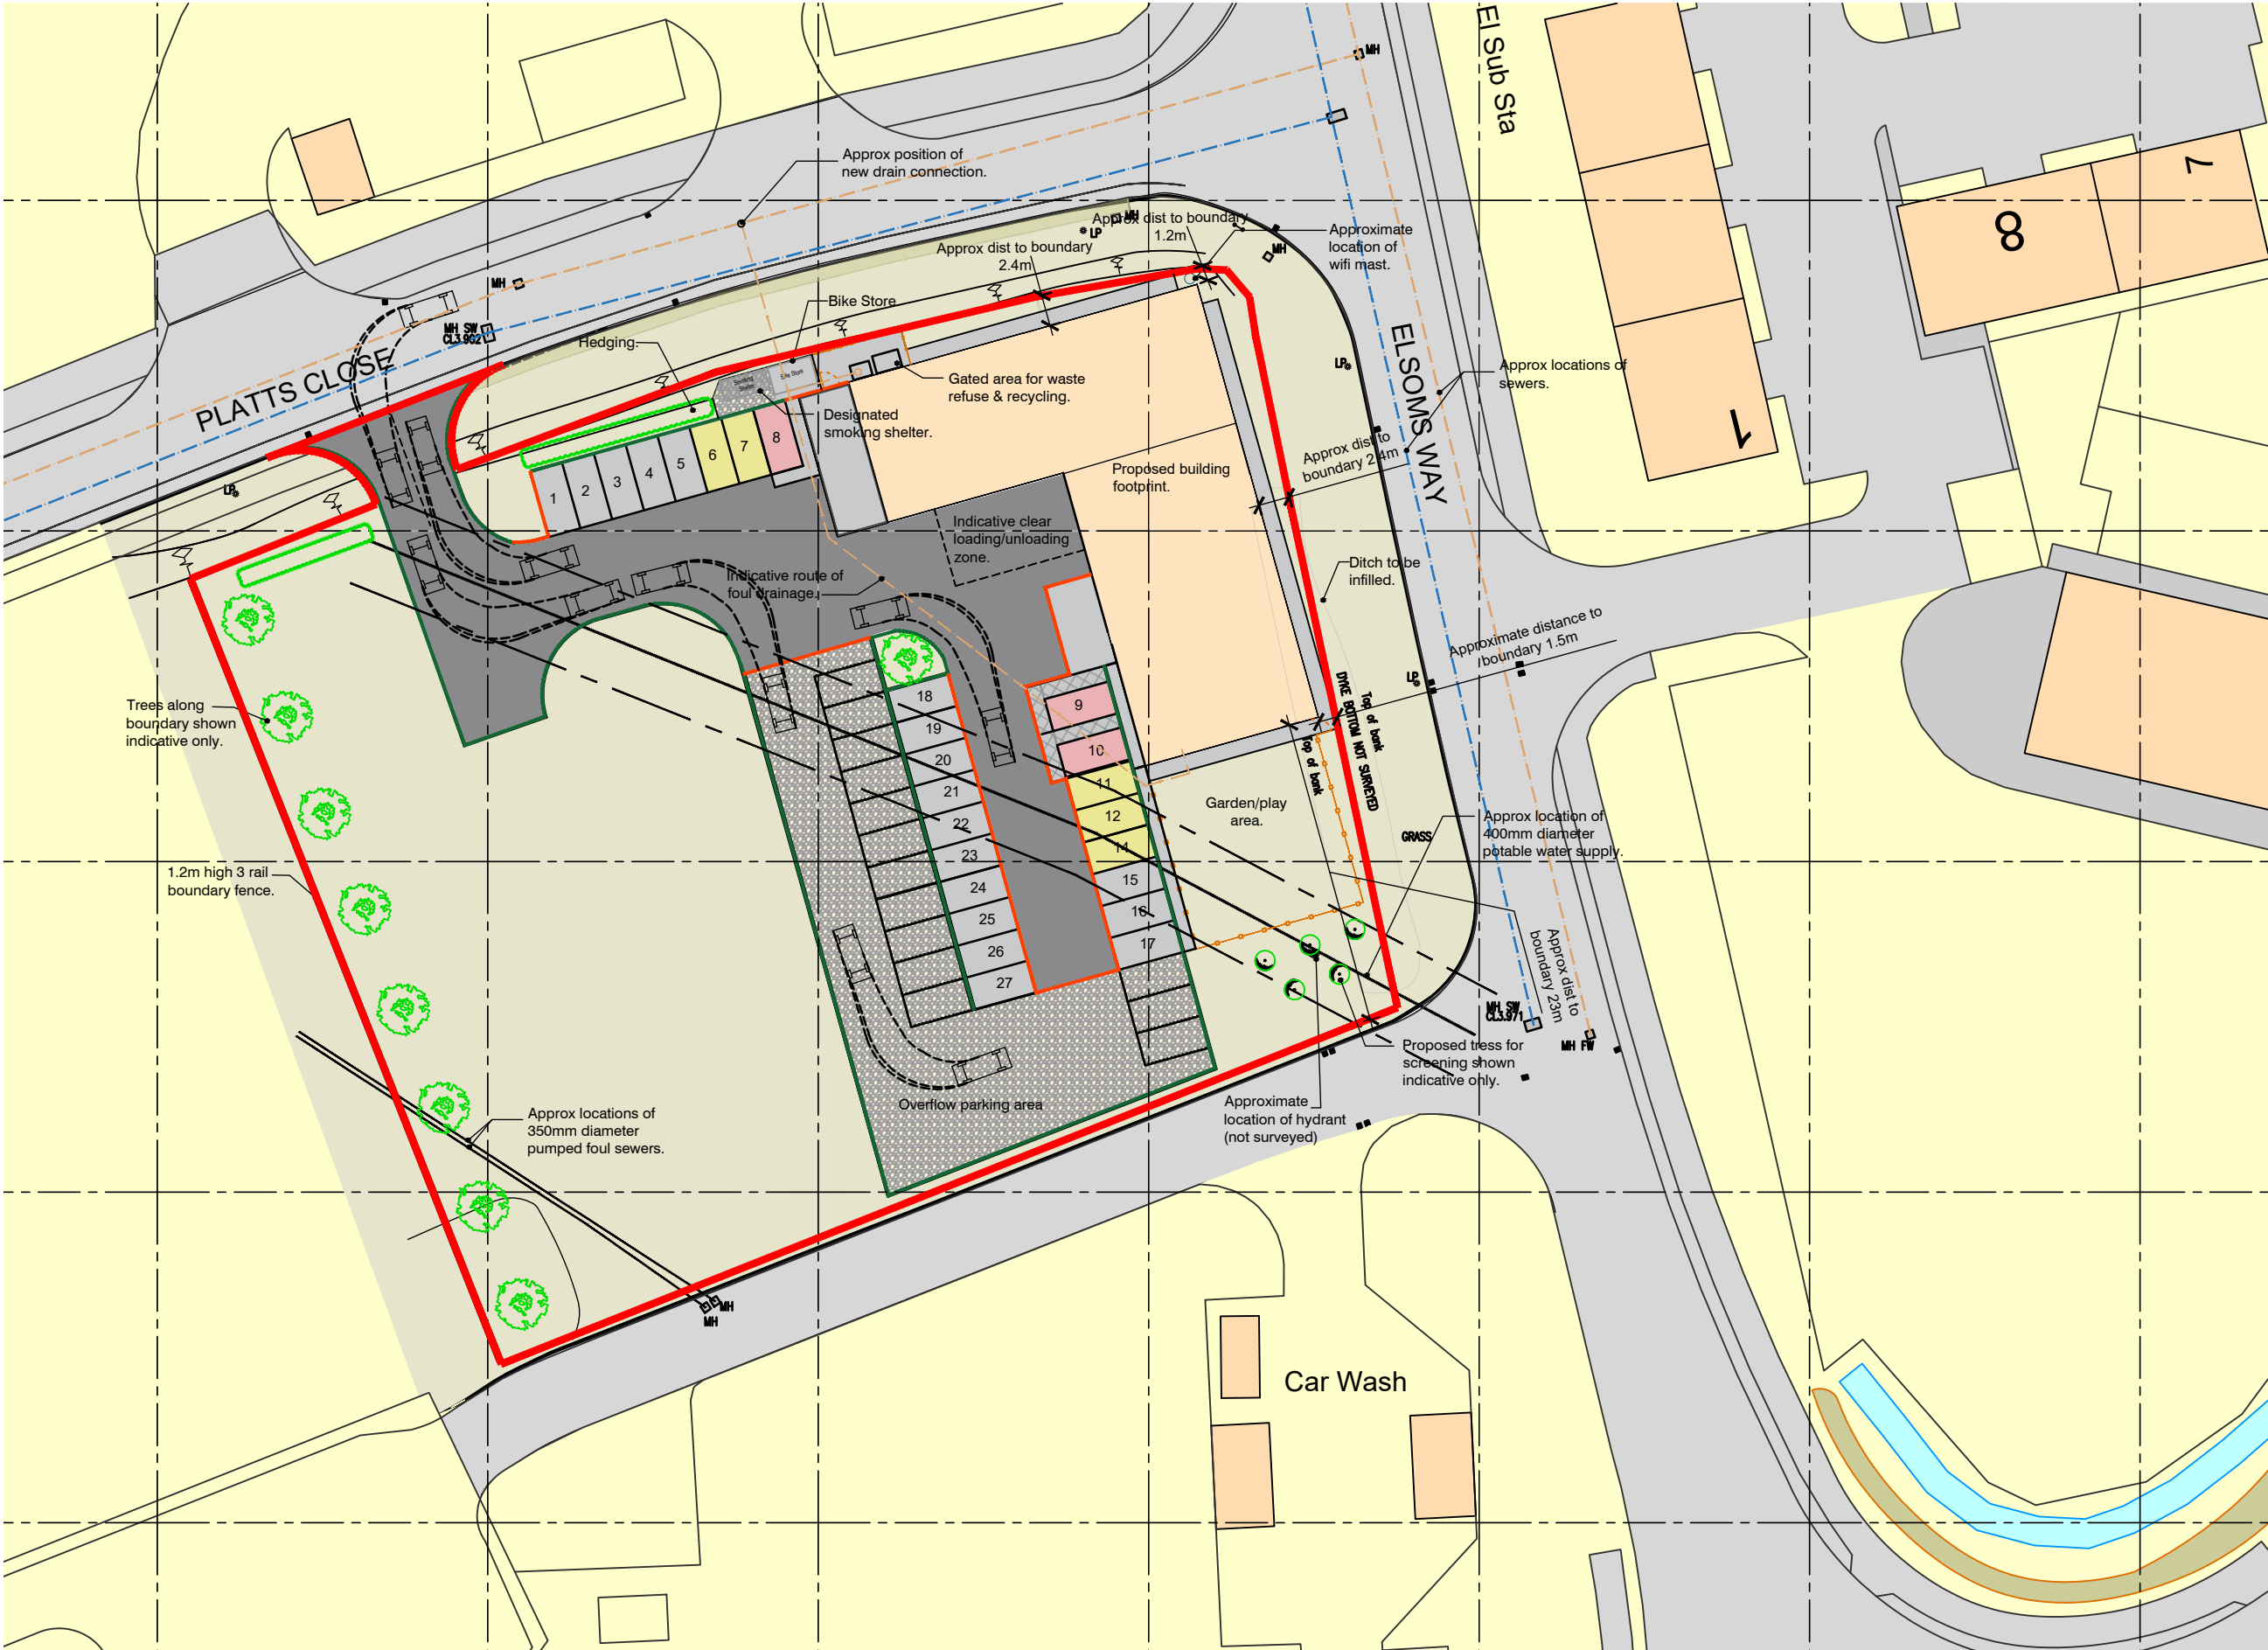


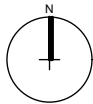

Site Block Plan as proposed
Scale 1:500 @ A3

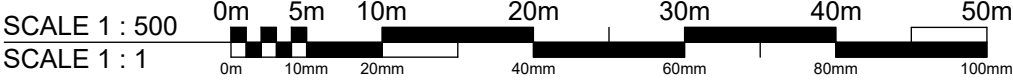

DO NOT SCALE THIS DRAWING. THE CONTRACTOR IS DEEMED TO HAVE CHECKED ALL DIMENSIONS ON SITE AND REPORT ANY DISCREPANCIES TO OGLESBY & LIMB LTD. THE CONTENTS OF THIS DRAWING ARE COVERED BY COPYRIGHT AND REMAIN THE PROPERTY OF OGLESBY & LIMB LTD. WRITTEN APPROVAL MUST BE OBTAINED FROM OGLESBY & LIMB LTD PRIOR TO DUPLICATION OR REPRODUCTION OF THIS DRAWING OR ITS CONTENTS. ANY DIMENSIONS NOT SHOWN ARE TO BE CHECKED AND AGREED WITH OGLESBY & LIMB LTD.

- Foul Surface
- Surface
- Tarmac.
- Building.
- Gravel.
- Grass.
- Block paving/slabs.
- Dropped Kerb.
- Kerb.
- Fencing.
- Electric charging.
- Disabled Parking.

-	XX.XX.XX	Xxxxxx	RDL
Ref.	Date	Description	Initial

Oglesby & Limb Ltd
Chartered Architect

Suite 1, Market Chambers
12 Market Place, Spalding, Lincs
PE11 1SL
Tel: 01775 761196
e-mail: design@o-l-hd.co.uk

Client:
Mr. P. Callow

Project:
Proposed HQ for Ark ICT Ltd comprising offices, storage, coffee bar & ancillary areas.

Drawing Title:

Site Block Plan as proposed

PLANNING APPLICATION ISSUE

Date:	Aug 2019	Scale:	as shown @ A3
Drawn by:	RDL	Checked by:	AJO

Drawing Number:	Rev:
A1412 - 10	-