
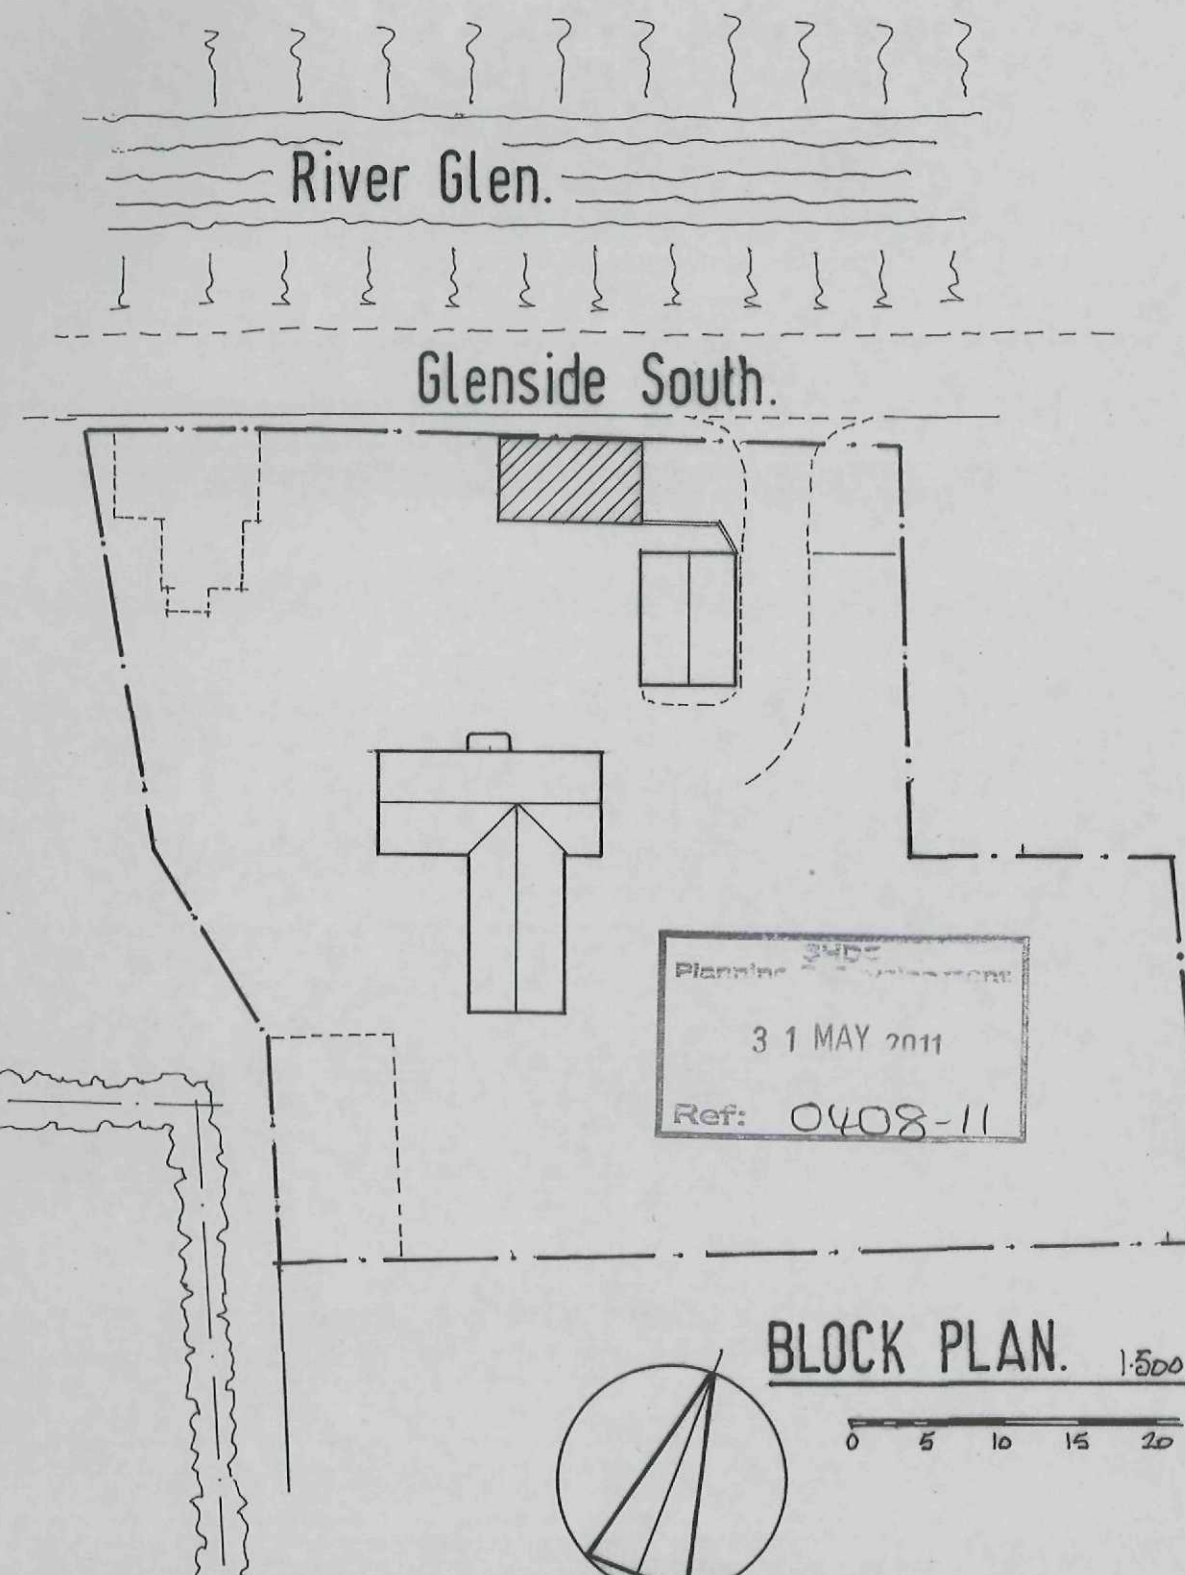


Glenside South.

River Glen.

Glenside South.

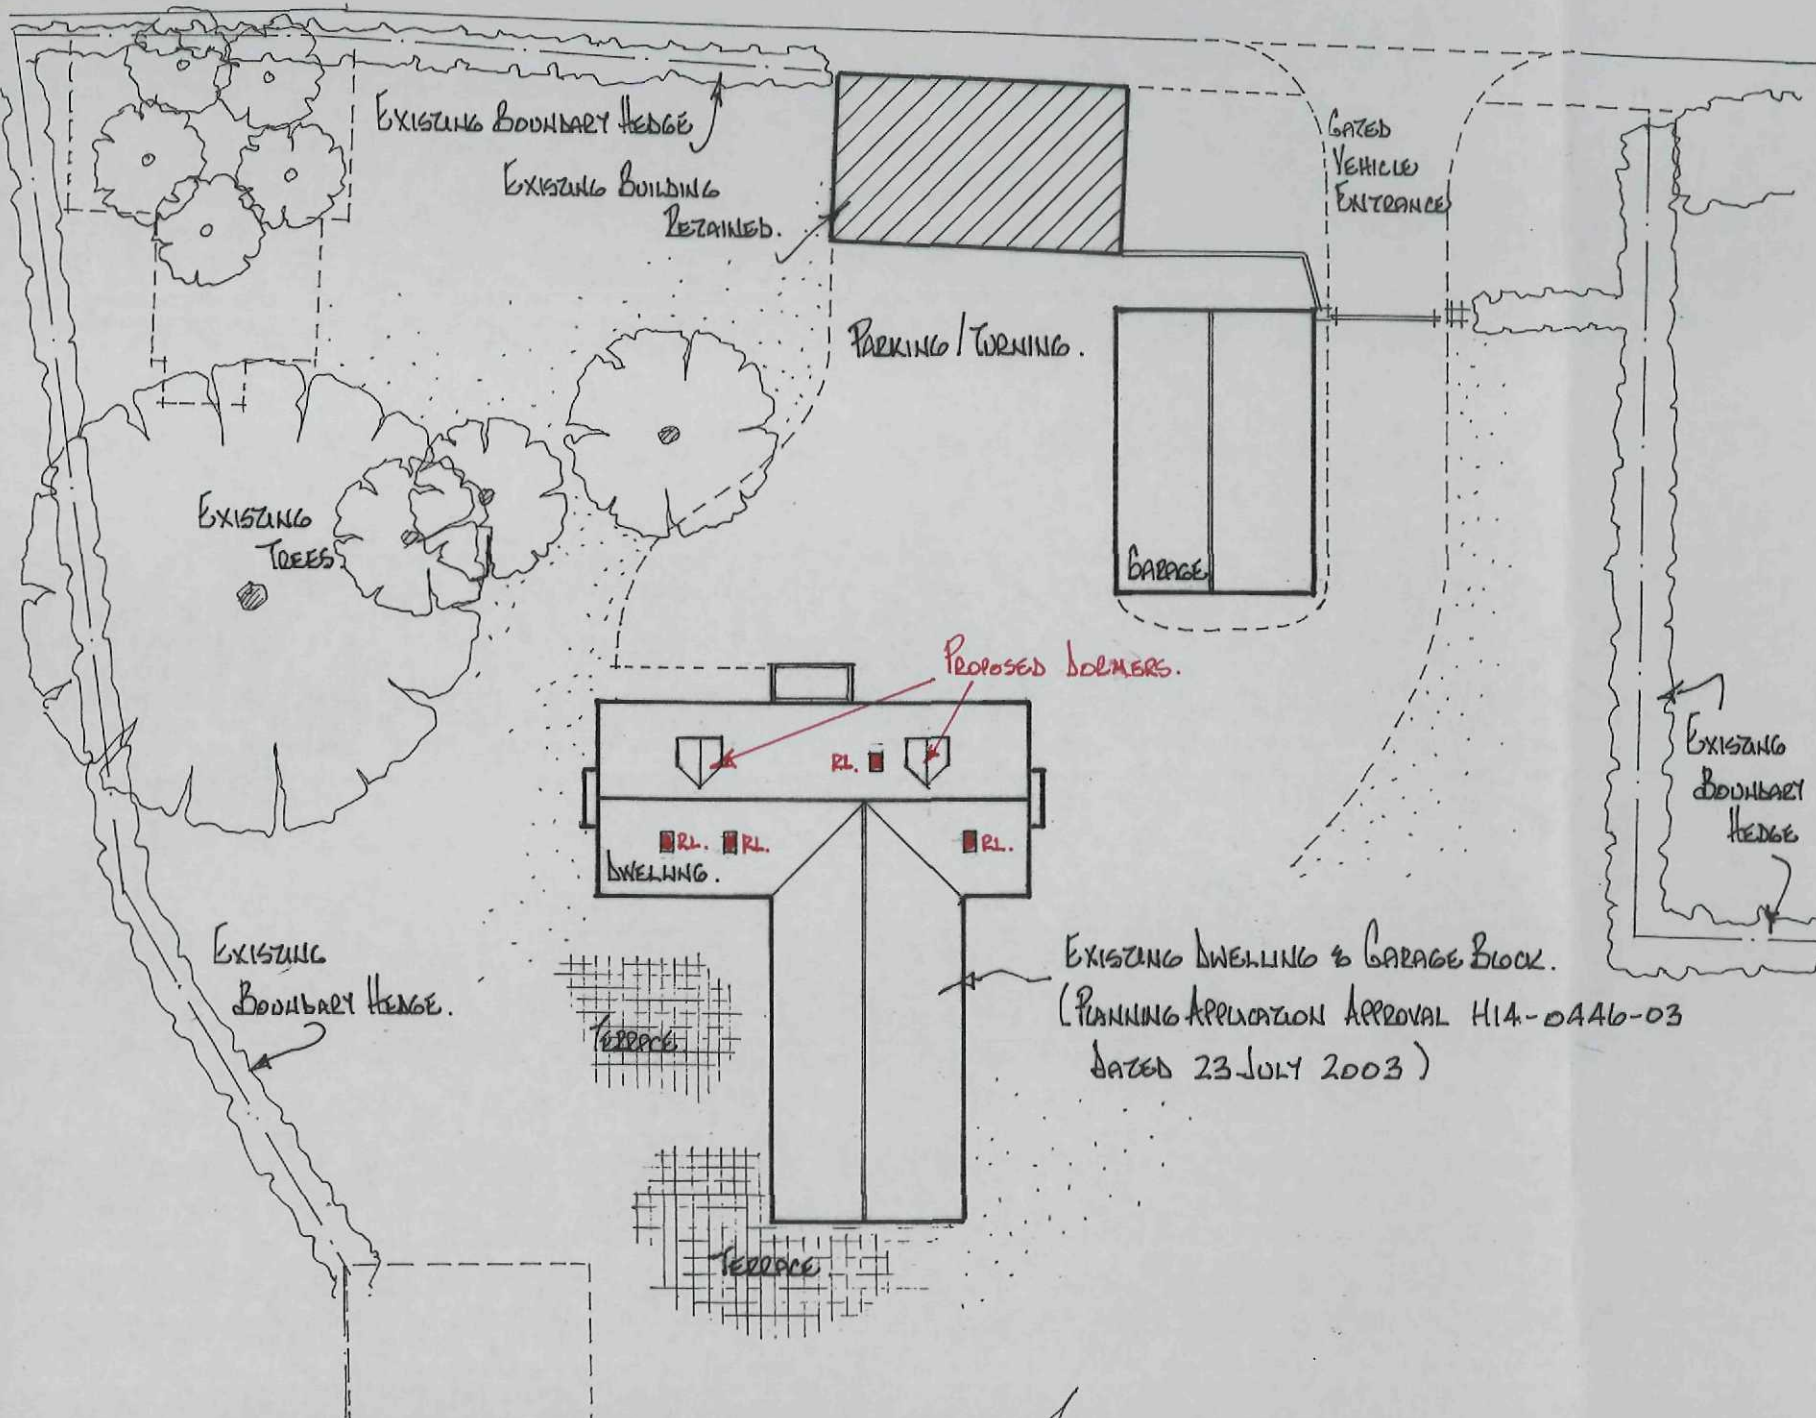

SITE LAYOUT PLAN.

1:250.

BLOCK PLAN.

1:500.

North.

Mr. and Mrs. C. GRIFFIN.

The Chestnuts, Glenside South, PINCHBECK, Lincolnshire.

1467.100.

JEFFREY J. EMMS RIBA. ARCHITECT.

CROSD COTTAGE, PARK LANE, FEN DRAYTON, CAMBRIDGE. CB24. 4SW.

01954.232989.

MAY 2011.