DO NOT SCALE THIS DRAWING. THE CONTRACTOR IS DEEMED TO HAVE CHECKED ALL DIMENSIONS ON SITE AND REPORT ANY DISCREPANCIES TO OGLESBY & LIMB LTD.
THE CONTENTS OF THIS DRAWING ARE COVERED BY COPYRIGHT AND REMAIN THE PROPERTY OF OGLESBY & LIMB LTD. WRITTEN APPROVAL MUST BE OBTAINED FROM OGLESBY & LIMB LTD PRIOR TO DUPLICATION OR REPRODUCTION OF THIS DRAWING OR ITS CONTENTS.
ANY DIMENSIONS NOT SHOWN ARE TO BE CHECKED AND AGREED WITH OGLESBY & LIMB LTD.

WARDENTREE LANE

Forward visibility splays from Manual for the Streets
X-distance 2.4m, Y-distance (adjusted SSD) 66m based on 40mph speed limit, subject to Highways confirmation.

66000

Back edge of kerb

2400

3000

2500

Back edge of kerb

3000

Proposed perimeter security fence as described

Edge of footpath

2500

Proposed perimeter security fence indicated thus :
2.4m high heavy duty 868 twin wire panel system with SHS posts set into ground in concrete at 2.5m centres. All to be galvanised and powder coated green RAL 6005

PUDDING LANE

Tarmacadam footpath

Grass

g

water

Existing car park

Route of perimeter security fence to avoid existing sign and services, exact line of this length of fence may vary on site

sign

Existing substation

g

8000

Cantilever sliding security gate.
6.0m x 2.4m high D5800 automated cantilever sliding gate with 868 twin wire mesh infill RAL 6005

Proposed perimeter security fence as described above


Personnel gate

PROPOSED SITE LAYOUT

SCALE 1 : 200

SCALE 1 : 200
SCALE 1 : 1

0m 5m 10m 15m 20m
0m 10mm 20mm 40mm 60mm 80mm 100mm

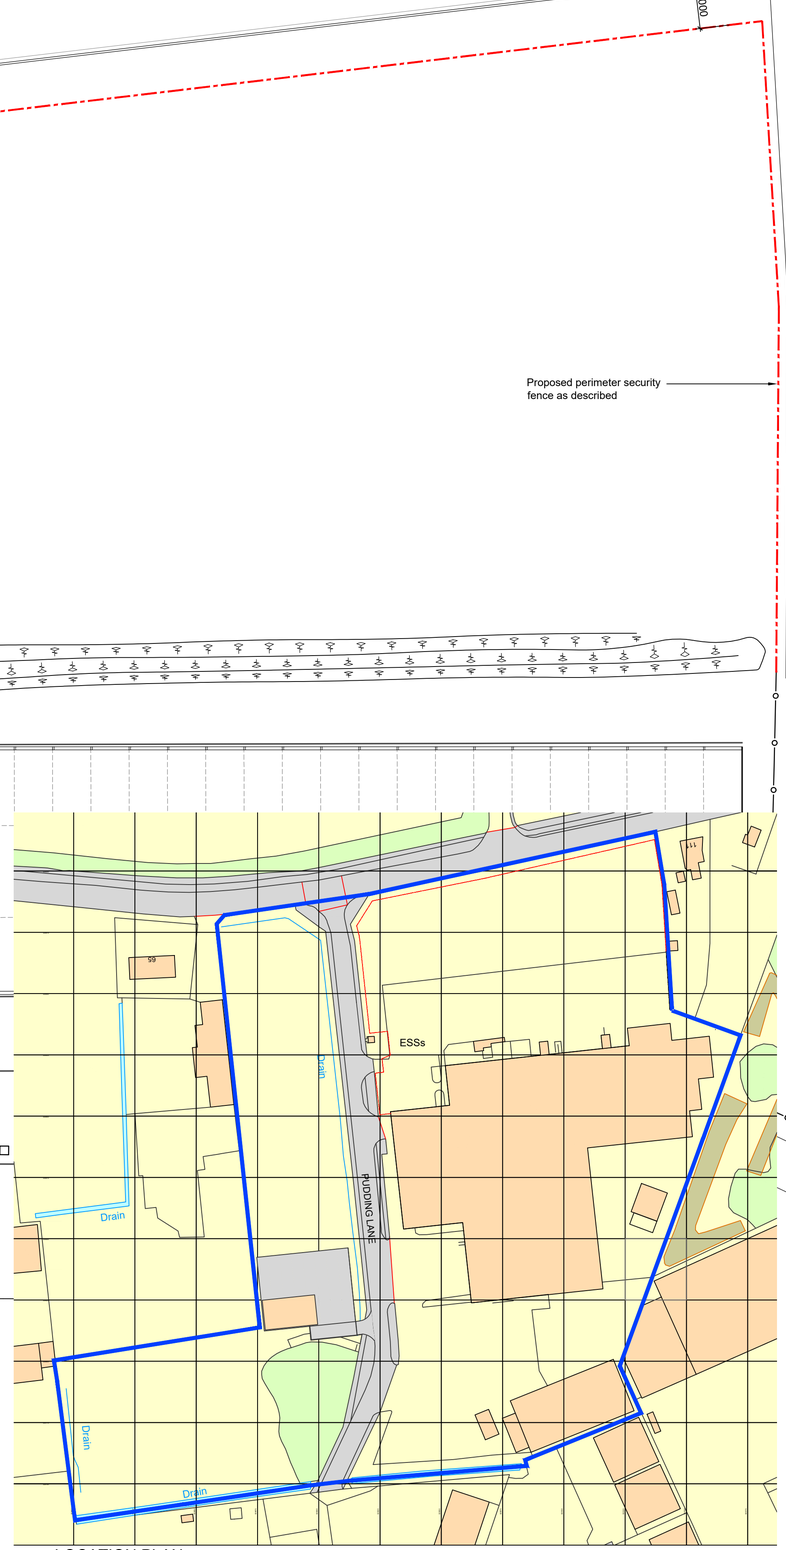

LOCATION PLAN

SCALE 1 : 1250

SCALE 1 : 1250
SCALE 1 : 1

0m 10m 20m 40m 60m 80m 100m
0m 10mm 20mm 40mm 60mm 80mm 100mm

Ordnance Survey, (c) Crown Copyright 2023. All rights reserved. Licence number 100022432

Ref.	Date	Description	Initial
-	-	-	-

Oglesby & Limb Ltd
Chartered Architect
Suite 1, Market Chambers
12 Market Place, Spalding, Lincs
PE11 1SL
Tel: 01775 761196
e-mail: design@o-l-ltd.co.uk

Client:
J. O. Sims Ltd

Project:
Proposed security fencing

Drawing Title:
Proposed layout and location plan

PLANNING APPLICATION ISSUE

Date:	Scale:
Apr 2023	as shown @ A1
Drawn by: AP	Checked by: AJO

Drawing Number:	Rev:
A1674-01	-