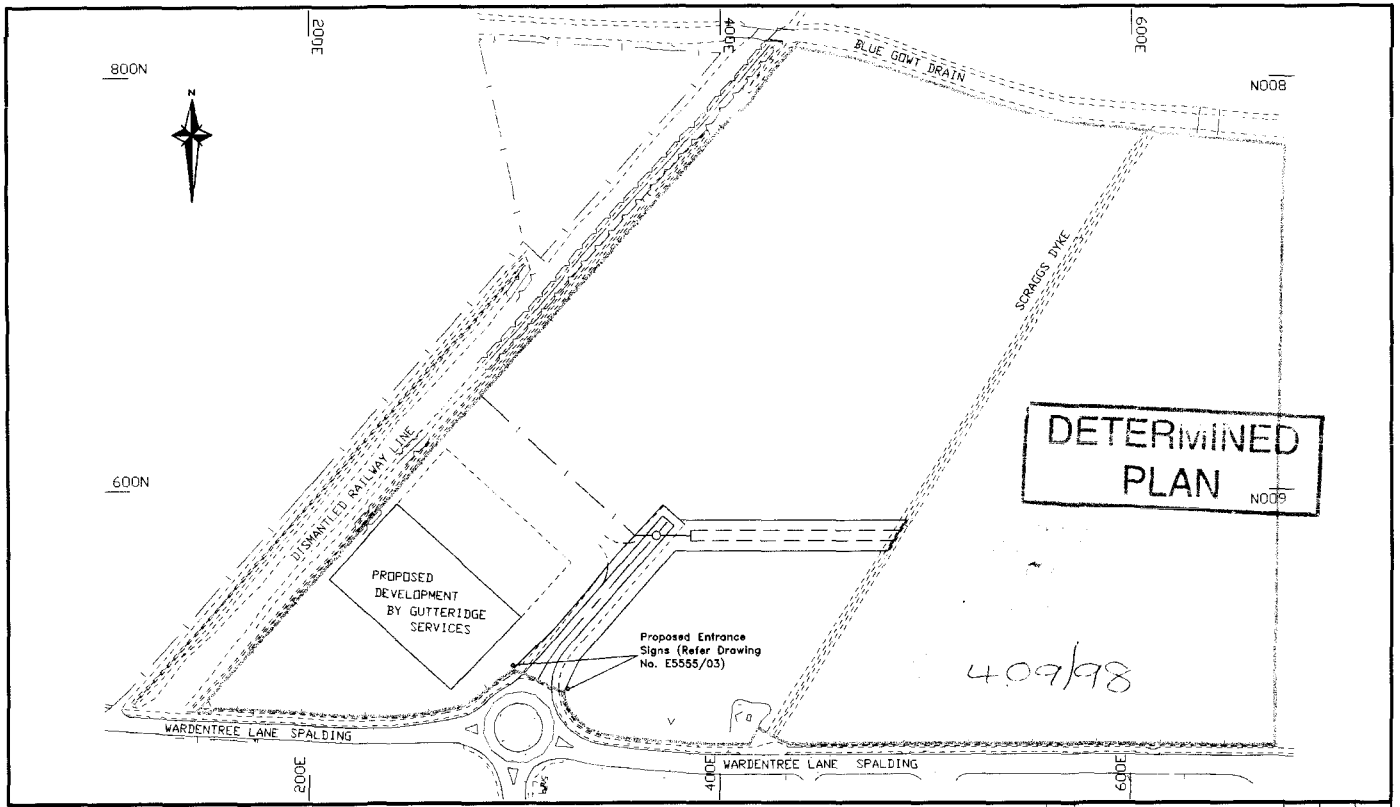


Rev.	Revision	Drn.	App.	Date

Aspen Burrow Crocker Ltd
Lockington Hall Business Centre,
Lockington, Derby DE74 2RH
Tel: (01509) 674567
Fax: (01509) 674623
Consulting Engineers and Project Managers

Client

ELSOMS SEEDS LTD

Project

DEVELOPMENT AT WARDENTREE LANE


Drn.	Chkd.	App.	Date
EAT	GM	GM	27/4/98

Scales 1:2500

Title

SITE AND ENTRANCE SIGN LOCATION PLAN

Drg. No.	CAD Ref	Plot	Rev
E5555/04			

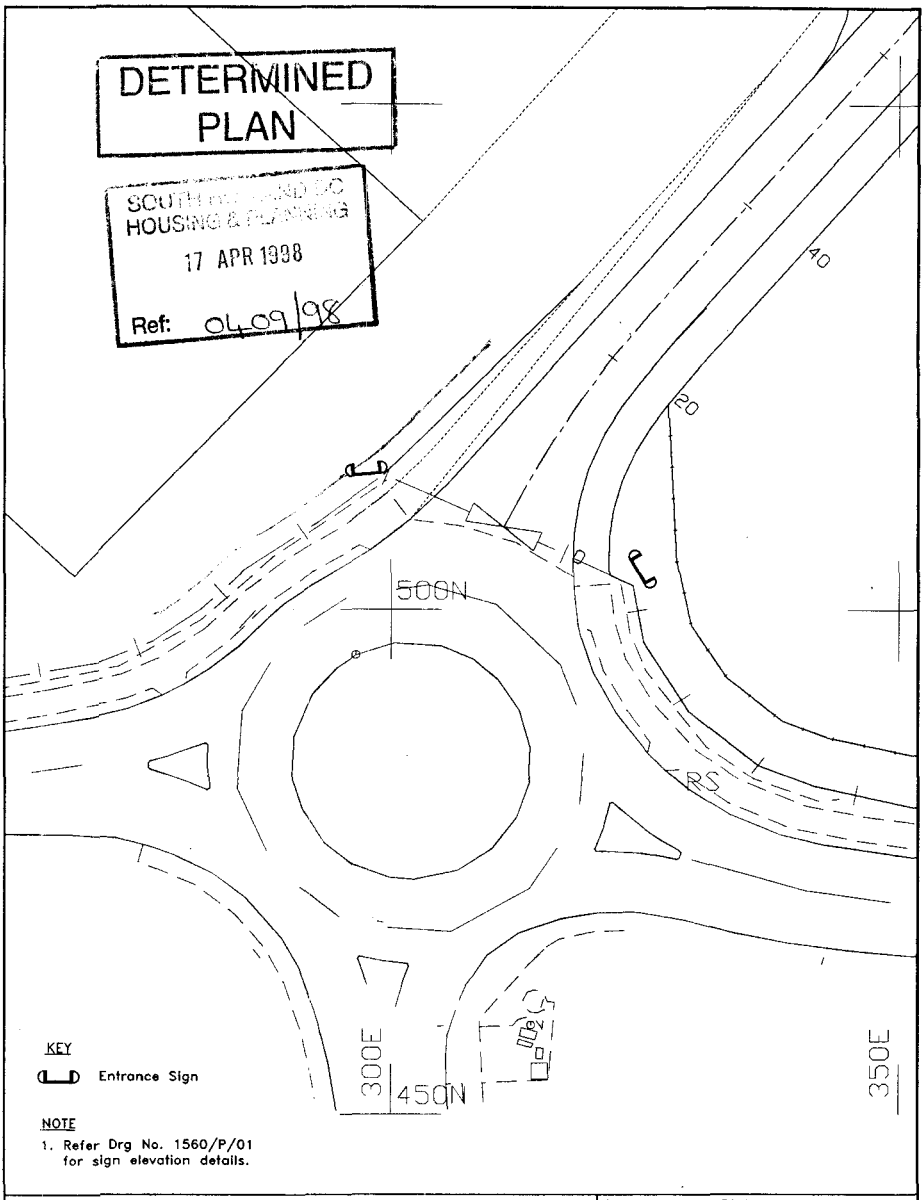

Project: **DEVELOPMENT AT WARDENTREE LANE**	CAD Ref: E5555-03 Plot:
Title: **ENTRANCE SIGNS LOCATION PLAN**	Drawn: GAJ / Approved:
	Checked: GAJ. / Date: 31/3/98
	Scale: 1:500
	Drg. No.: **E5555/03** / Rev.:

Aspen Burrow Crocker Ltd
Lockington Hall Business Centre,
Lockington, Derby DE74 2RH
Tel: (01509) 674567
Fax: (01509) 674623
Consulting Engineers and Project Managers

ASPEN