ELEVATION




0.67M 2.85M 0.67M

Cast aluminium sign, with powder coating. Green lettering on cream background


Inset formed with plinth bricks to form recess for aluminium sign

2.25M

Curved brickwork

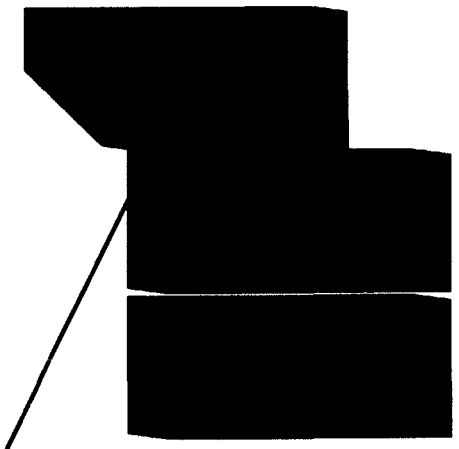

Plinth brick overhang 20mm to avoid water run-off onto sign

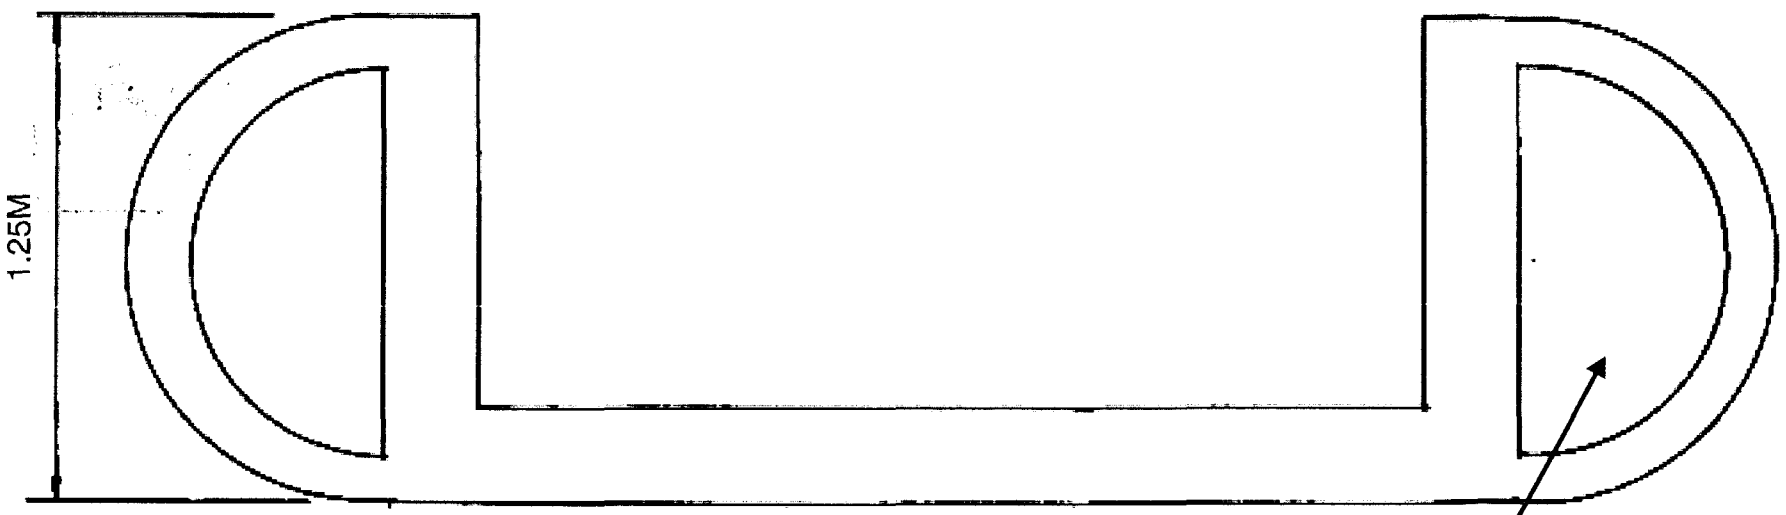

PLAN

Buttress to be filled to prevent entry / accumulation of water

17 APR 1998
Ref: 0409/98

DETERMINED PLAN

WARDENTREE PARK

Sketch details - Entrance Signs

Faulks Perry Culley & Rech
Landscape, Ecology, Architecture

Drawing No. 1560/P/01 Rev B

Not to Scale 1/20.