
# SITE PLAN

115 SPALDING RD
SPALDING.

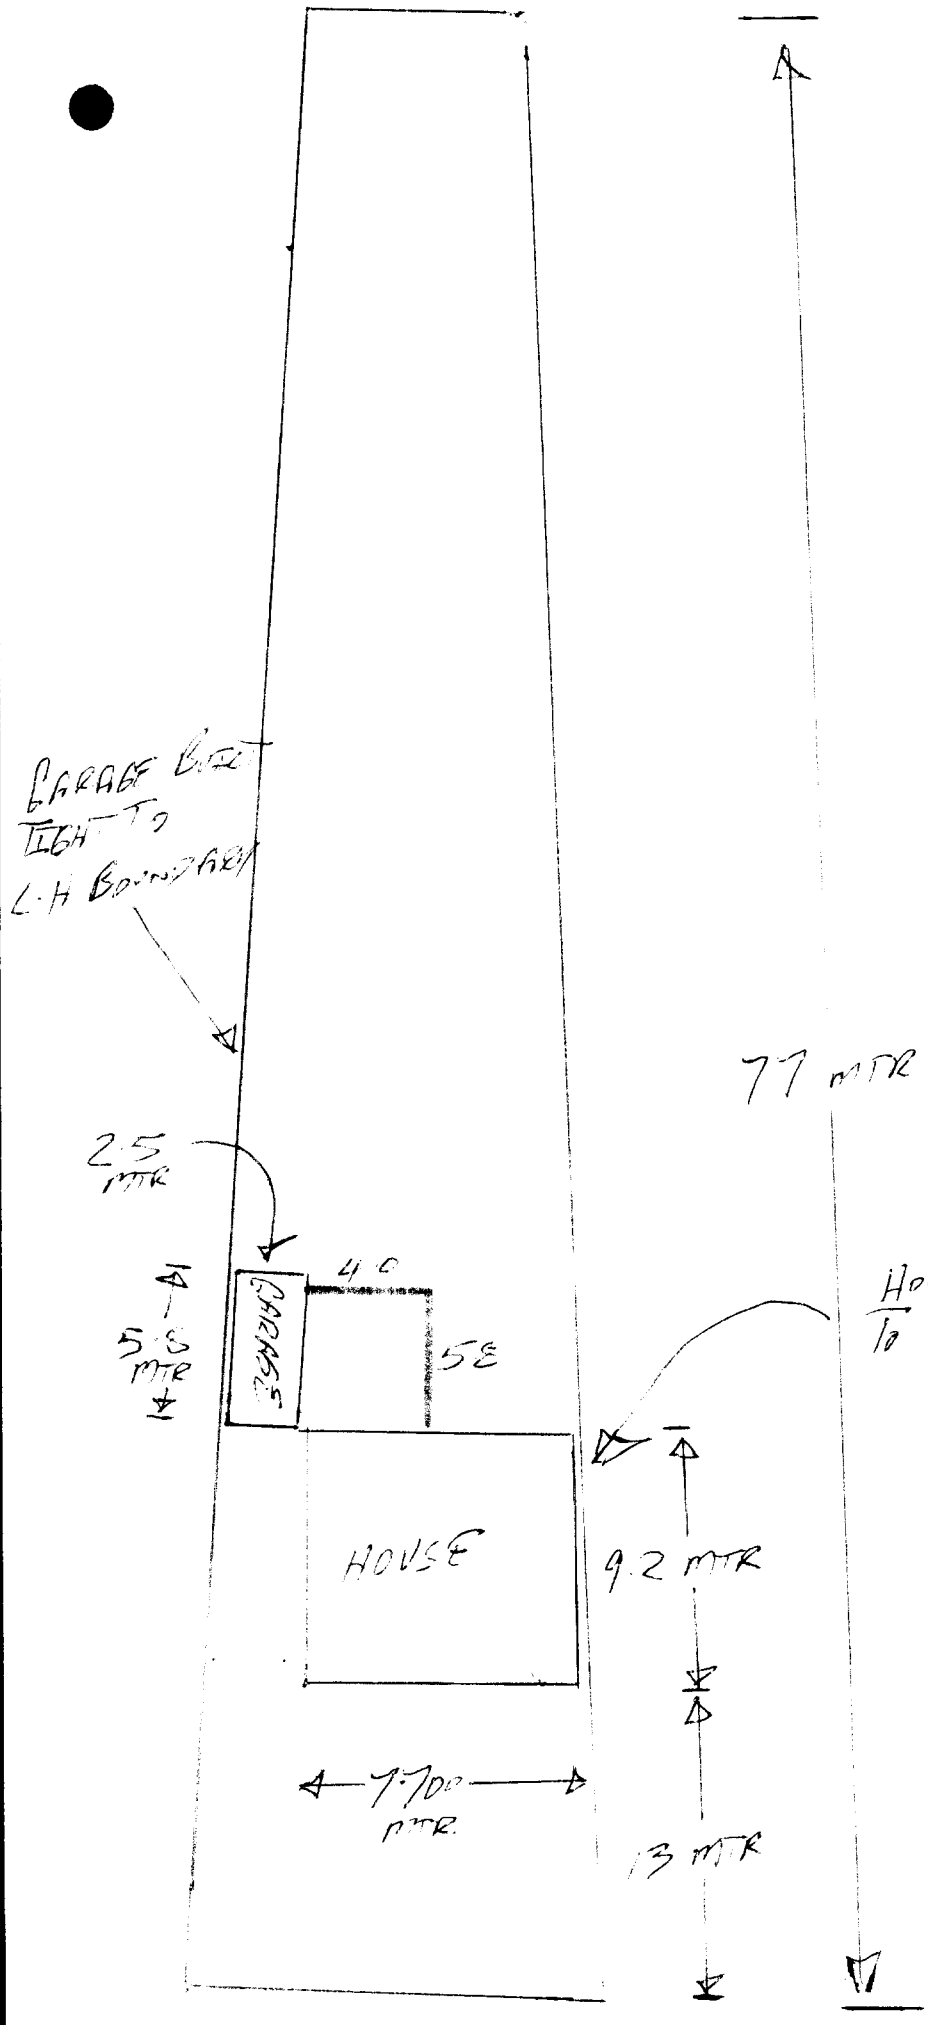


DETERMINED

Planning Development
28 MAR 2003
C411/03





DETERMINED
PLAN

SHDC
Planning Development
28 MAR 2003
Ref 0411163