


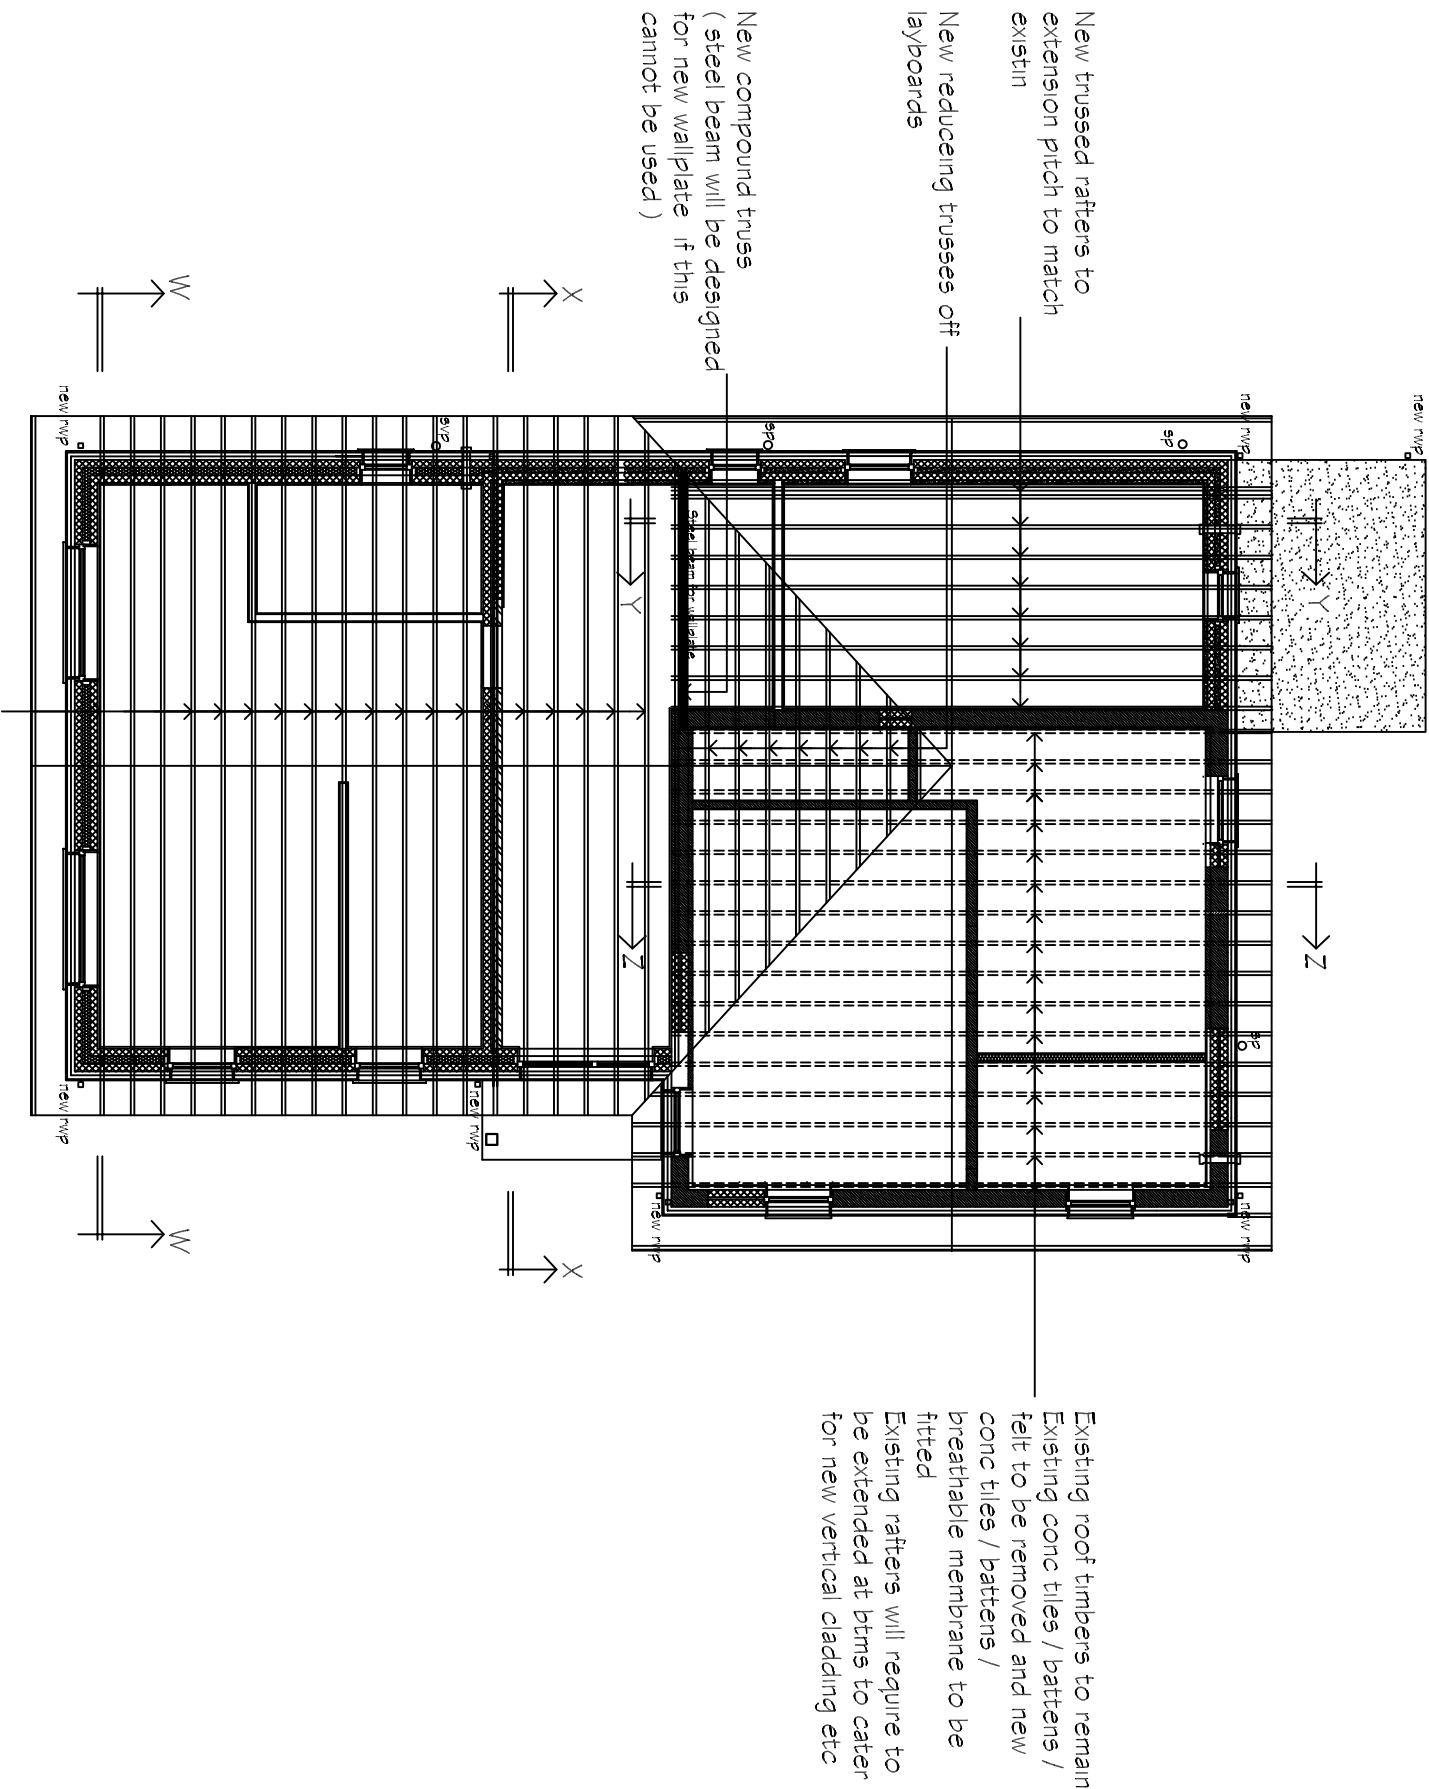

Existing roof timbers to remain
Existing conc tiles / battens /
felt to be removed and new
conc tiles / battens /
breathable membrane to be
fitted
Existing rafters will require to
be extended at btms to cater
for new vertical cladding etc

REVISIONS		BY	DATE
DRAWN	MJW	DATE	7/4/24
SCALE	1/100	CHECKED	

CLIENT Mrs K. Stockdale
Mayflower Farm
Tydd Road
West Pinchbeck
Spalding
Lincs
PE11 3QA

PROJECT Proposed extension inc. internal & external
alterations to existing dwelling

DETAILS
Proposed Roof Plan

Malcolm Watson
Architectural - Detailing Services
Residential - Commercial - Industrial - Agricultural
Planning & Building Regulations submissions

13 Wintlesley Way, Pinchbeck, Spalding, Lincs, PE11 3RX.
Tel / Fax : 01775 767650
email : mjw.13@btinternet.com