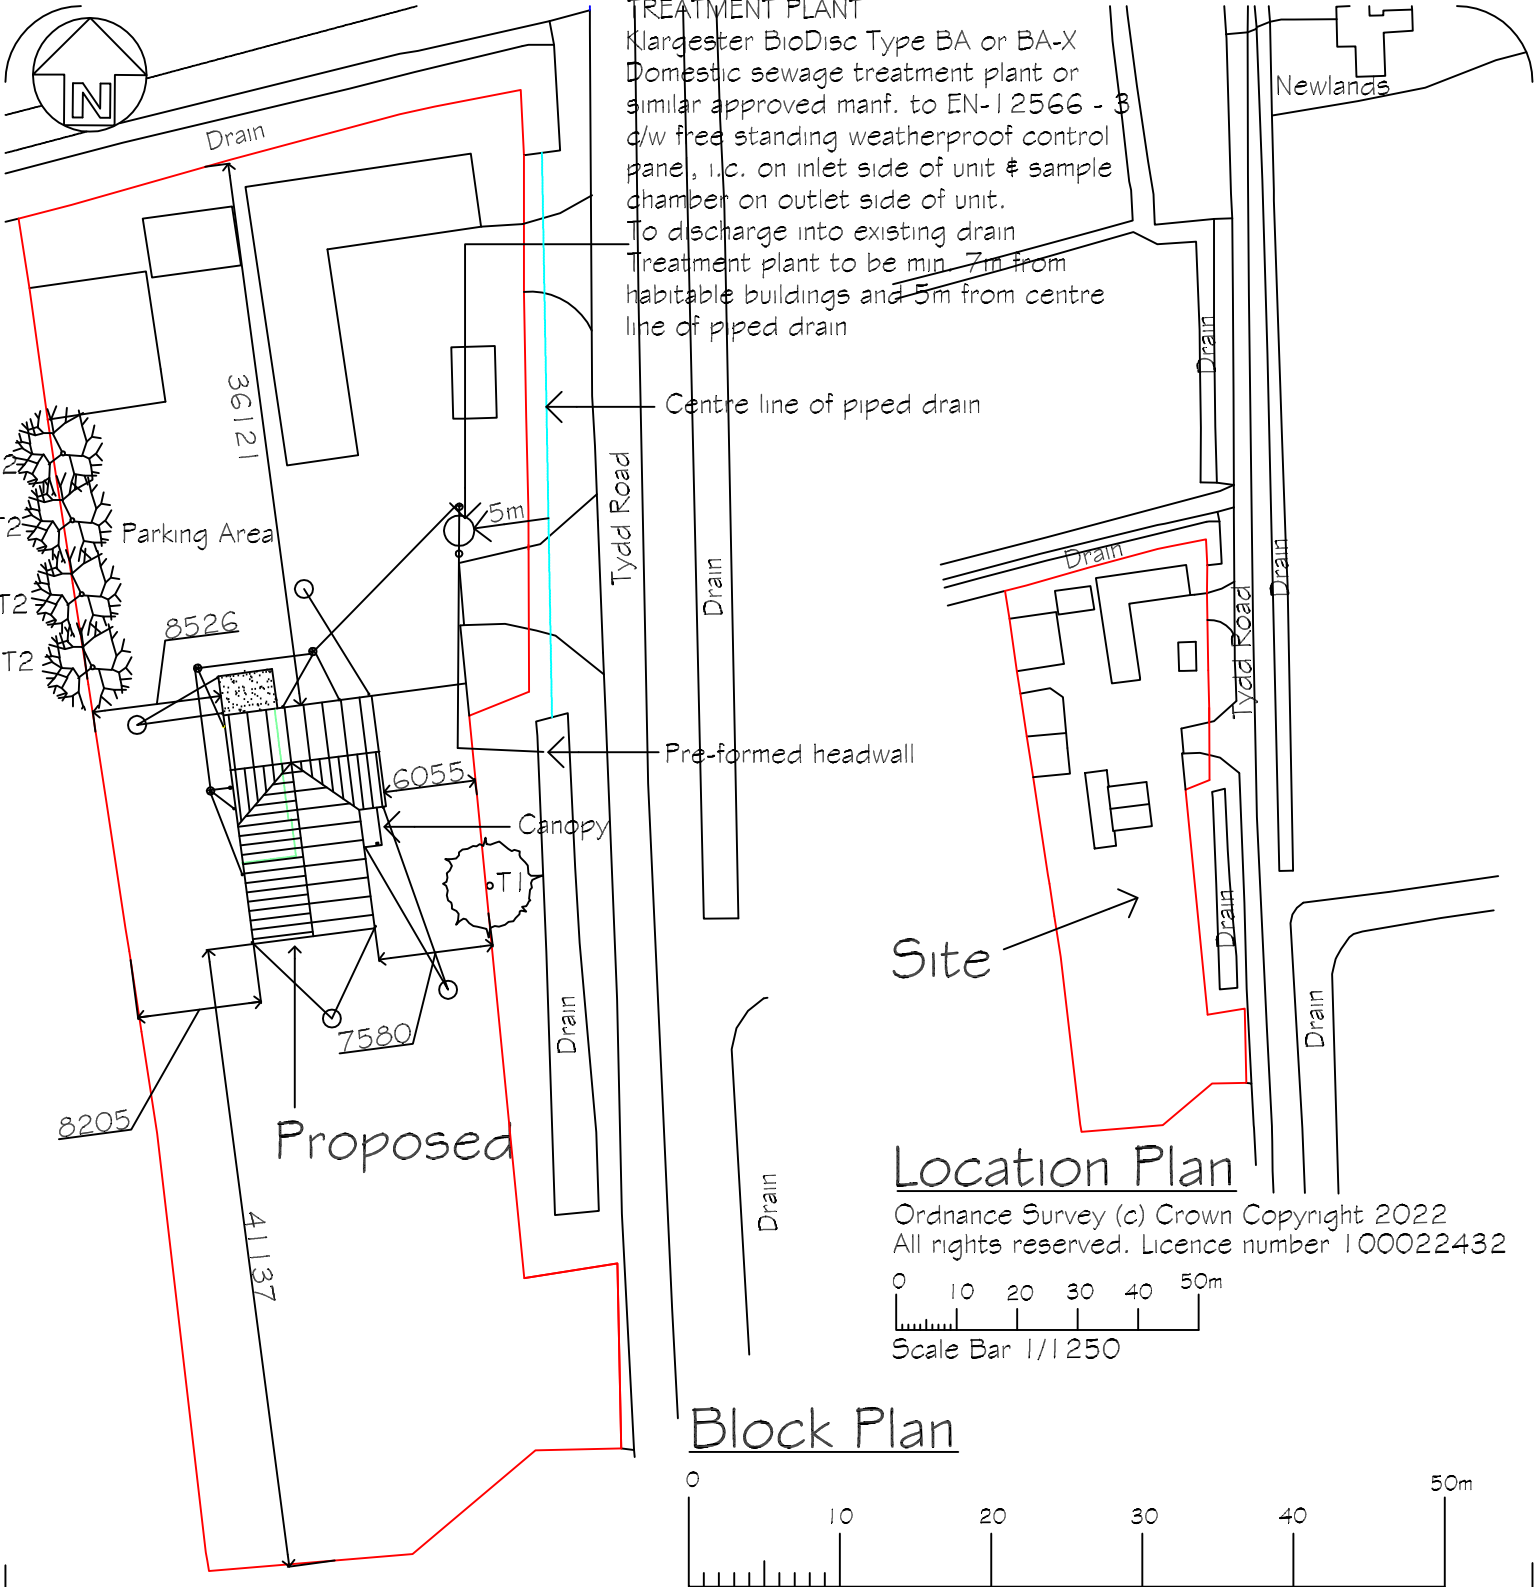


Location Plan

Ordnance Survey (c) Crown Copyright 2022
All rights reserved. Licence number 100022432

0 10 20 30 40 50m

Scale Bar 1/1250

Block Plan

0 10 20 30 40 50m

Scale Bar 1/500

REVISIONS	BY	DATE

DRAWN	MJW	DATE	7/4/24
SCALE	As Shown	CHECKED	

CLIENT
Mrs K. Stockdale
Mayflower Farm
Tydd Road
West Pinchbeck
Spalding Lincs PE11 3QA

PROJECT
Proposed extension inc. internal & external alterations to existing dwelling

DETAILS
Location & Block Plan

Malcolm Watson
architectural - detailing services
Residential - Commercial - Industrial - Agricultural
Planning & Building Regulations Submissions

13 Wimberley Way, Pinchbeck, Spalding, Lincs. PE11 3RY.
Tel / Fax : 01775 767650
email : mjw.13@btinternet.com

partner LABC

DRWG No. 678/LP/BP/2024

A4