


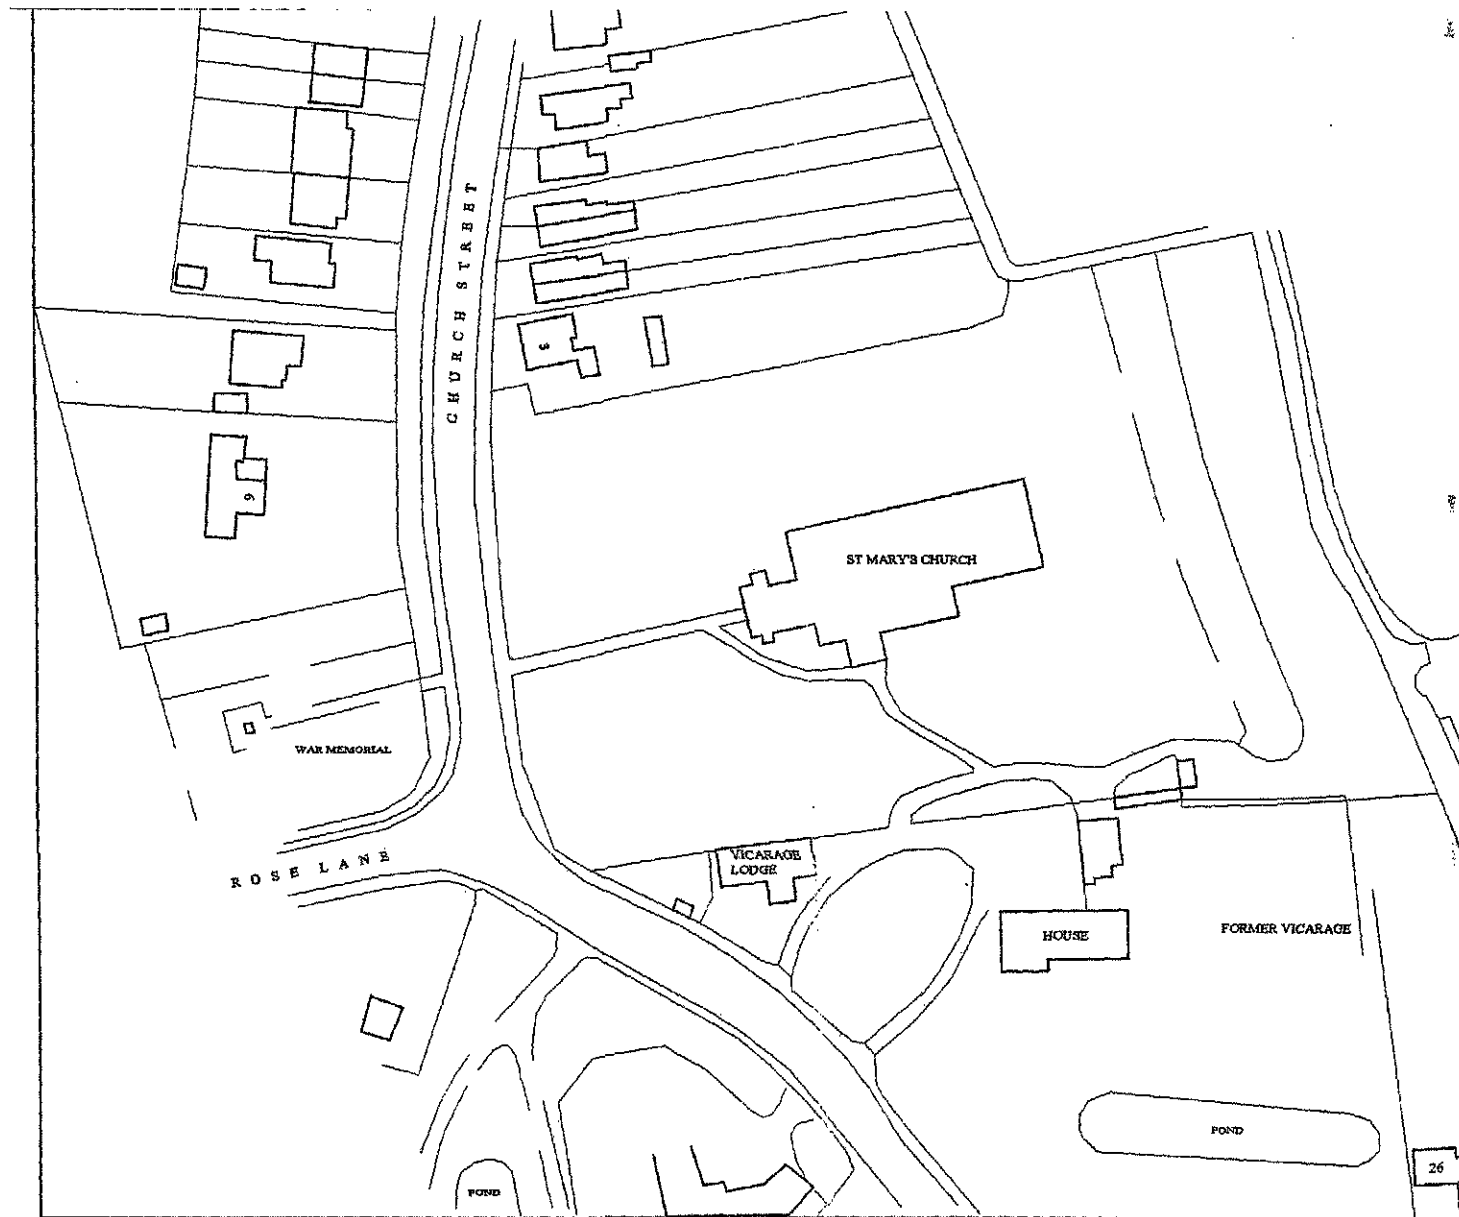

SITE PLAN
1:1250 SCALE

Pinchbeck Church Site Location