
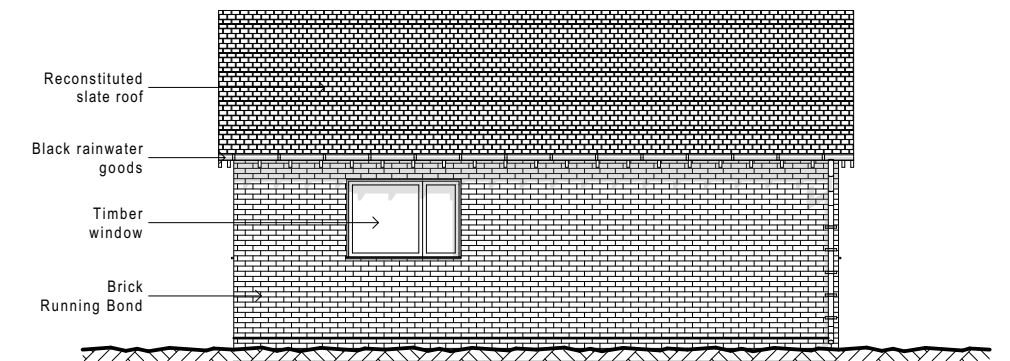
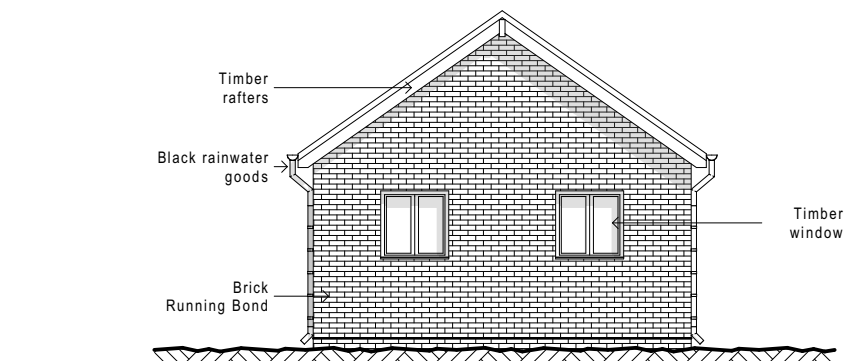
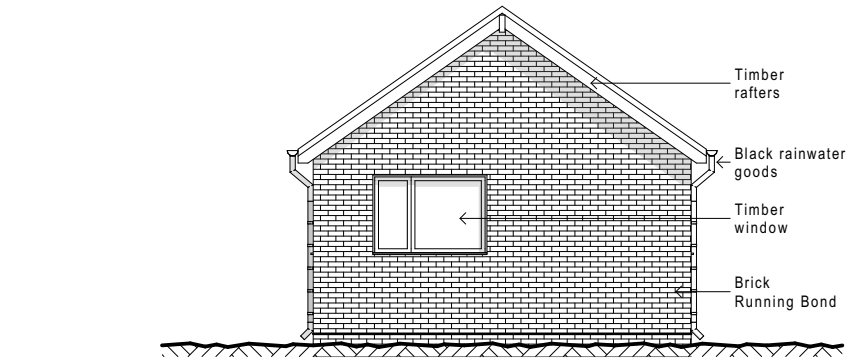
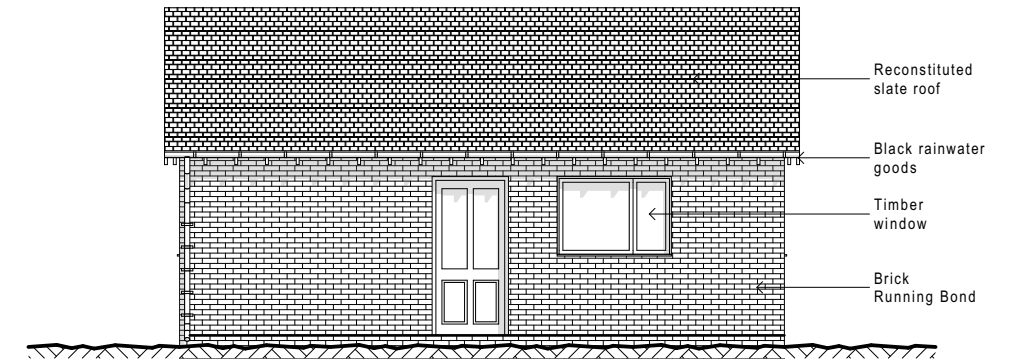


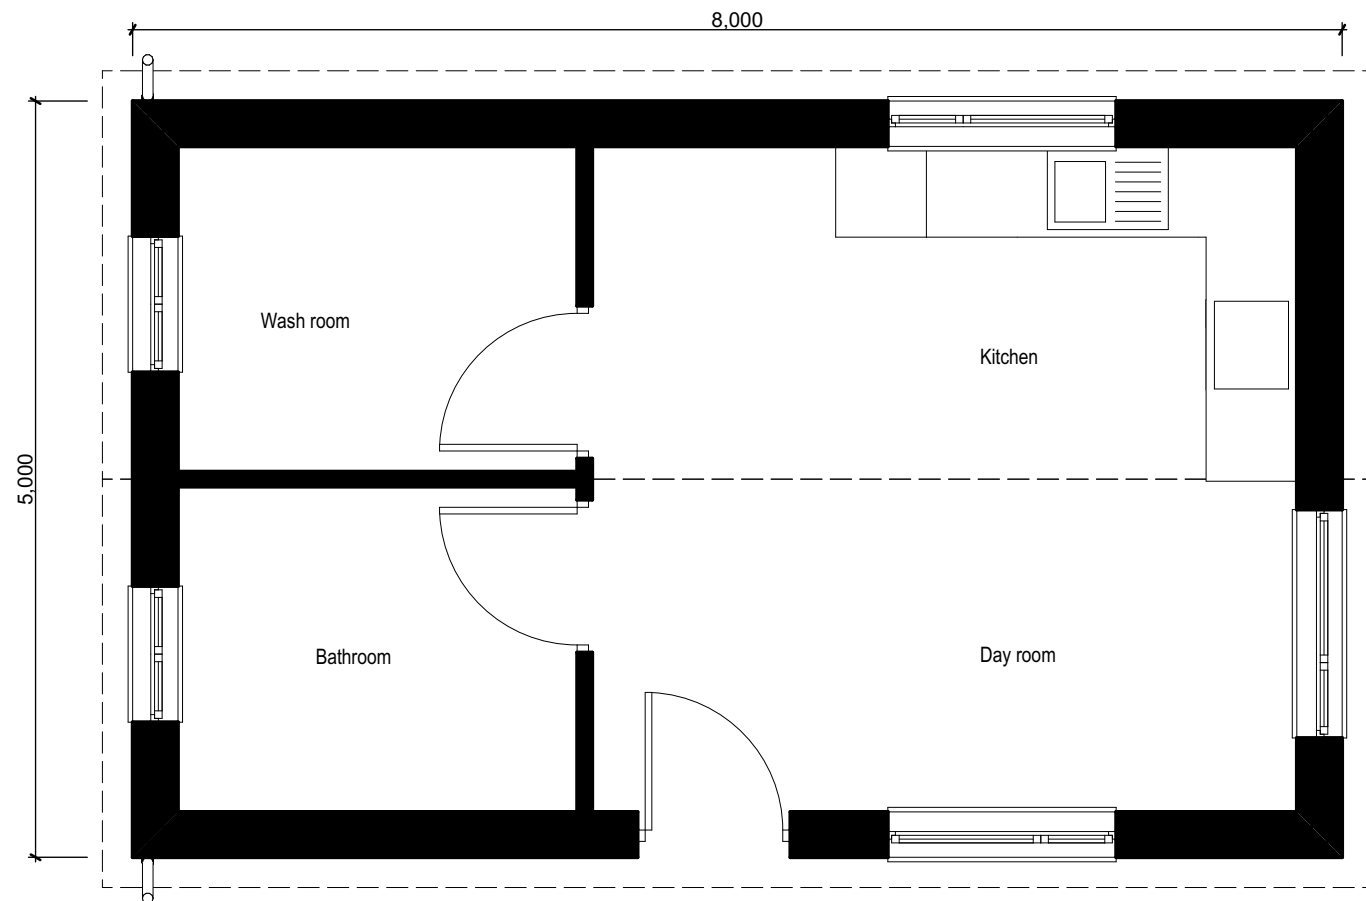

LEGEND				Notes: Do not scale from this drawing; except for planning application purposes.		Client: Mr Thomas Connors		Scale: 1:50, 1:100 @ A3		 Unit D Lunesdale Upton Magna Business Park Shrewsbury SY4 4TT t: 01743 709364 f: 01743 709695 w: www.greenplanning.co.uk e: applications@gpsltd.co.uk	
						Project title: Land North of Gatehouse, 86 Langhole Drive, Pinchbeck, Spalding, PE11 3SS		Project: 21_1186			
						Drawing title: Utility/Day Room - Indicative internal layout		Drg. No: 21_1186_005 KL			
						© Copyright 2022 Green Planning Studio Ltd This Drawing and the building works/designs depicted are the copyright of Green Planning Studio Ltd and are not to be reproduced in any form or by any means without the written consent of Green Planning Studio Ltd.					
Rev.	Date	Amendments		Author							