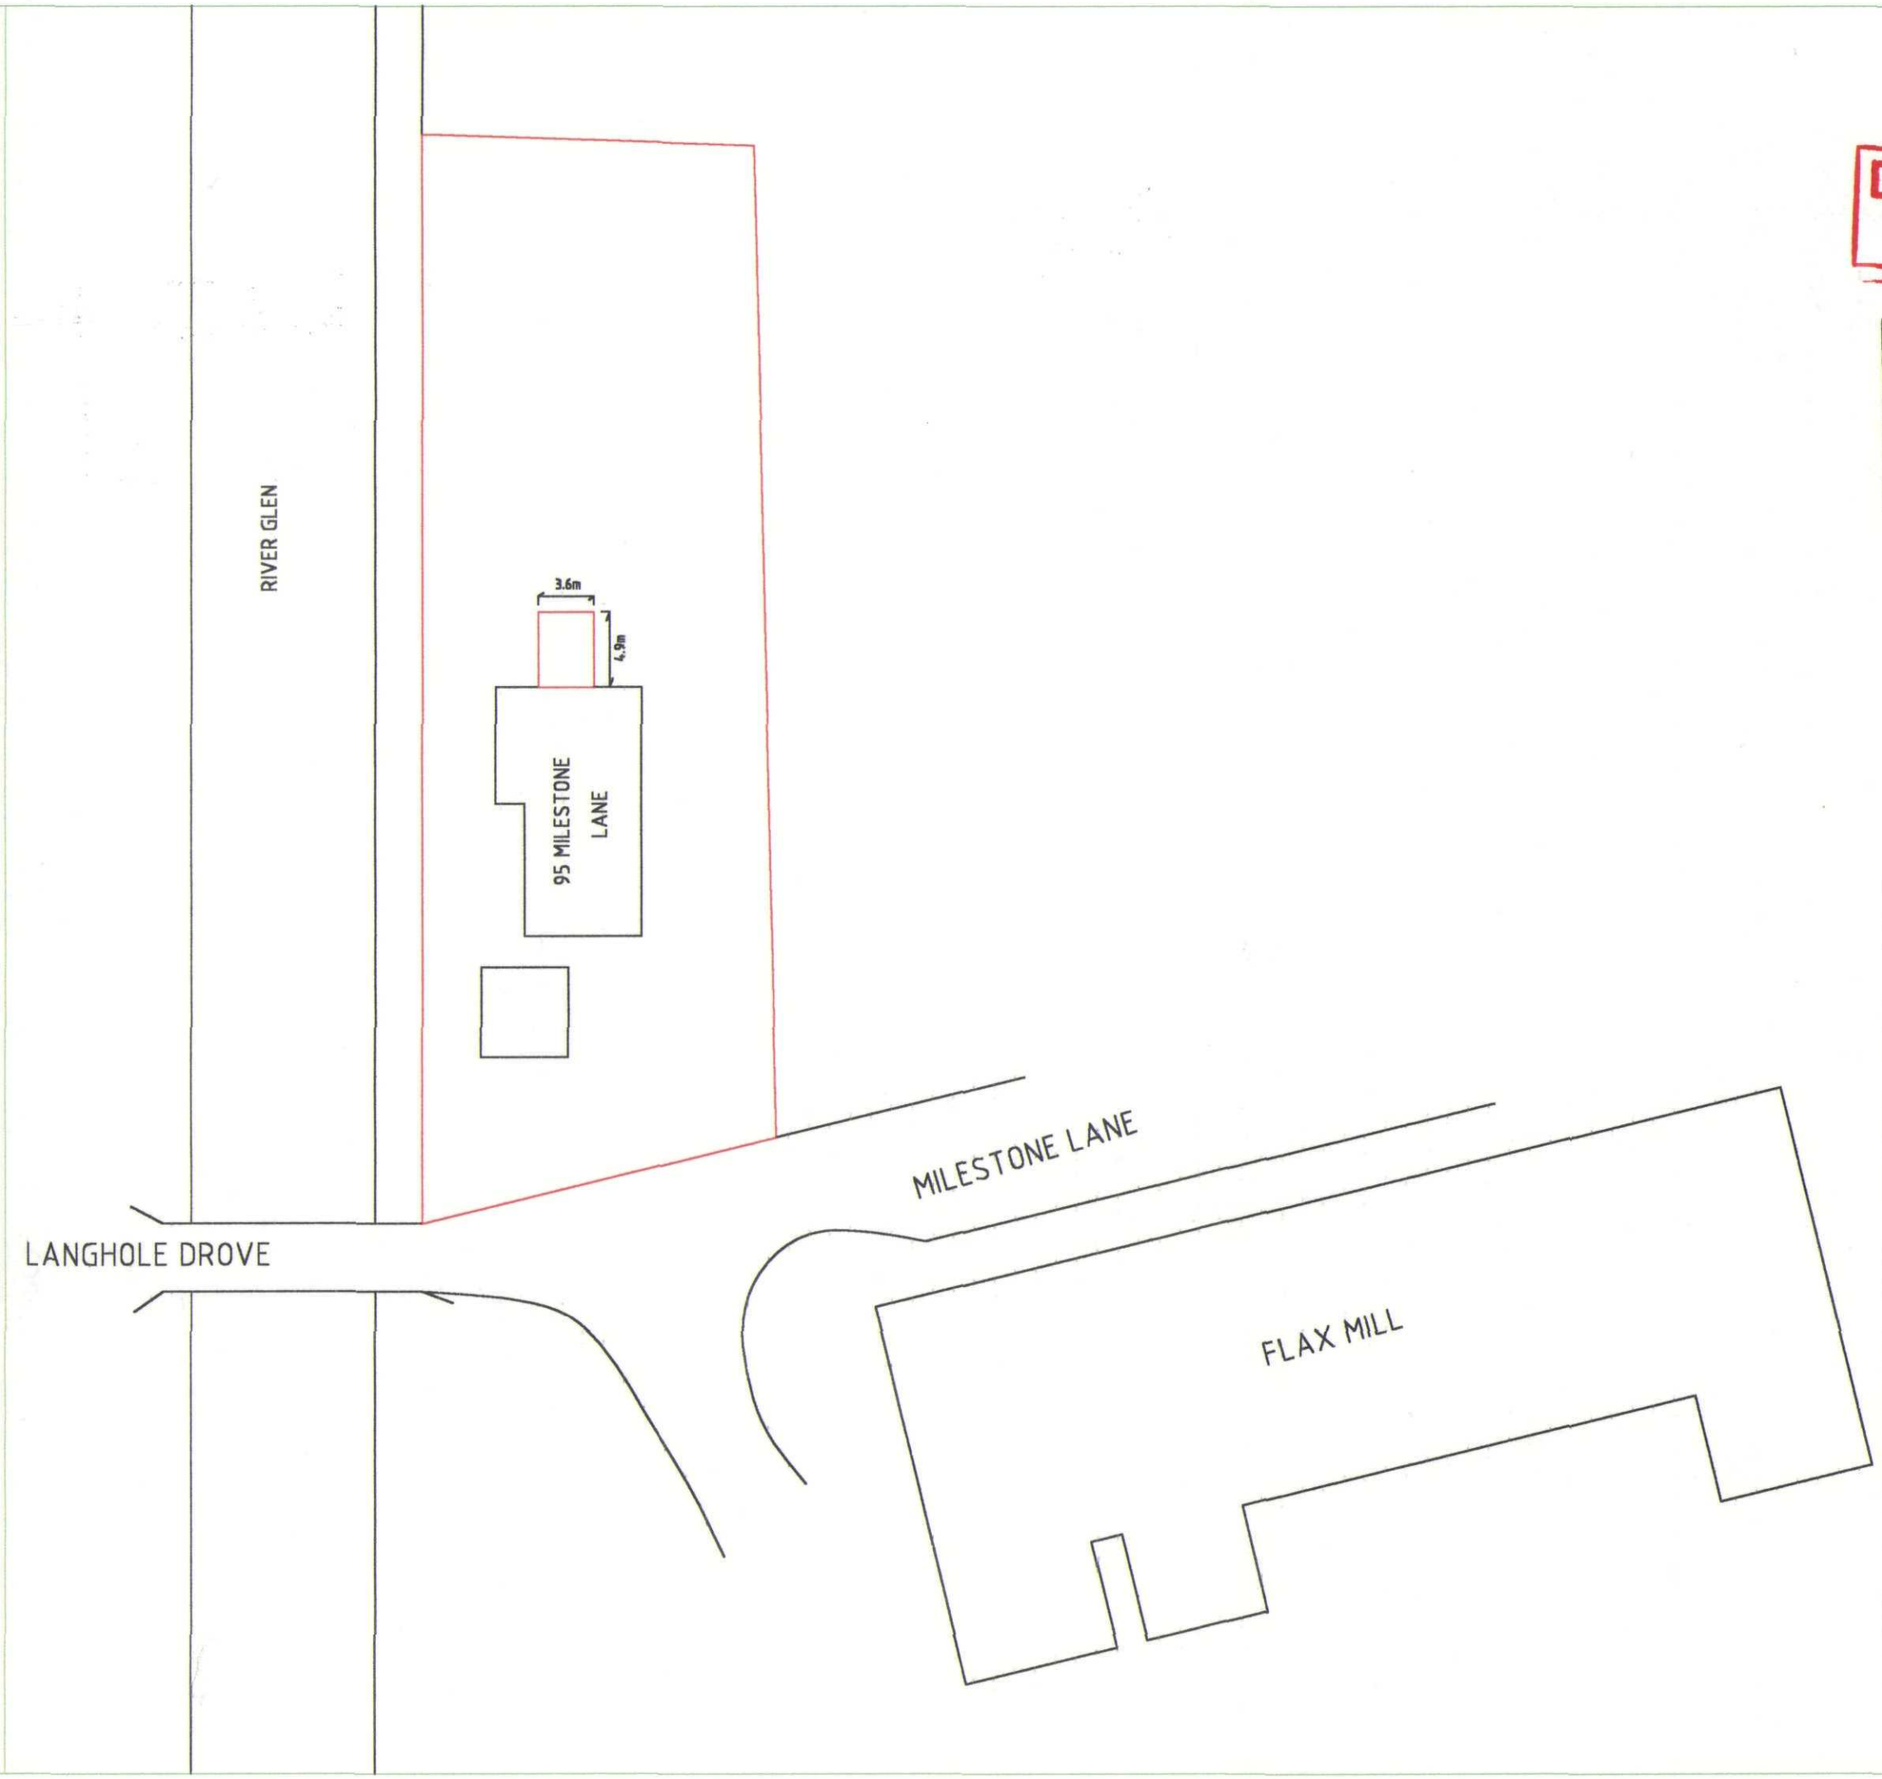


DETERMINED PLAN

SHDC
Planning & Development
30 MAR 2004
Ref: 423/04

HMPS ©
Hilton Management & Production Services
12 Barn Owl Close Langtoft Peterborough PE6 9RG
Tel: 01778 343074 email: jlhilton@hmps.co.uk

Project

Conservatory Extension to the rear of
95 Milestone Lane, Pinchbeck, Spalding

Clients: Mr and Mrs Farrelly

Title	Block Plan with Extension added
Drawing No.	ML/001/2004
Sheet	1 of 1
Scale	1:400
Drawn By	Jack Hilton
Date	March 2004
Revision	

NOTE: DO NOT SCALE DRAWING