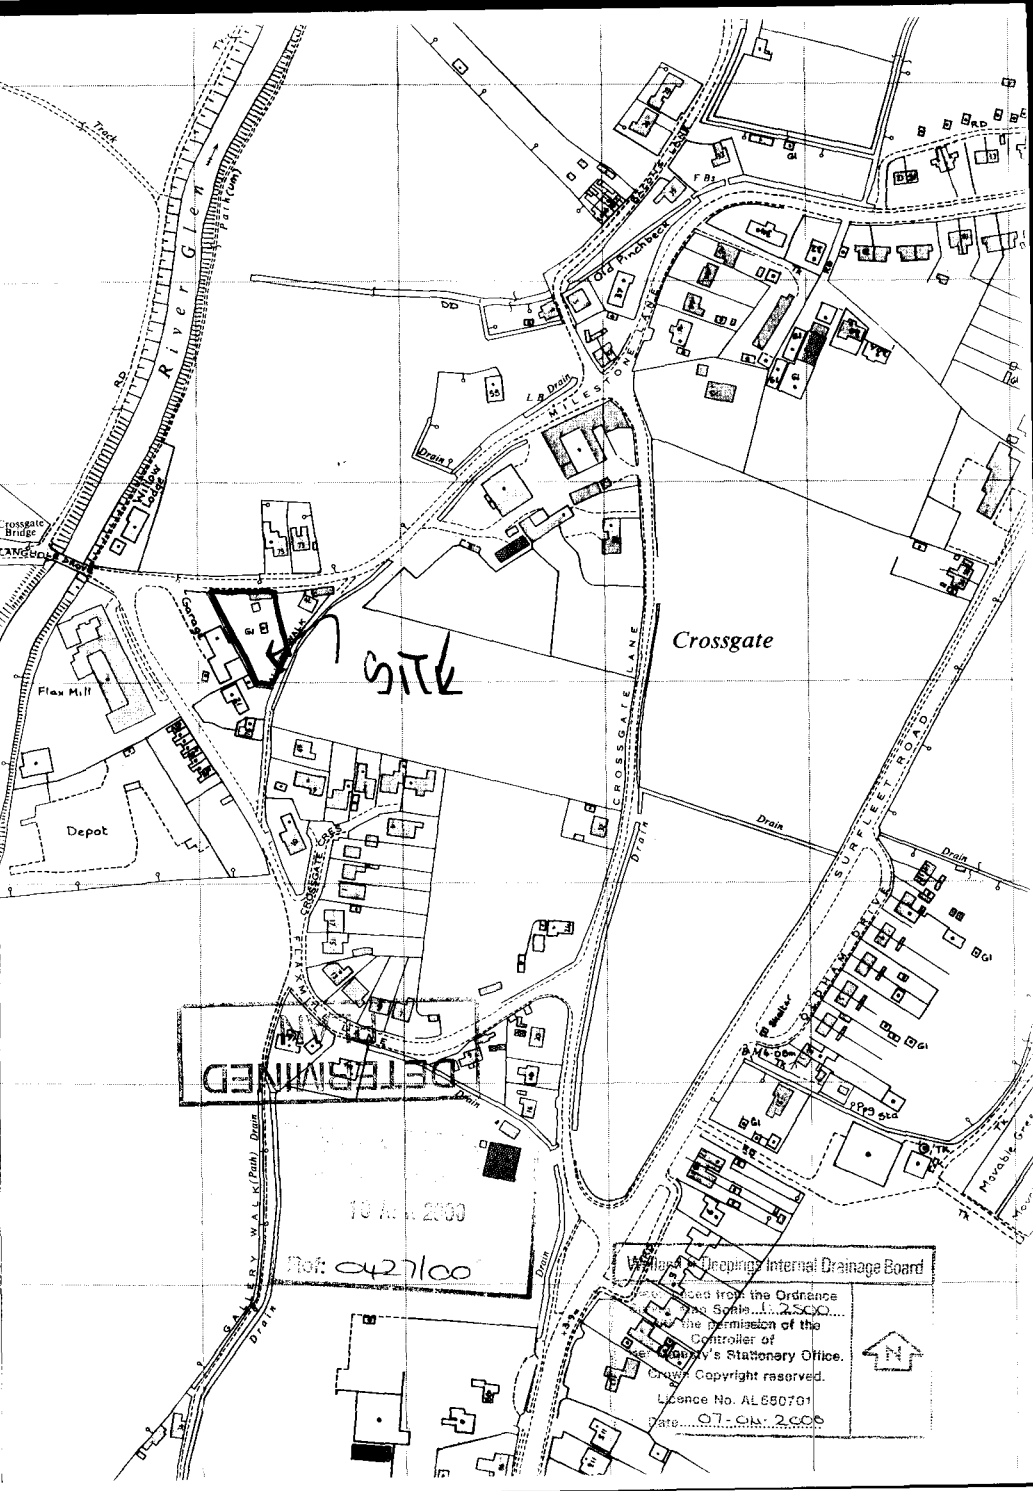

River Glen
Track
Path (um)
Crossgate Bridge
Willow Lodge
Garage
Flax Mill
Depot
Old Pinchbeck
MILESTONE LANE
Drain
Crossgate
CROSSGATE LANE
SURFLEET ROAD
CROSSGATE CRES
FLAXMILL
GALLERY WALK (Path)
Movable Gree
SITE
DETERMINED
10 Apr 2000
Ref: 0427/00
Wellland & Deepings Internal Drainage Board
Scale 1:2500
Controller of
Stationery Office.
Crown Copyright reserved.
Licence No. AL 650701
Date 07-04-2000

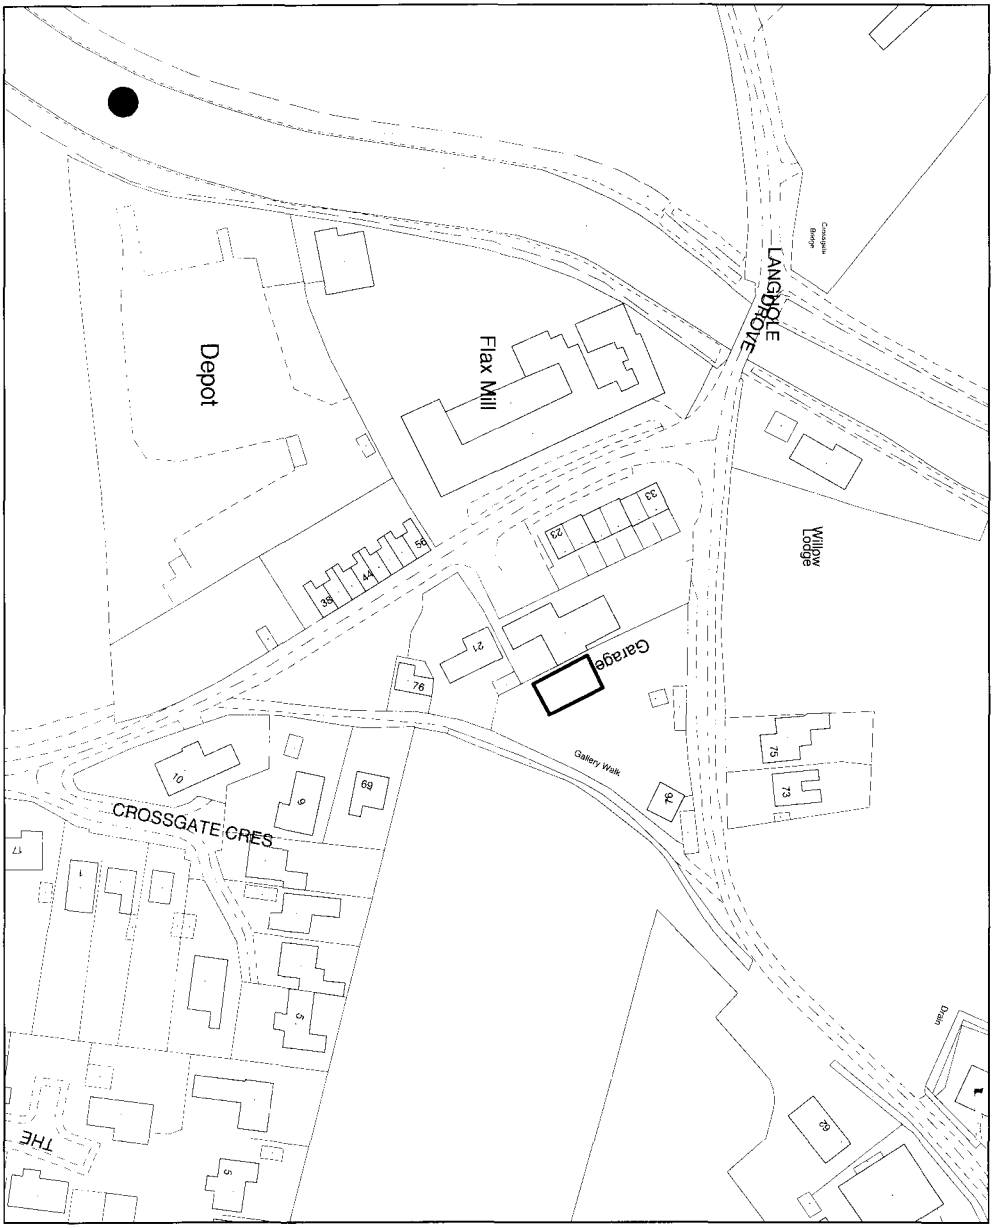

SOUTH HOLLAND DISTRICT COUNCIL

Planning Application Location Plan
Ward Member Notification

FILE COPY

H14/0427/00

Scale: 1:1250

Housing and Planning Services Department

Council Offices, Priory Road, Spalding, Lincolnshire
PE11 2XE

PLEASE DO NOT COPY THIS PLAN
This map is reproduced from Ordnance Survey material with permission of Ordnance Survey on behalf of Her Majesty's Stationery Office (c) Crown copyright. Unauthorised reproduction infringes Crown copyright and may lead to prosecution or civil proceedings. South Holland District Council LA079413 2000