PROPOSED POLYTUNNEL FOR VALETING SALES VEHICLES AT MILESTONE LANE, PINCHBECK, SPALDING, LINCS. FOR G.M. MOTORS.

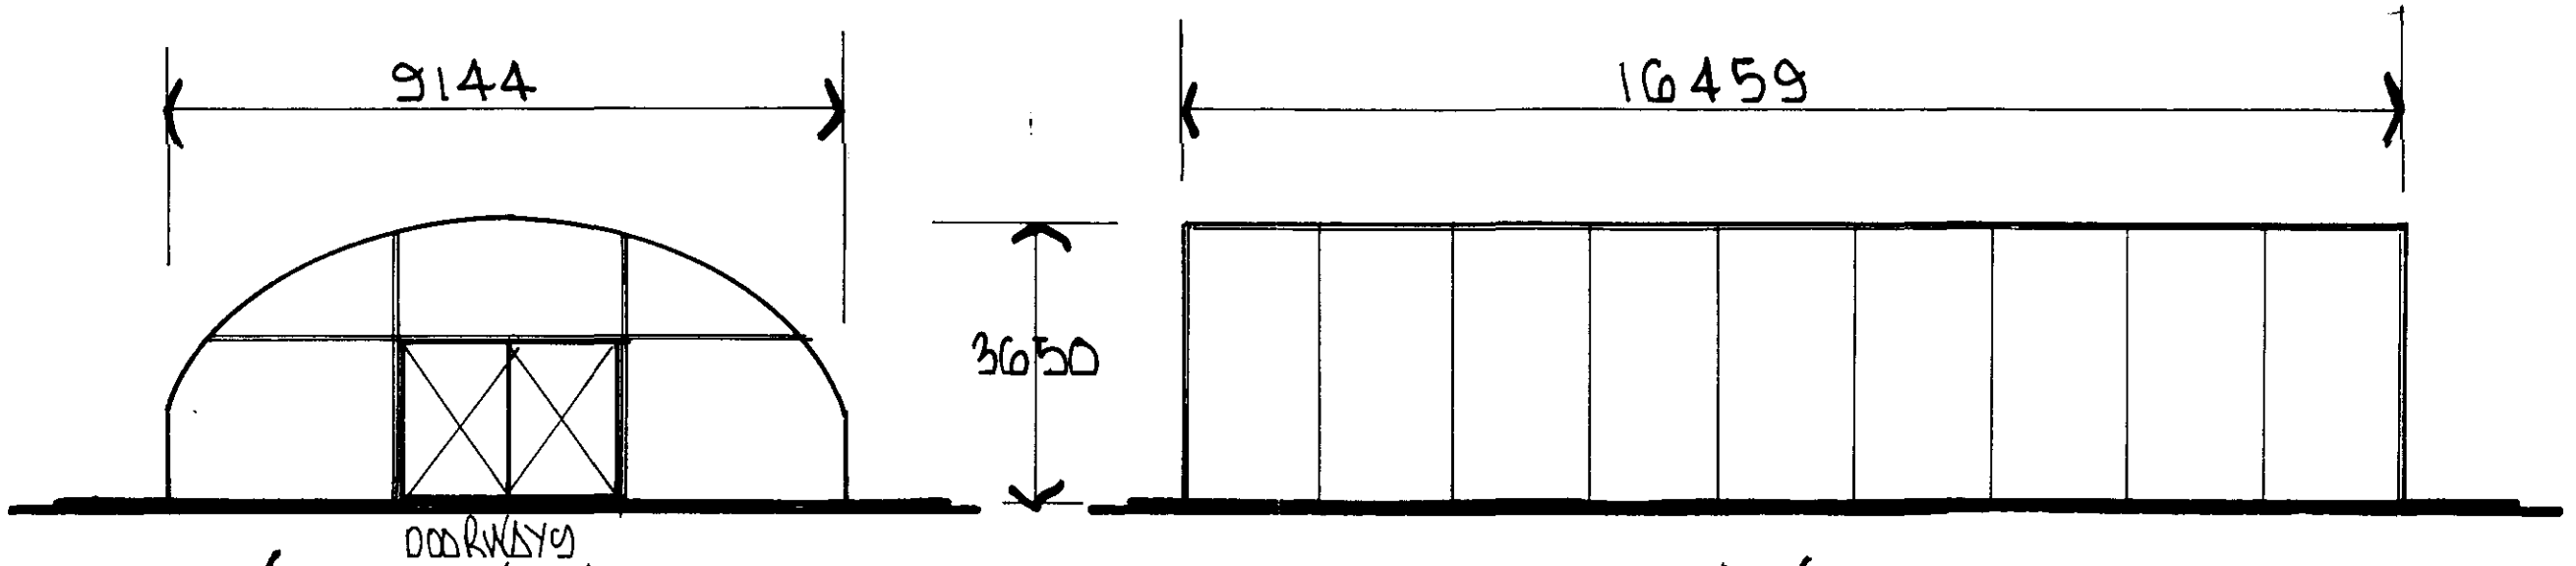

FRONT ELEVATION
SCALE 1/100

SIDE ELEVATIONS

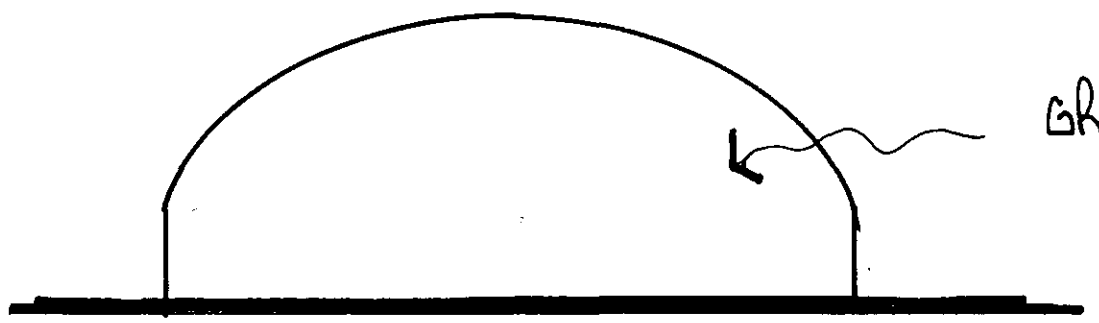

GREEN POLYTHENE SHEETING TO ALL ELEVATIONS

REAR ELEVATION

DETERMINED PLAN

Ref: C427/00

DRWG 1.OF 2

EXISTING WOODEN FENCE

EXISTING PRIVET HEDGE

EXISTING LOW LEVEL HEDGE BEHIND PRIVET HEDGE

RAISED LAWN

CUSTOMER CAR PARK & DELIVERY VEHICLES

G.M. MOTORS CAR SALES AREA (AREA OWNED)

G.M. MOTORS (RENTED WORKSHOP)

HARDSTANDING

DOORWAY

EXISTING STRUCTURE TO BE DEMOLISHED

A.D. DOOR

HORIZON WINDOWS PREVIOUSLY RENTED BY G.M. MOTORS FOR VALETING PURPOSES)

LAWN

PROPERTY OWNED BY PARTNER IN G.M. MOTORS

PROPOSED POLY TUNNEL (FOR VALETING G.M. MOTORS SALES CARS ONLY)

LAWN

GALLERY WALK

BLOCK PLAN

SCALE 1/200

DETERMINED PLAN

PROPOSED POLYTUNNEL FOR VALETING SALES VEHICLES AT MILESTONE LANE, PINCHBECK, SPALDING, LINCS. FOR G.M. MOTORS.

DRWG 2 of 2