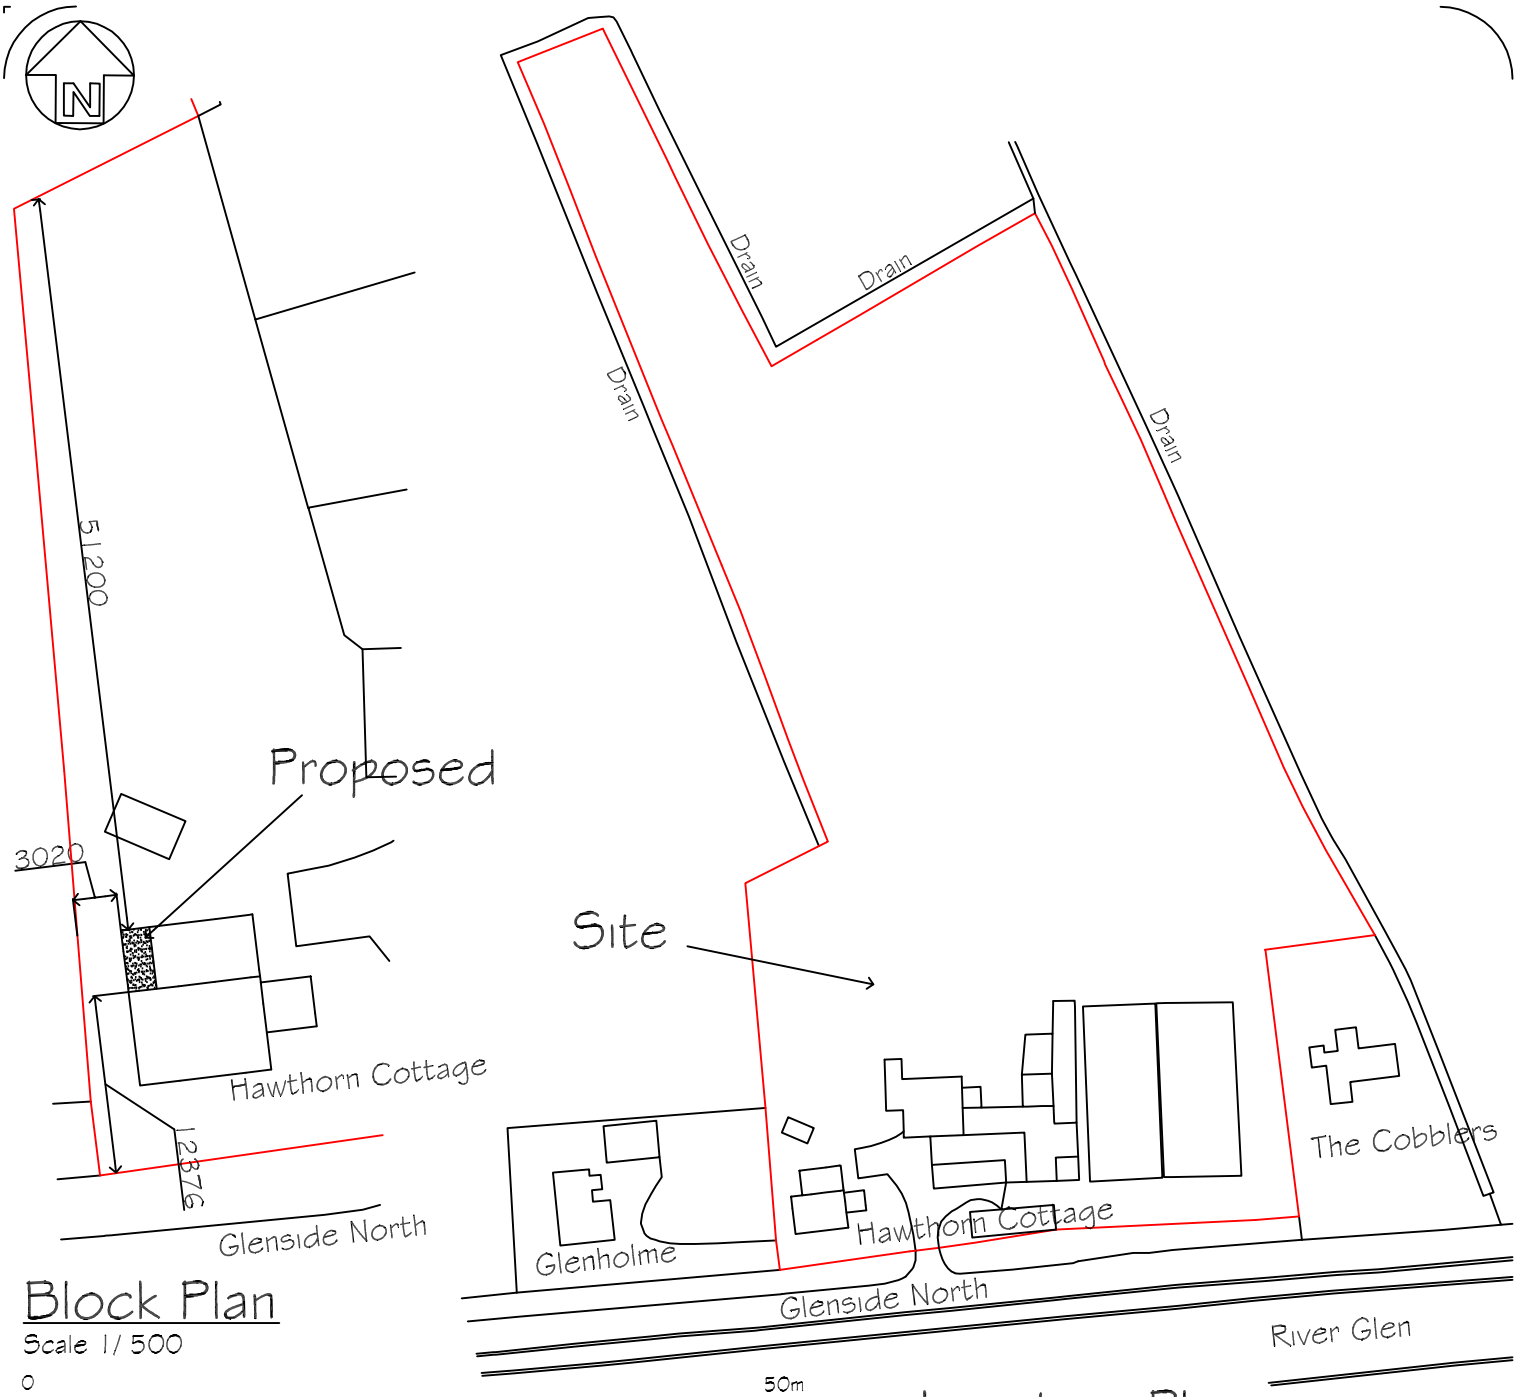


Block Plan

Scale 1/500

0 10 20 30 40 50m

Scale Bar

Location Plan

Scale 1/1250

Ordnance Survey (c) Crown Copyright 2020.
All rights reserved. Licence number 100022432

0 10 20 30 40 50m

Scale Bar

REVISIONS		BY	DATE
DRAWN	MJW	DATE	3/6/20
SCALE	As Shown	CHECKED	

CLIENT: Mr & Mrs P. Mathews
Hawthorn Cottage
Glenside North
Pinchbeck
Spalding Lincs PE11 3SD

PROJECT: Proposed single storey rear extension inc. internal alterations to existing dwelling

DETAILS: Location & Block Plan

Malcolm Watson
architectural - detailing services
Residential - Commercial - Industrial - Agricultural
Planning & Building Regulations Submissions

13 Wimberley Way, Pinchbeck, Spalding, Lincs. PE11 3RY.
Tel / Fax : 01775 767650
email : mjw.13@btinternet.com

partner LABC

DRWG No. 564/LP/BP/2019